


**DO NOT SCALE:** This note may be omitted for **PLANNING PURPOSES ONLY**. Original documents only may be relied upon. Inaccuracies may occur due to printing, scanning and other forms of copying.

This drawing has been produced for **Mr & Mrs Trevett** for the Annex works at **36 Stirling Crescent Hedge End SO30 2SB** and is submitted as part of a Planning Application and is not intended for use by any other person or for any other purpose

This drawing is the copyright of H.J.CONCEPTS LTD and may not be copied, altered or reproduced in any way without their written authority  
©H J Concepts Limited 2026  
Do not scale this drawing. Use written dimensions only. All dimensions shall be checked on site prior to commencement of work.

**IF IN DOUBT ASK**

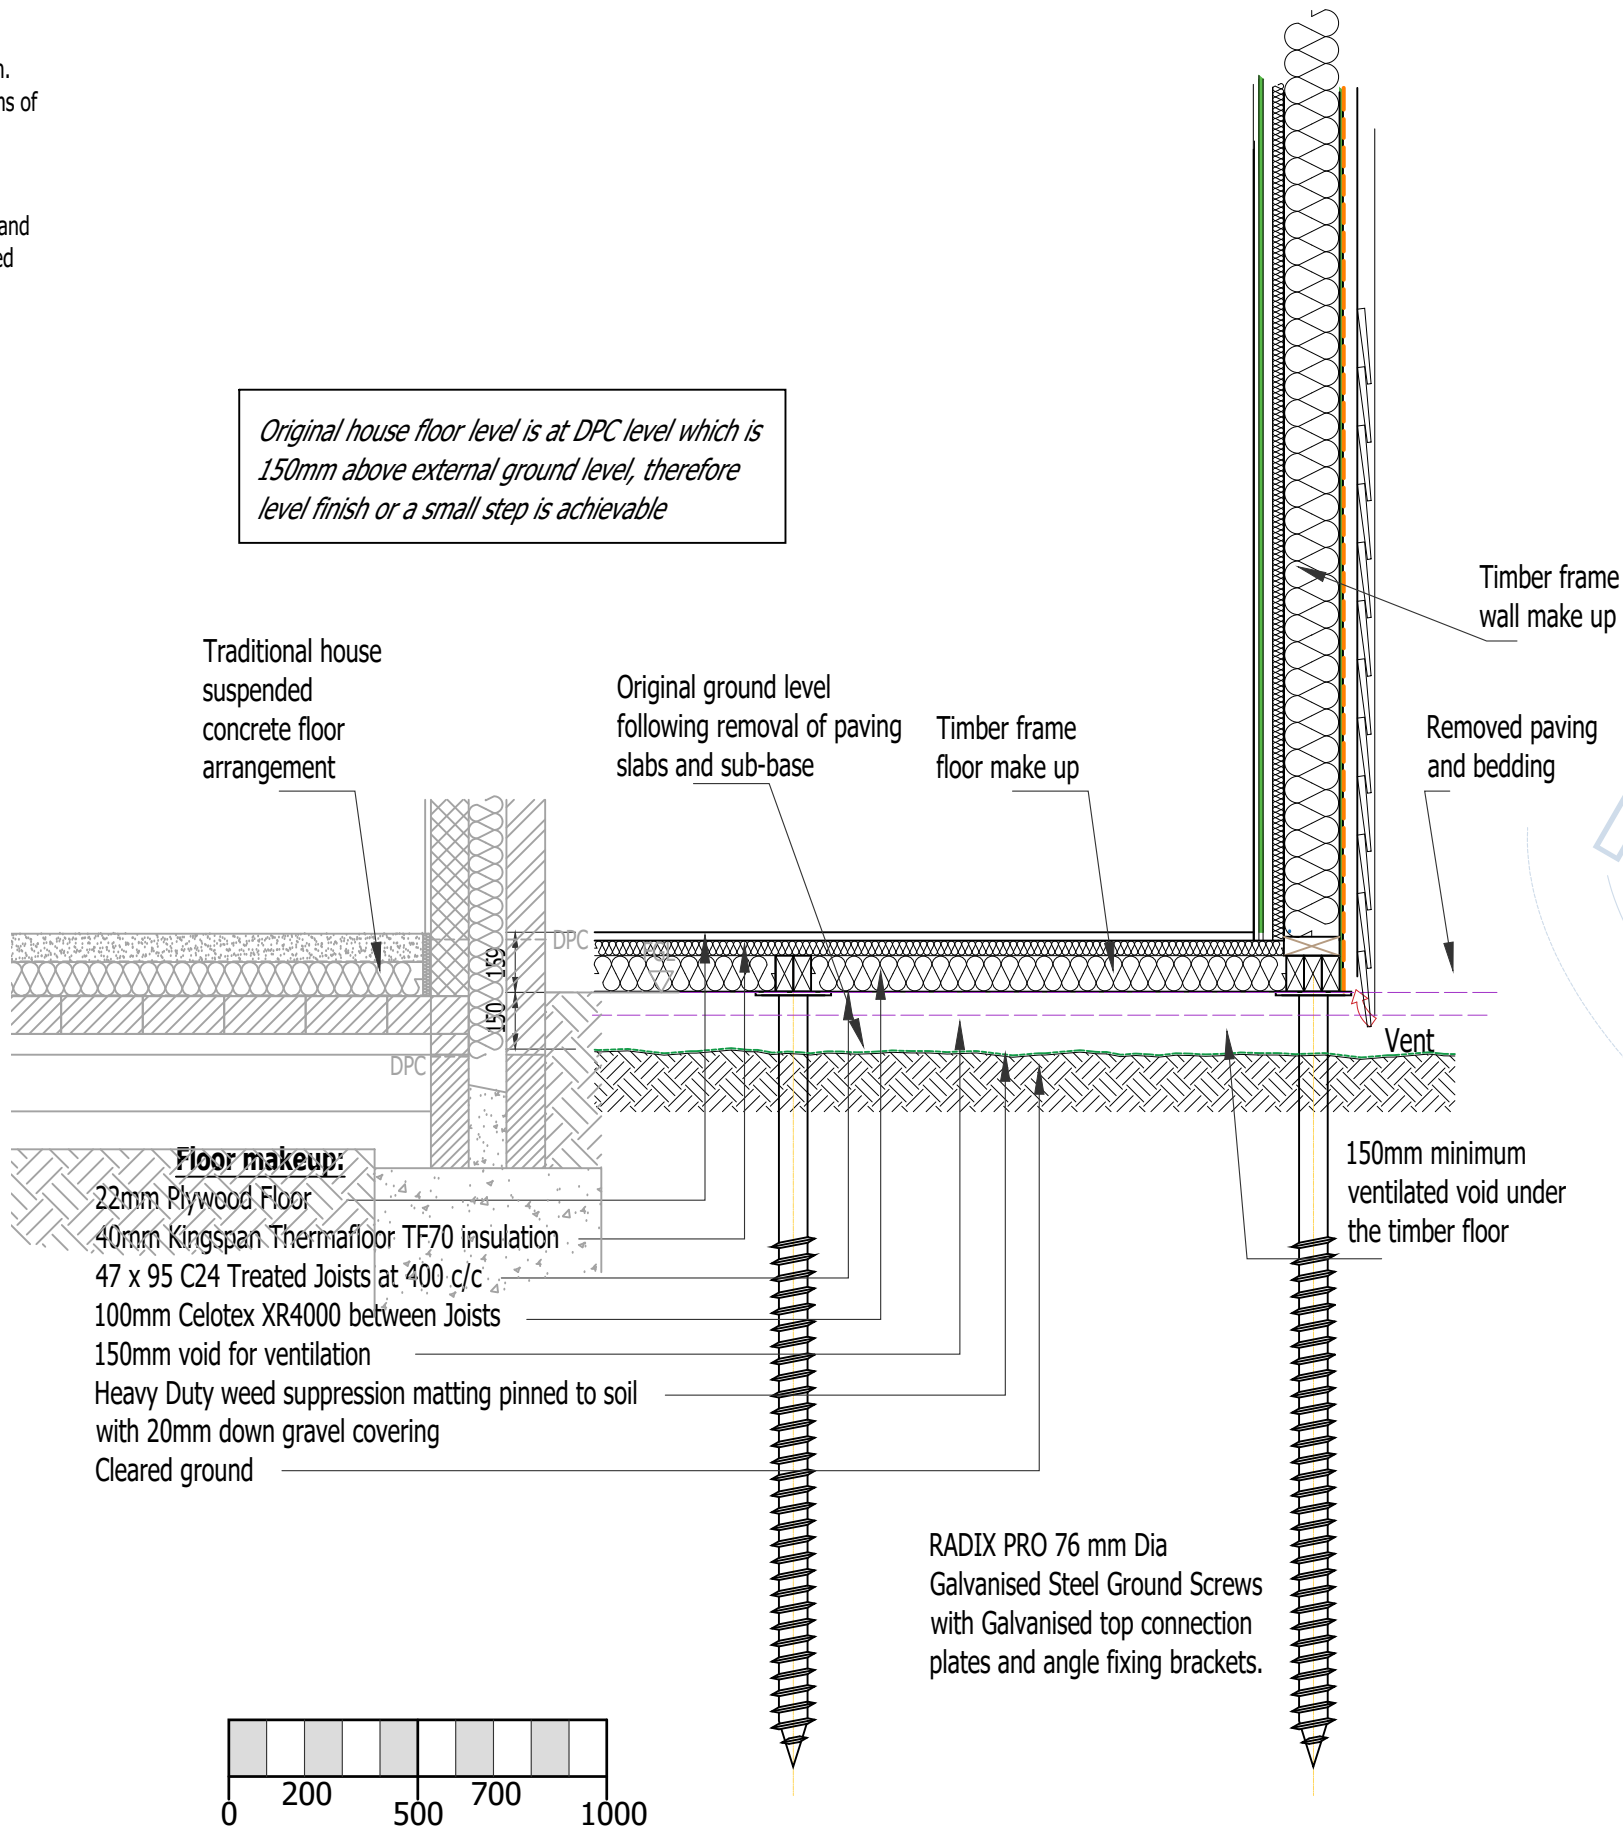

- 7 Jan 26 Issued in Support of Planning Application

**H J CONCEPTS LTD**  
Suite A Second Floor  
Trinity Court 2-4 West Street  
Fareham, Hampshire. PO13 0FW  
Telephone: 01329 288684, Email: office@hjconcepts.co.uk

|        |                  
|--------|------------------|-----------|---------------------------------------------|------------------------------------------------------|----------|--------|----------|---------|------|-------------|------|-----|------|-------------|--|--|--|--|--|
| CLIENT | Mr & Mrs Trevett | JOB TITLE | 36 Stirling Crescent<br>Hedge End, SO30 2SB | Proposed Cross Section Annexe Floor<br>Ground Screws | DESIGNER | PH     | CHECKED  | SCALE   | 1:20 | DRAWING NO. | PL01 | REV |      |             |  |  |  |  |  |
|        |                  |           |                                             |                                                      | DATE     | Jan 26 | APPROVED | 25-1749 |      |             |      | REV | DATE | DESCRIPTION |  |  |  |  |  |