

RIDGE
38638

ROOF
35000

02-SECOND
32000

01-FIRST
29000

00-GROUND
26000

RED DASHED LINE INDICATES
PLANNING APPROVED OUTLINE



1 South Elevation
1 : 100

RIDGE
38638

ROOF
35000


02-SECOND
32000

01-FIRST
29000

00-GROUND
26000



2 South East Elevation
1 : 100

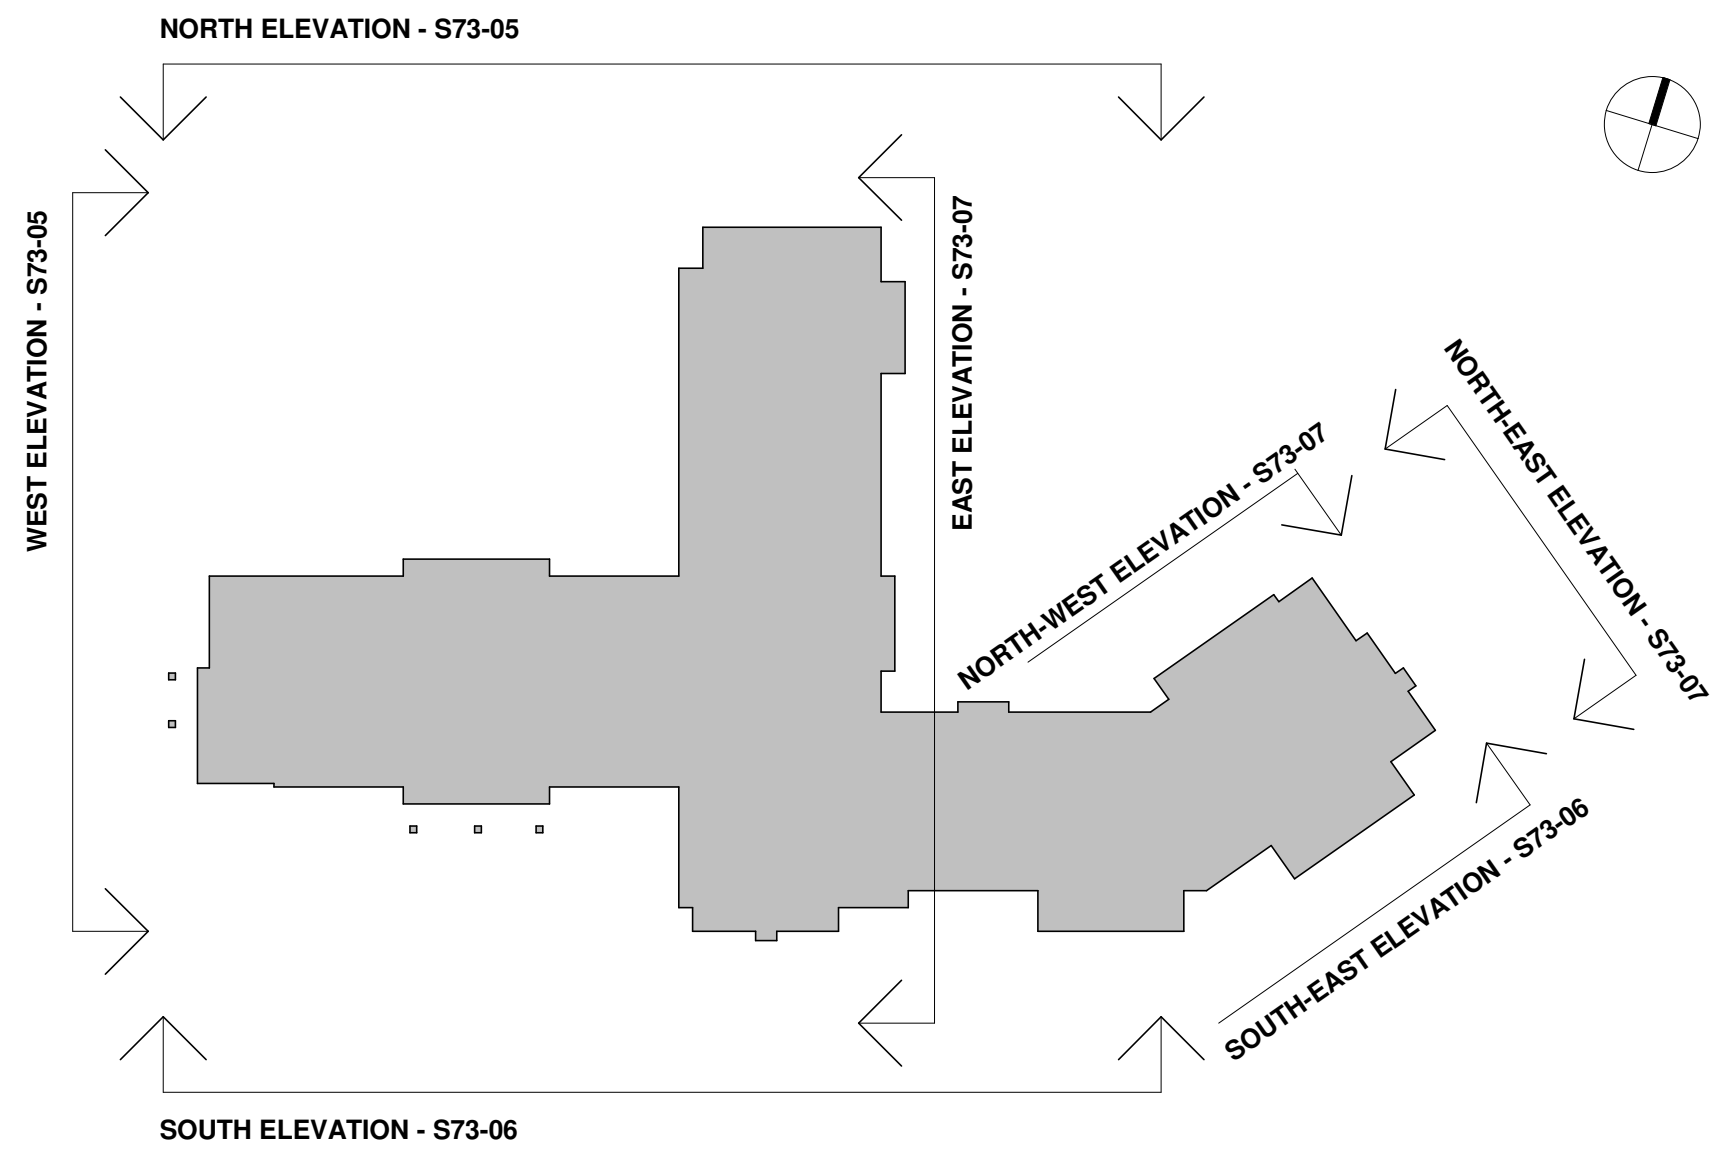

Elevations Key Plan
1 : 500

0 5 10 m