




1 North East Elevation
1 : 100



2 North West Elevation
1 : 100



3 East Elevation
1 : 100

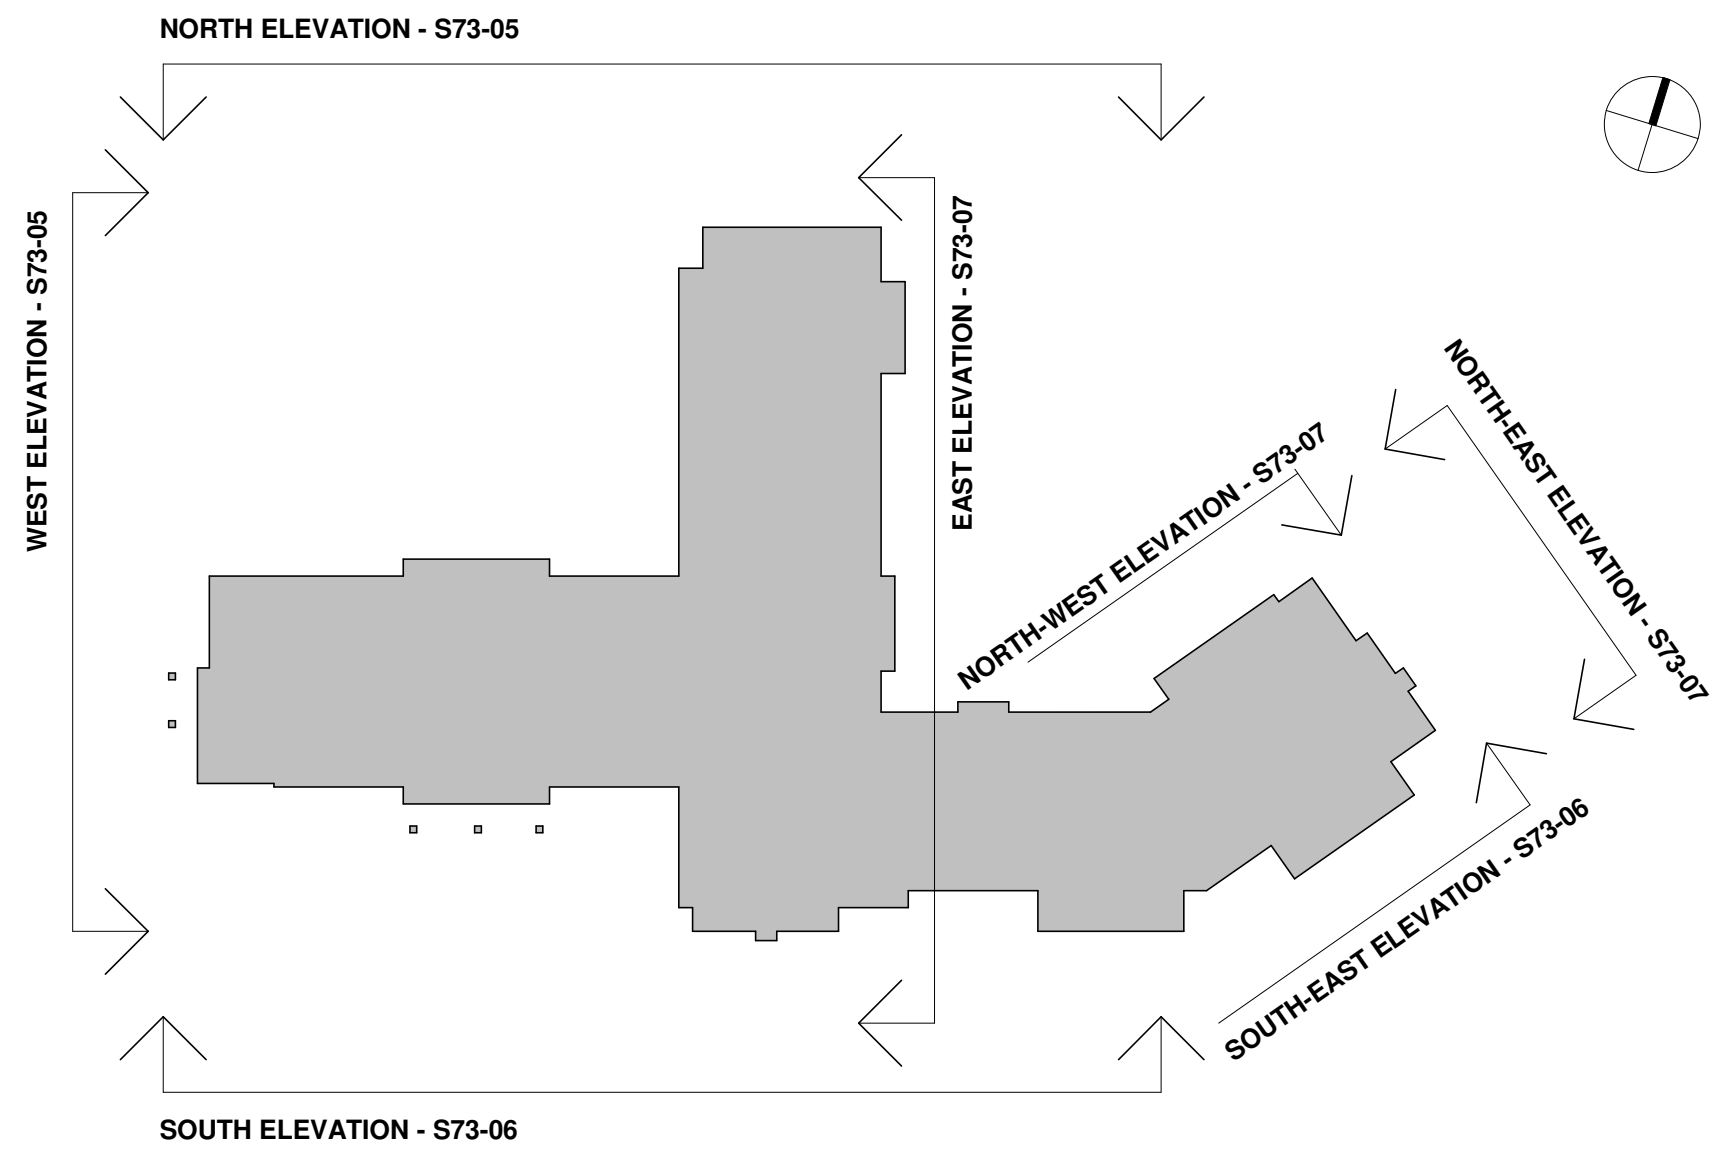

Elevations Key Plan
1 : 500

