



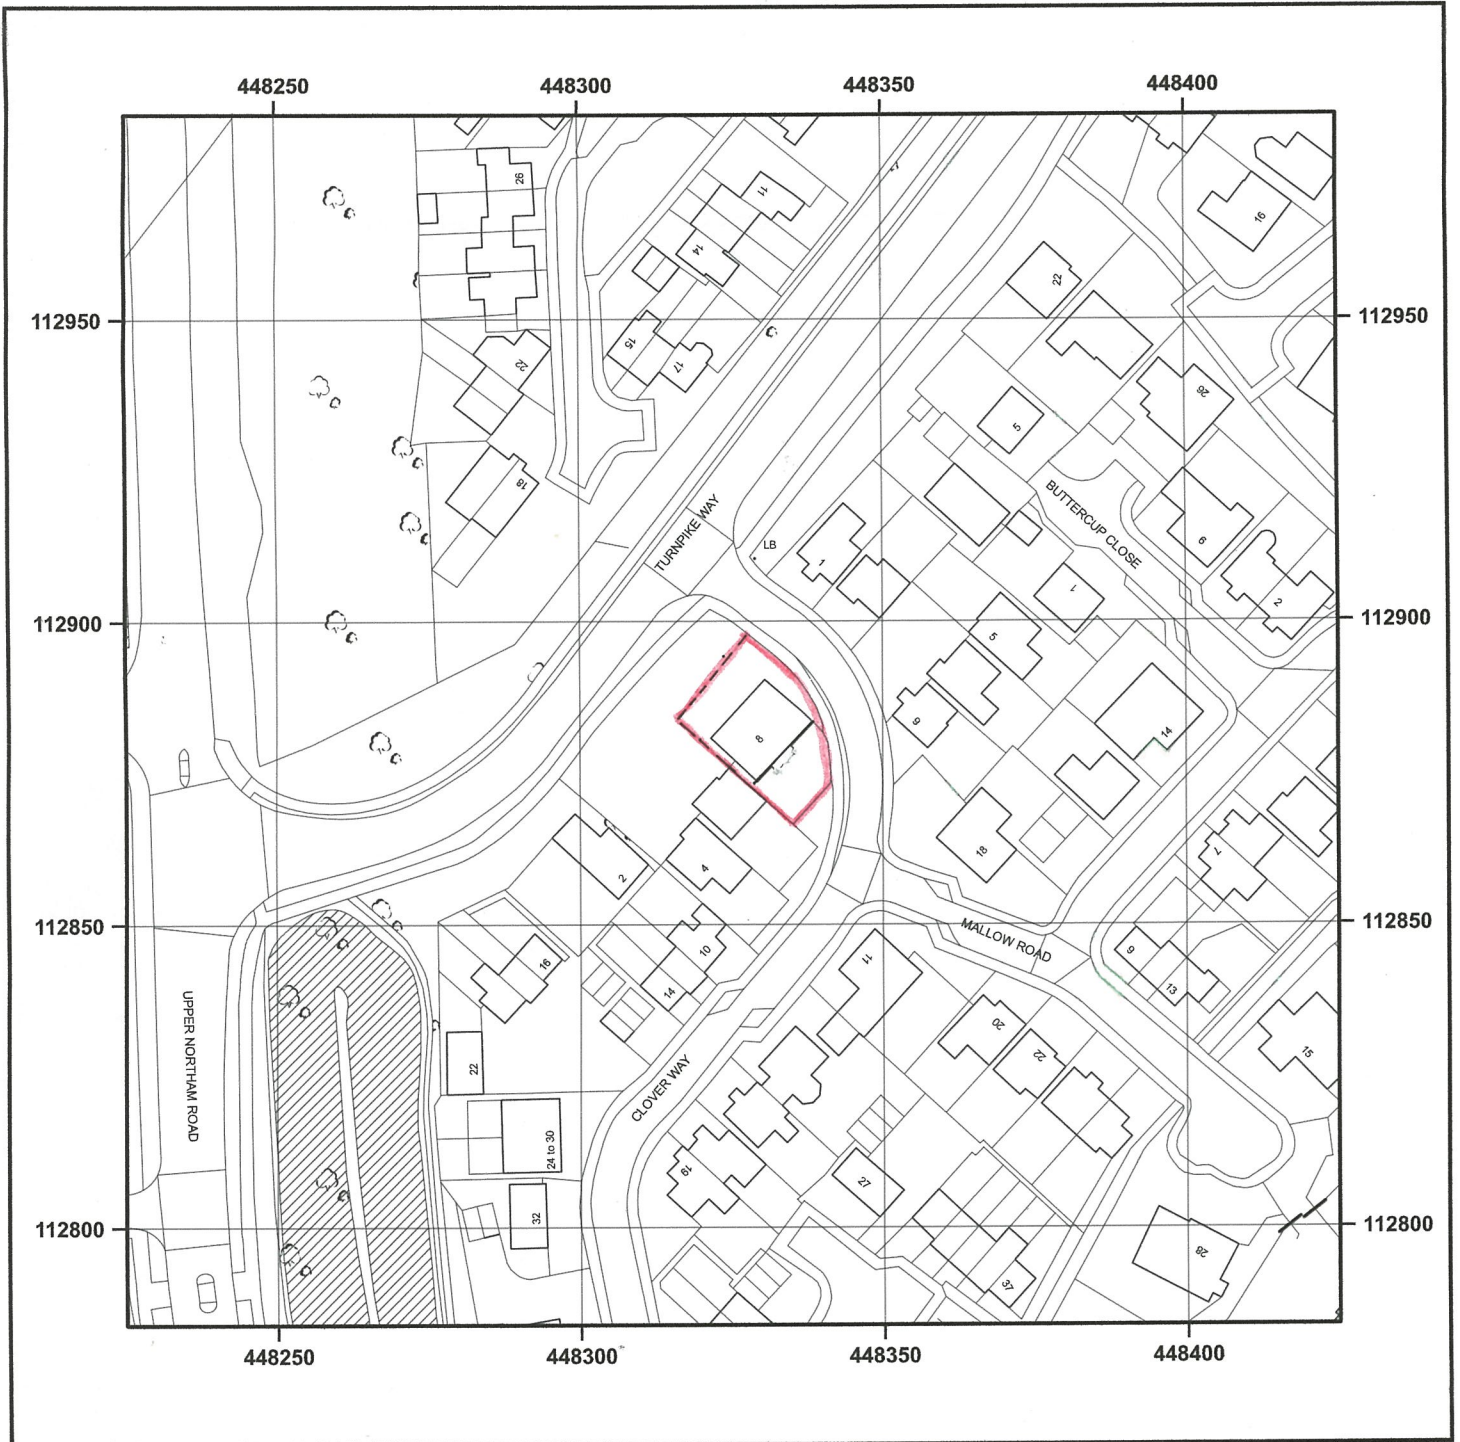

© Crown copyright and database rights 2026 OS AC0000848283. Public rights of way shown on this map have been taken from Local Authority definitive maps. The representation on this map of any other road, track or path is no evidence of the existence of a right of way.

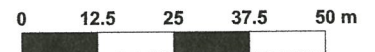

Scale 1:1250 - 1cm = 12.5m - A4 Size

**8 CLOVER WAY HEDGE END HAMPSHIRE SO30 4RP**

Supplied by: [www.ukmapcentre.com](http://www.ukmapcentre.com)

Product Info: [www.ukmapcentre.com/location-plans-1250-scale](http://www.ukmapcentre.com/location-plans-1250-scale)

Serial No: 323988

Centre Coordinates: 448325, 112884

Production Date: 08/01/2026