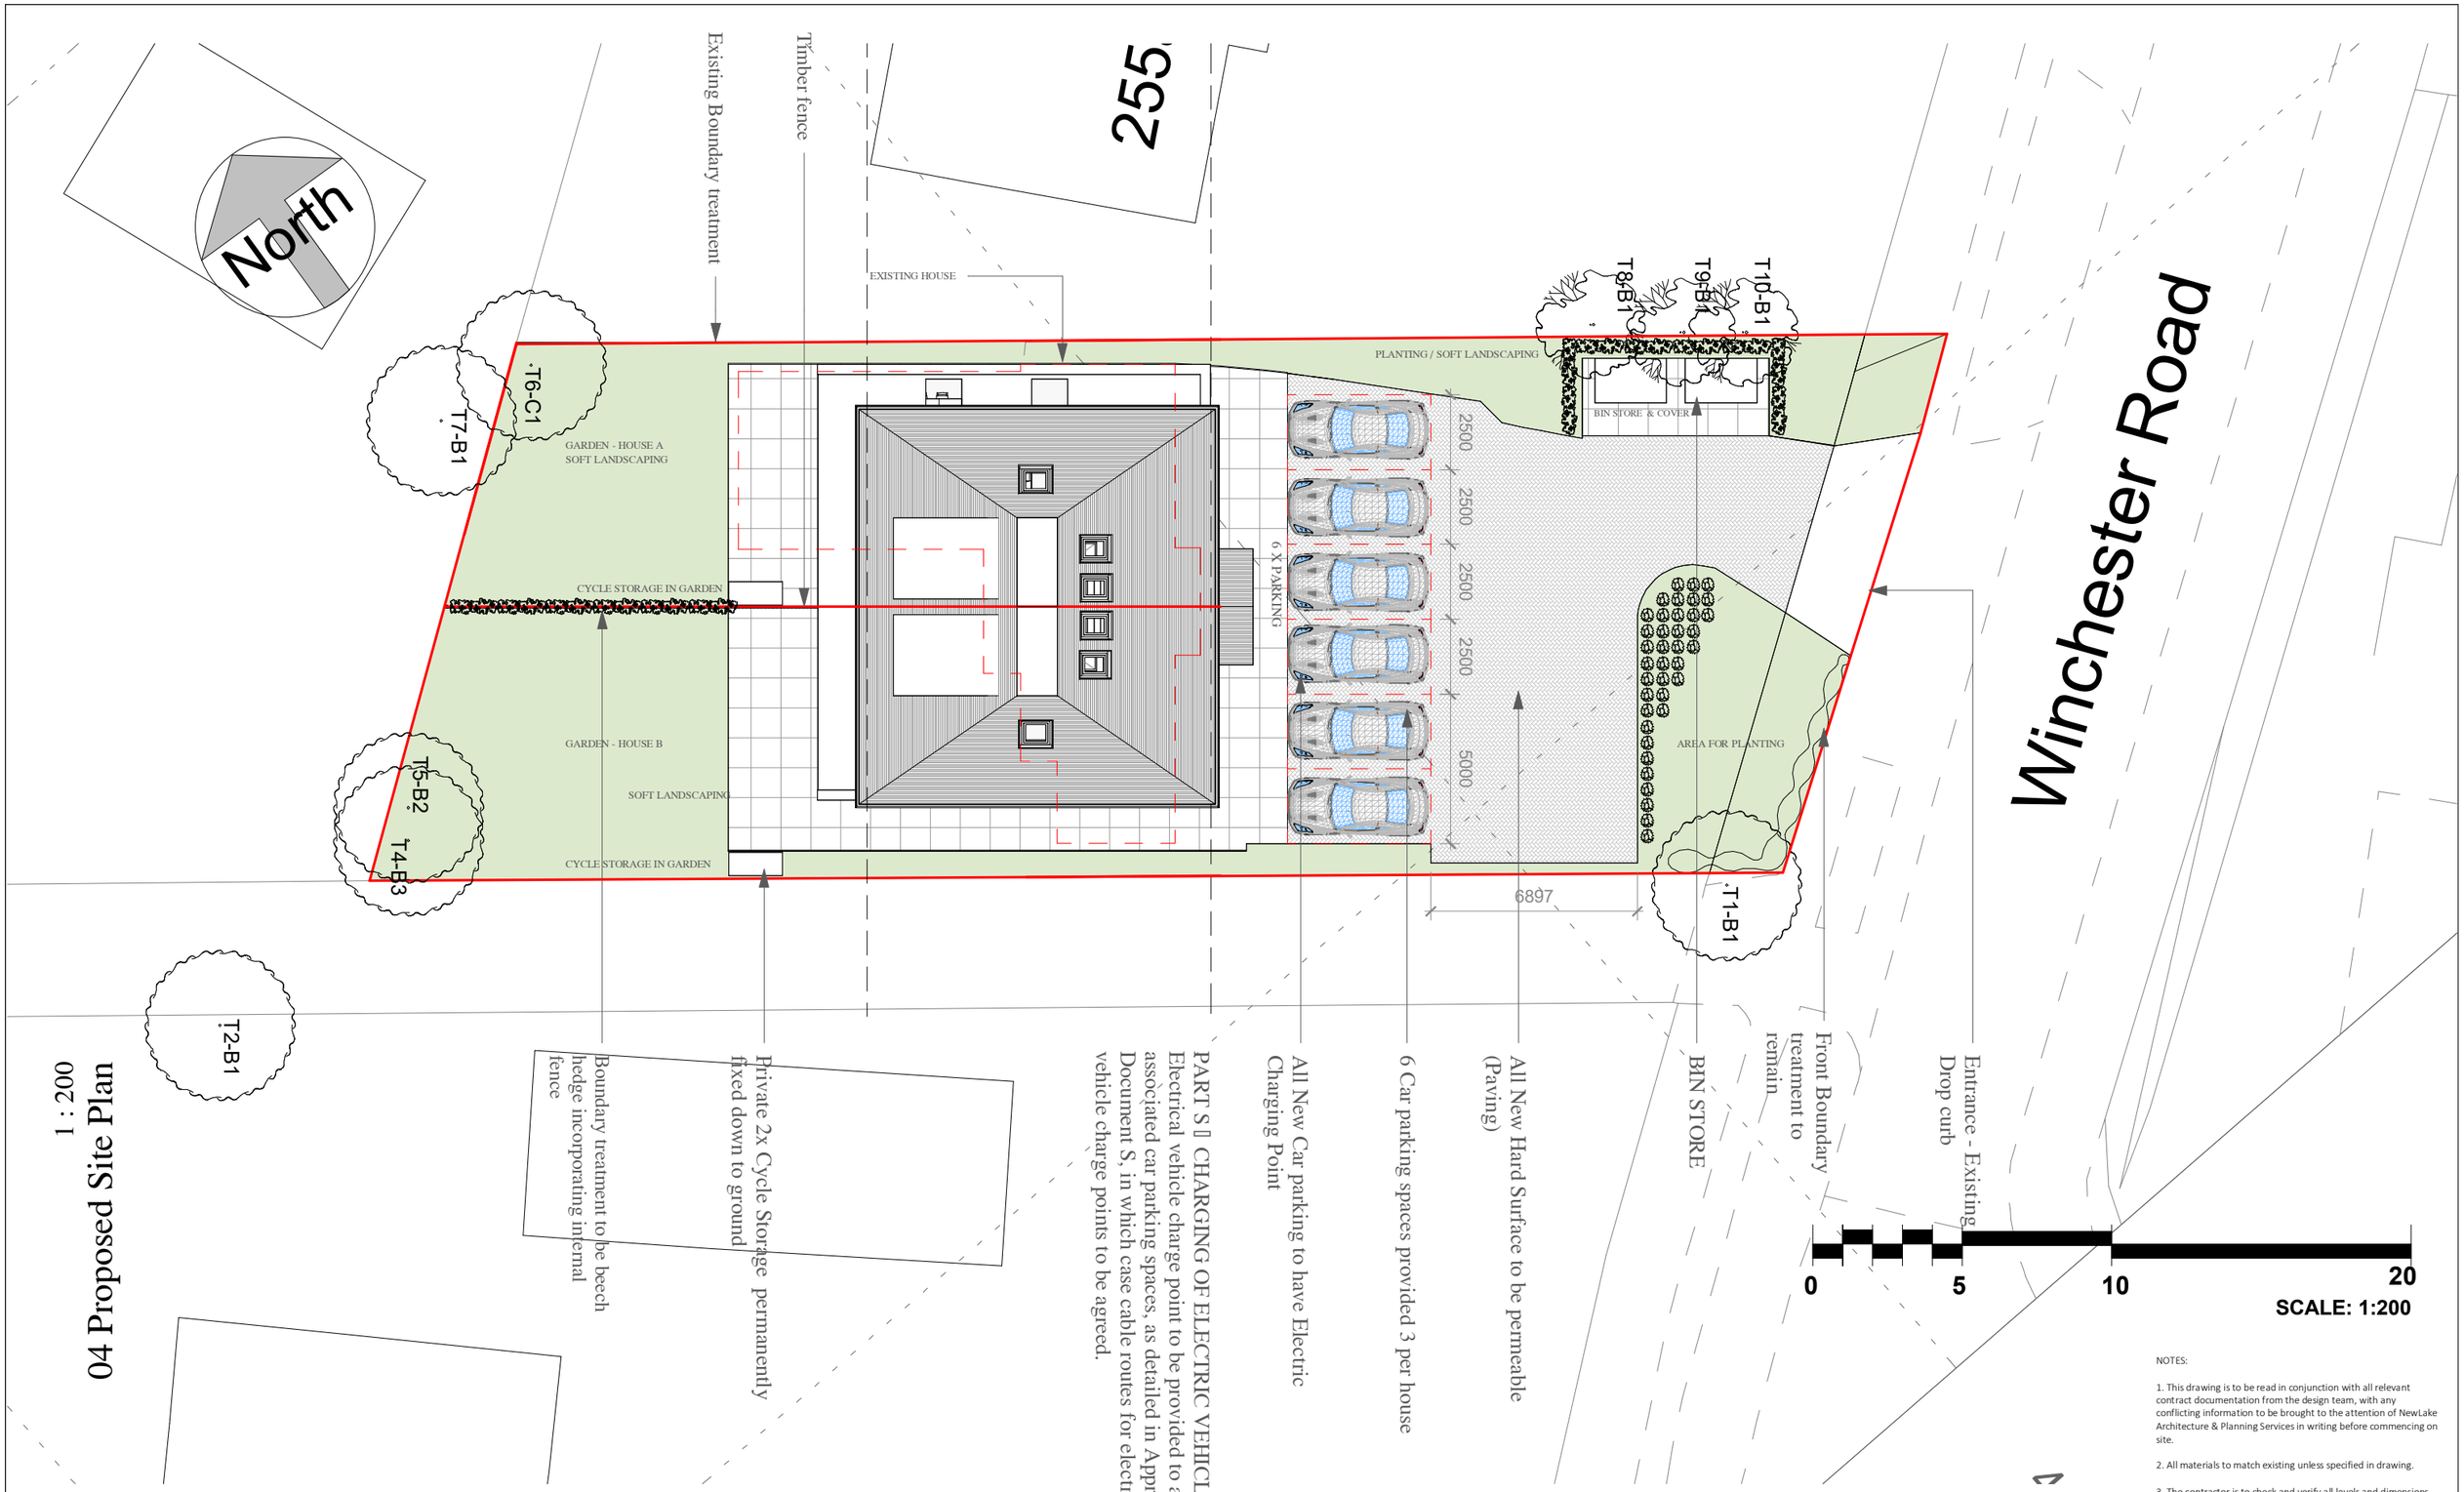

1 : 200

04 Proposed Site Plan

NOTES:

1. This drawing is to be read in conjunction with all relevant contract documentation from the design team, with any conflicting information to be brought to the attention of NewLake Architecture & Planning Services in writing before commencing on site.

2. All materials to match existing unless specified in drawing.

3. The contractor is to check and verify all levels and dimensions before construction. Any discrepancies are to be brought to the attention of NewLake Architecture & Planning Services in writing before commencing on site.

4. All dimensions in mm, unless otherwise stated.

NEWLAKE ARCHITECTURE
Architectural & Planning Services

London Office: 40 Rosehill Avenue - Sutton - SM13HG
Mo: 07854841149
E: newlakedesign@gmail.com

PROJECT NAME: -

DRAWING STATUS: PLANNING

DRAWING TITLE: PROPOSED SITE PLAN

DRAWING SCALE @ A3 : 1 : 200

PAPER SIZE : A3

DRAWN BY : A.N

CHECKED BY :

DRAWN DATE : JAN 2026

DRAWING NUMBER : 253WR/SO/15 A

REVISION :

NewLake Architecture & Planning Services