



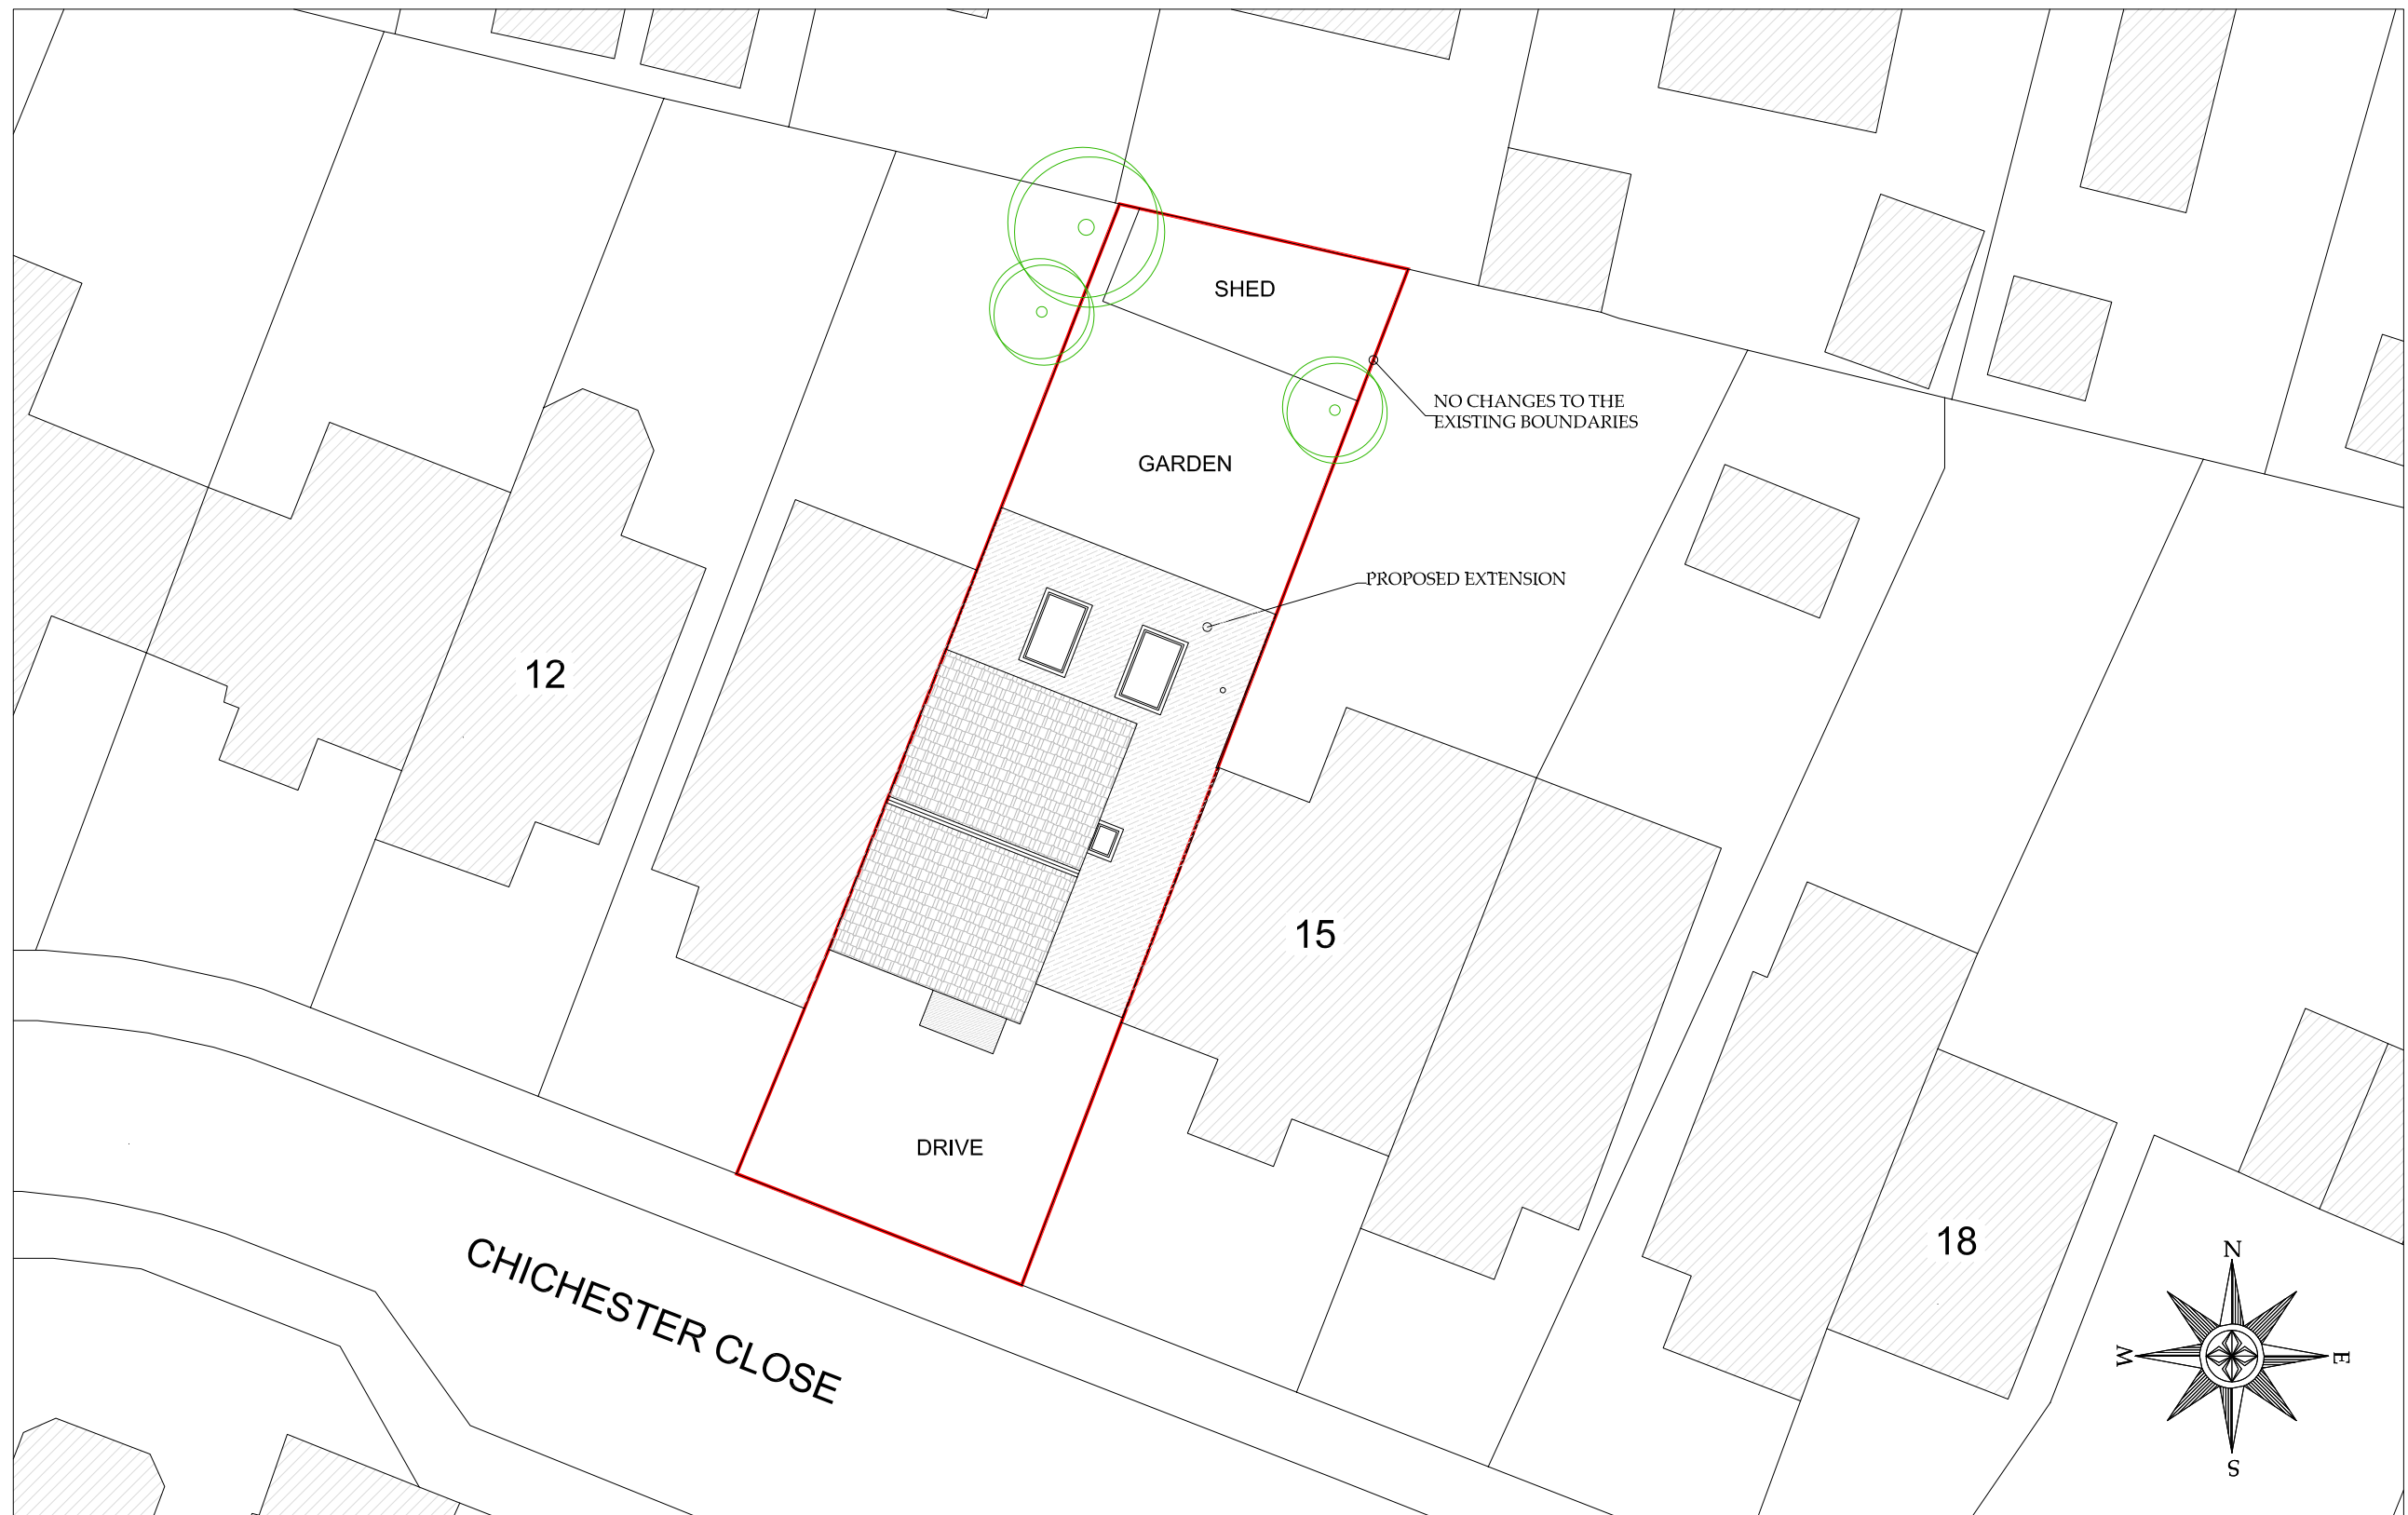

PROPOSED SINGLE STOREY REAR & SIDE
EXTENSION WITH INTERNAL ALTERATIONS

THIS DRAWING IS THE COPYRIGHT OF WHOLE CONCEPTS ©

Block Plan

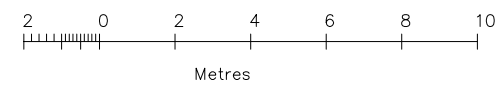

1 Wordsworth Road
Southampton, SO15 5LX
Tel: 07803 079640

Project Name and Address
Mr S HUNT
14 Chichester Close
Hedge End
SOUTHAMPTON
SO30 2GQ

Project Rev.3
Date 13.01.26
Scale 1:200@A3

Sheet
3