



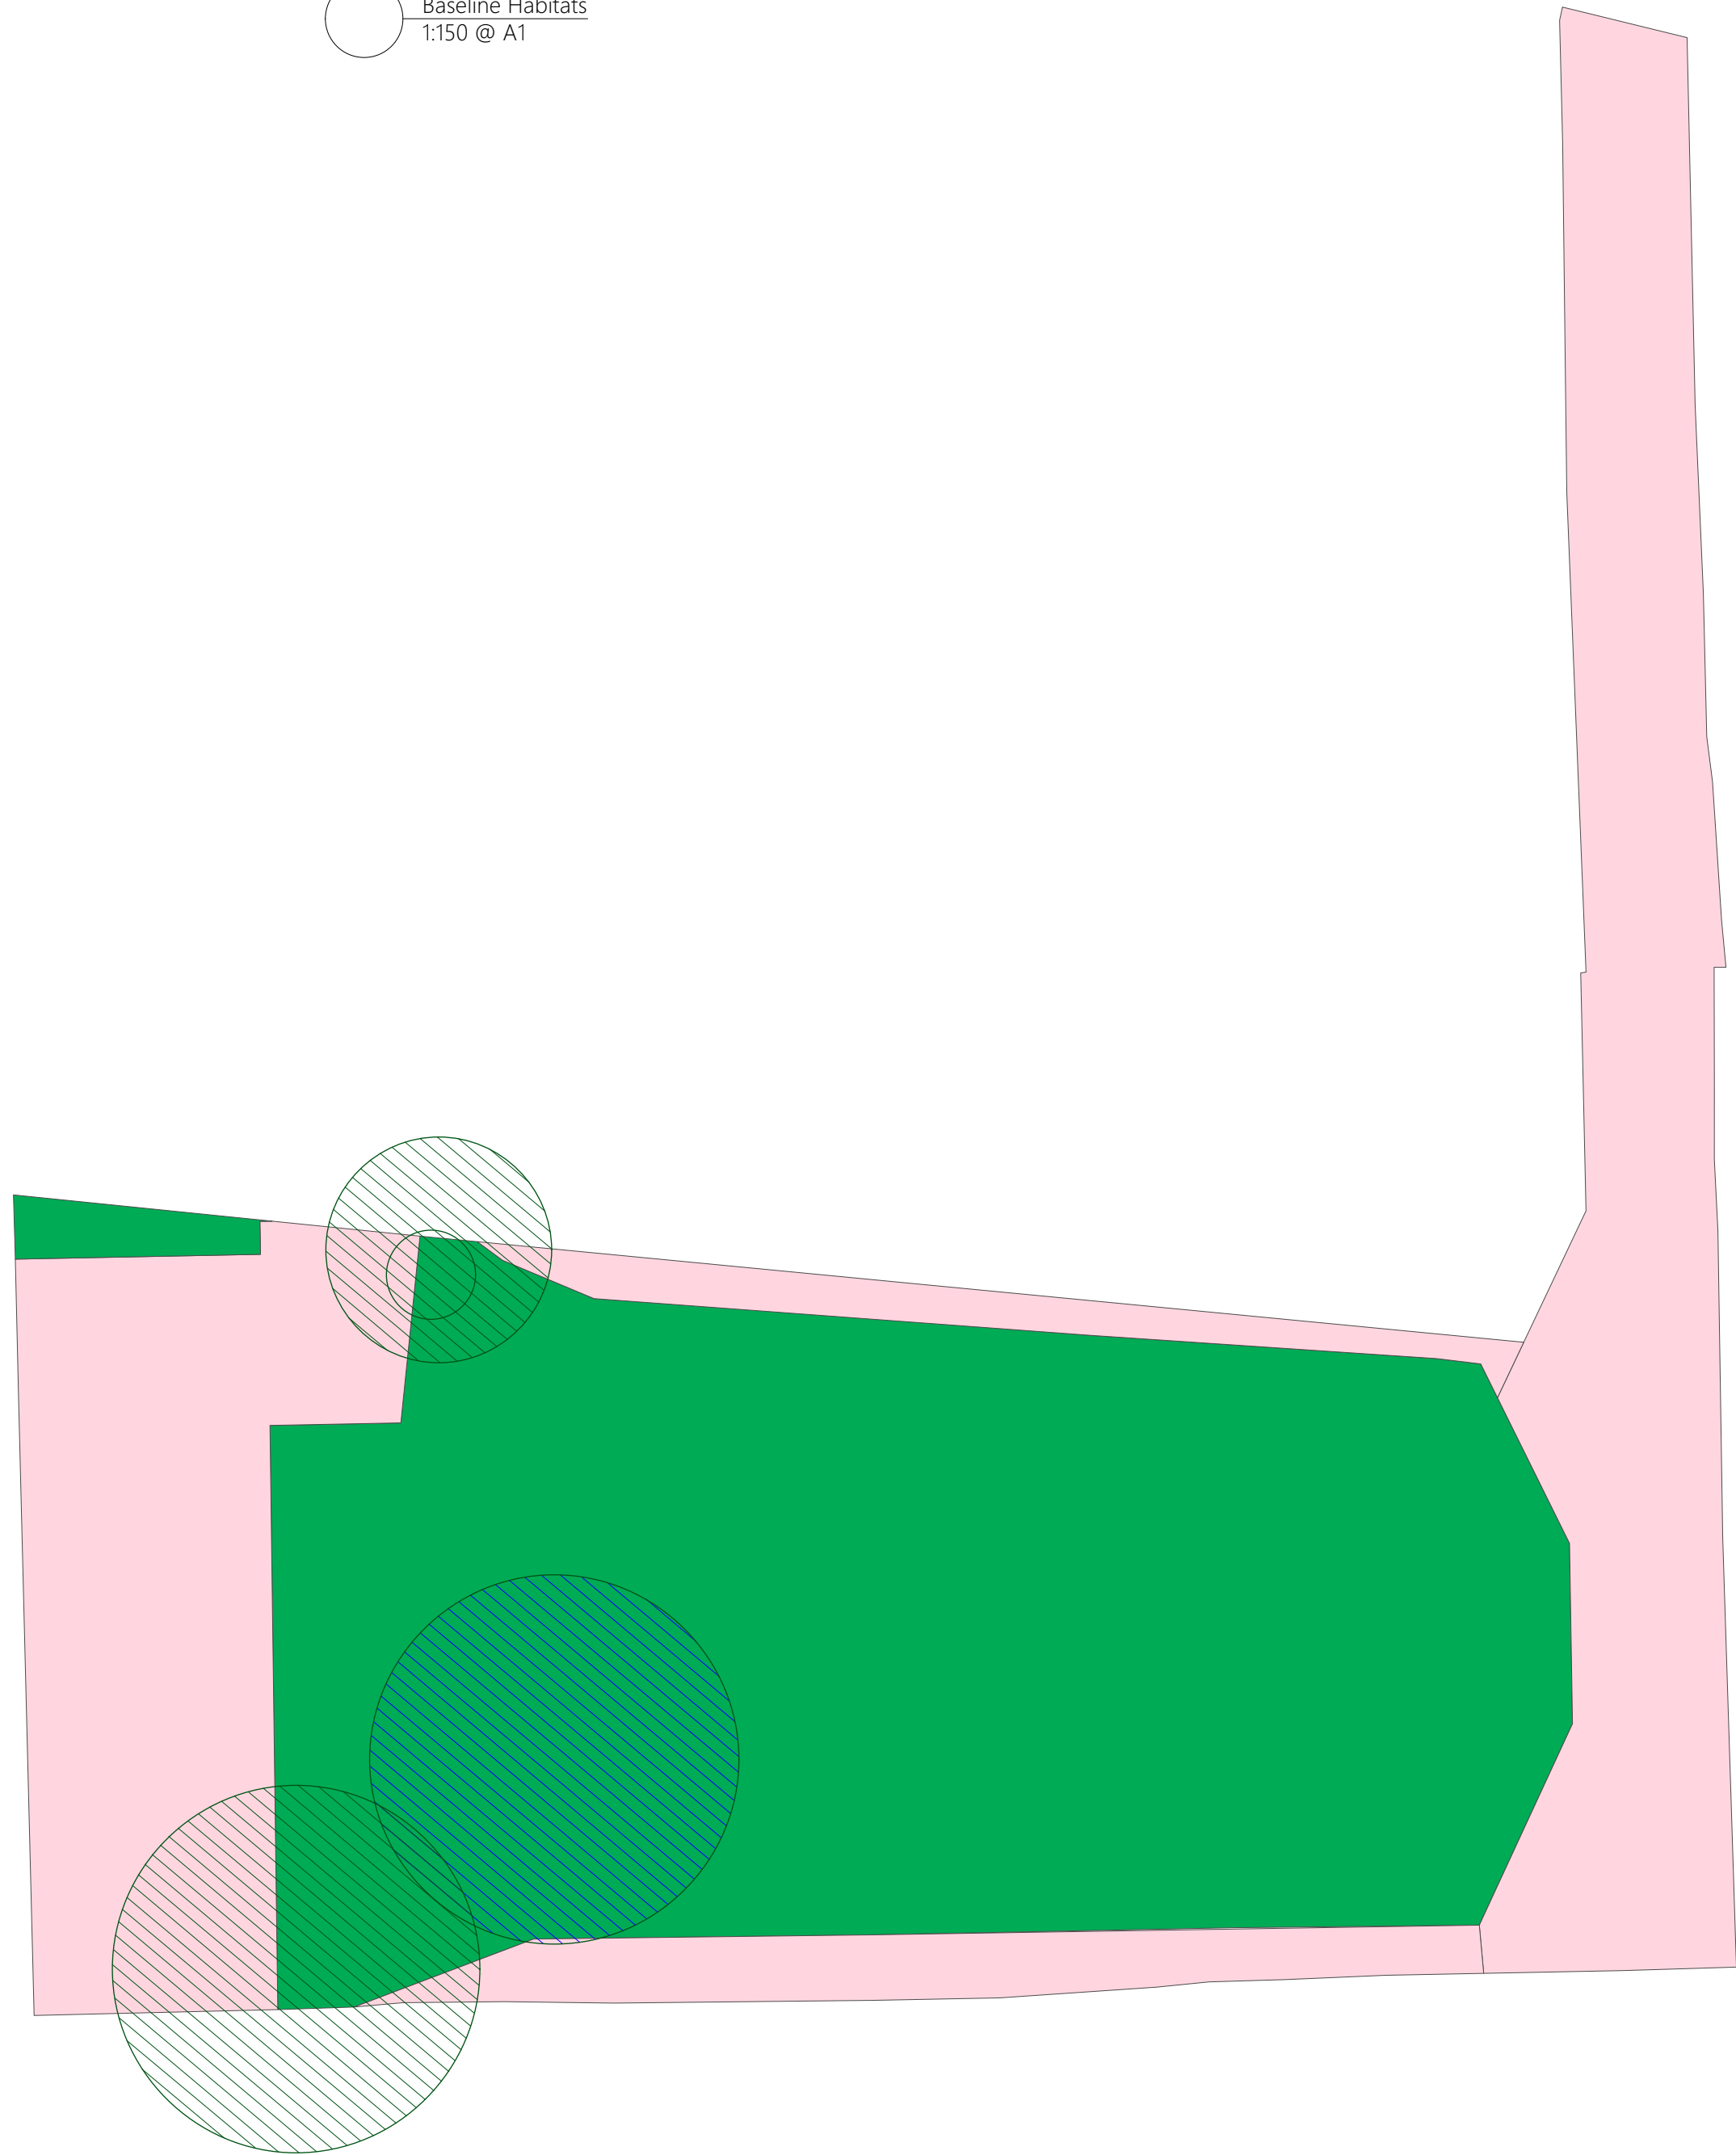

Baseline Habitats
1:150 @ A1

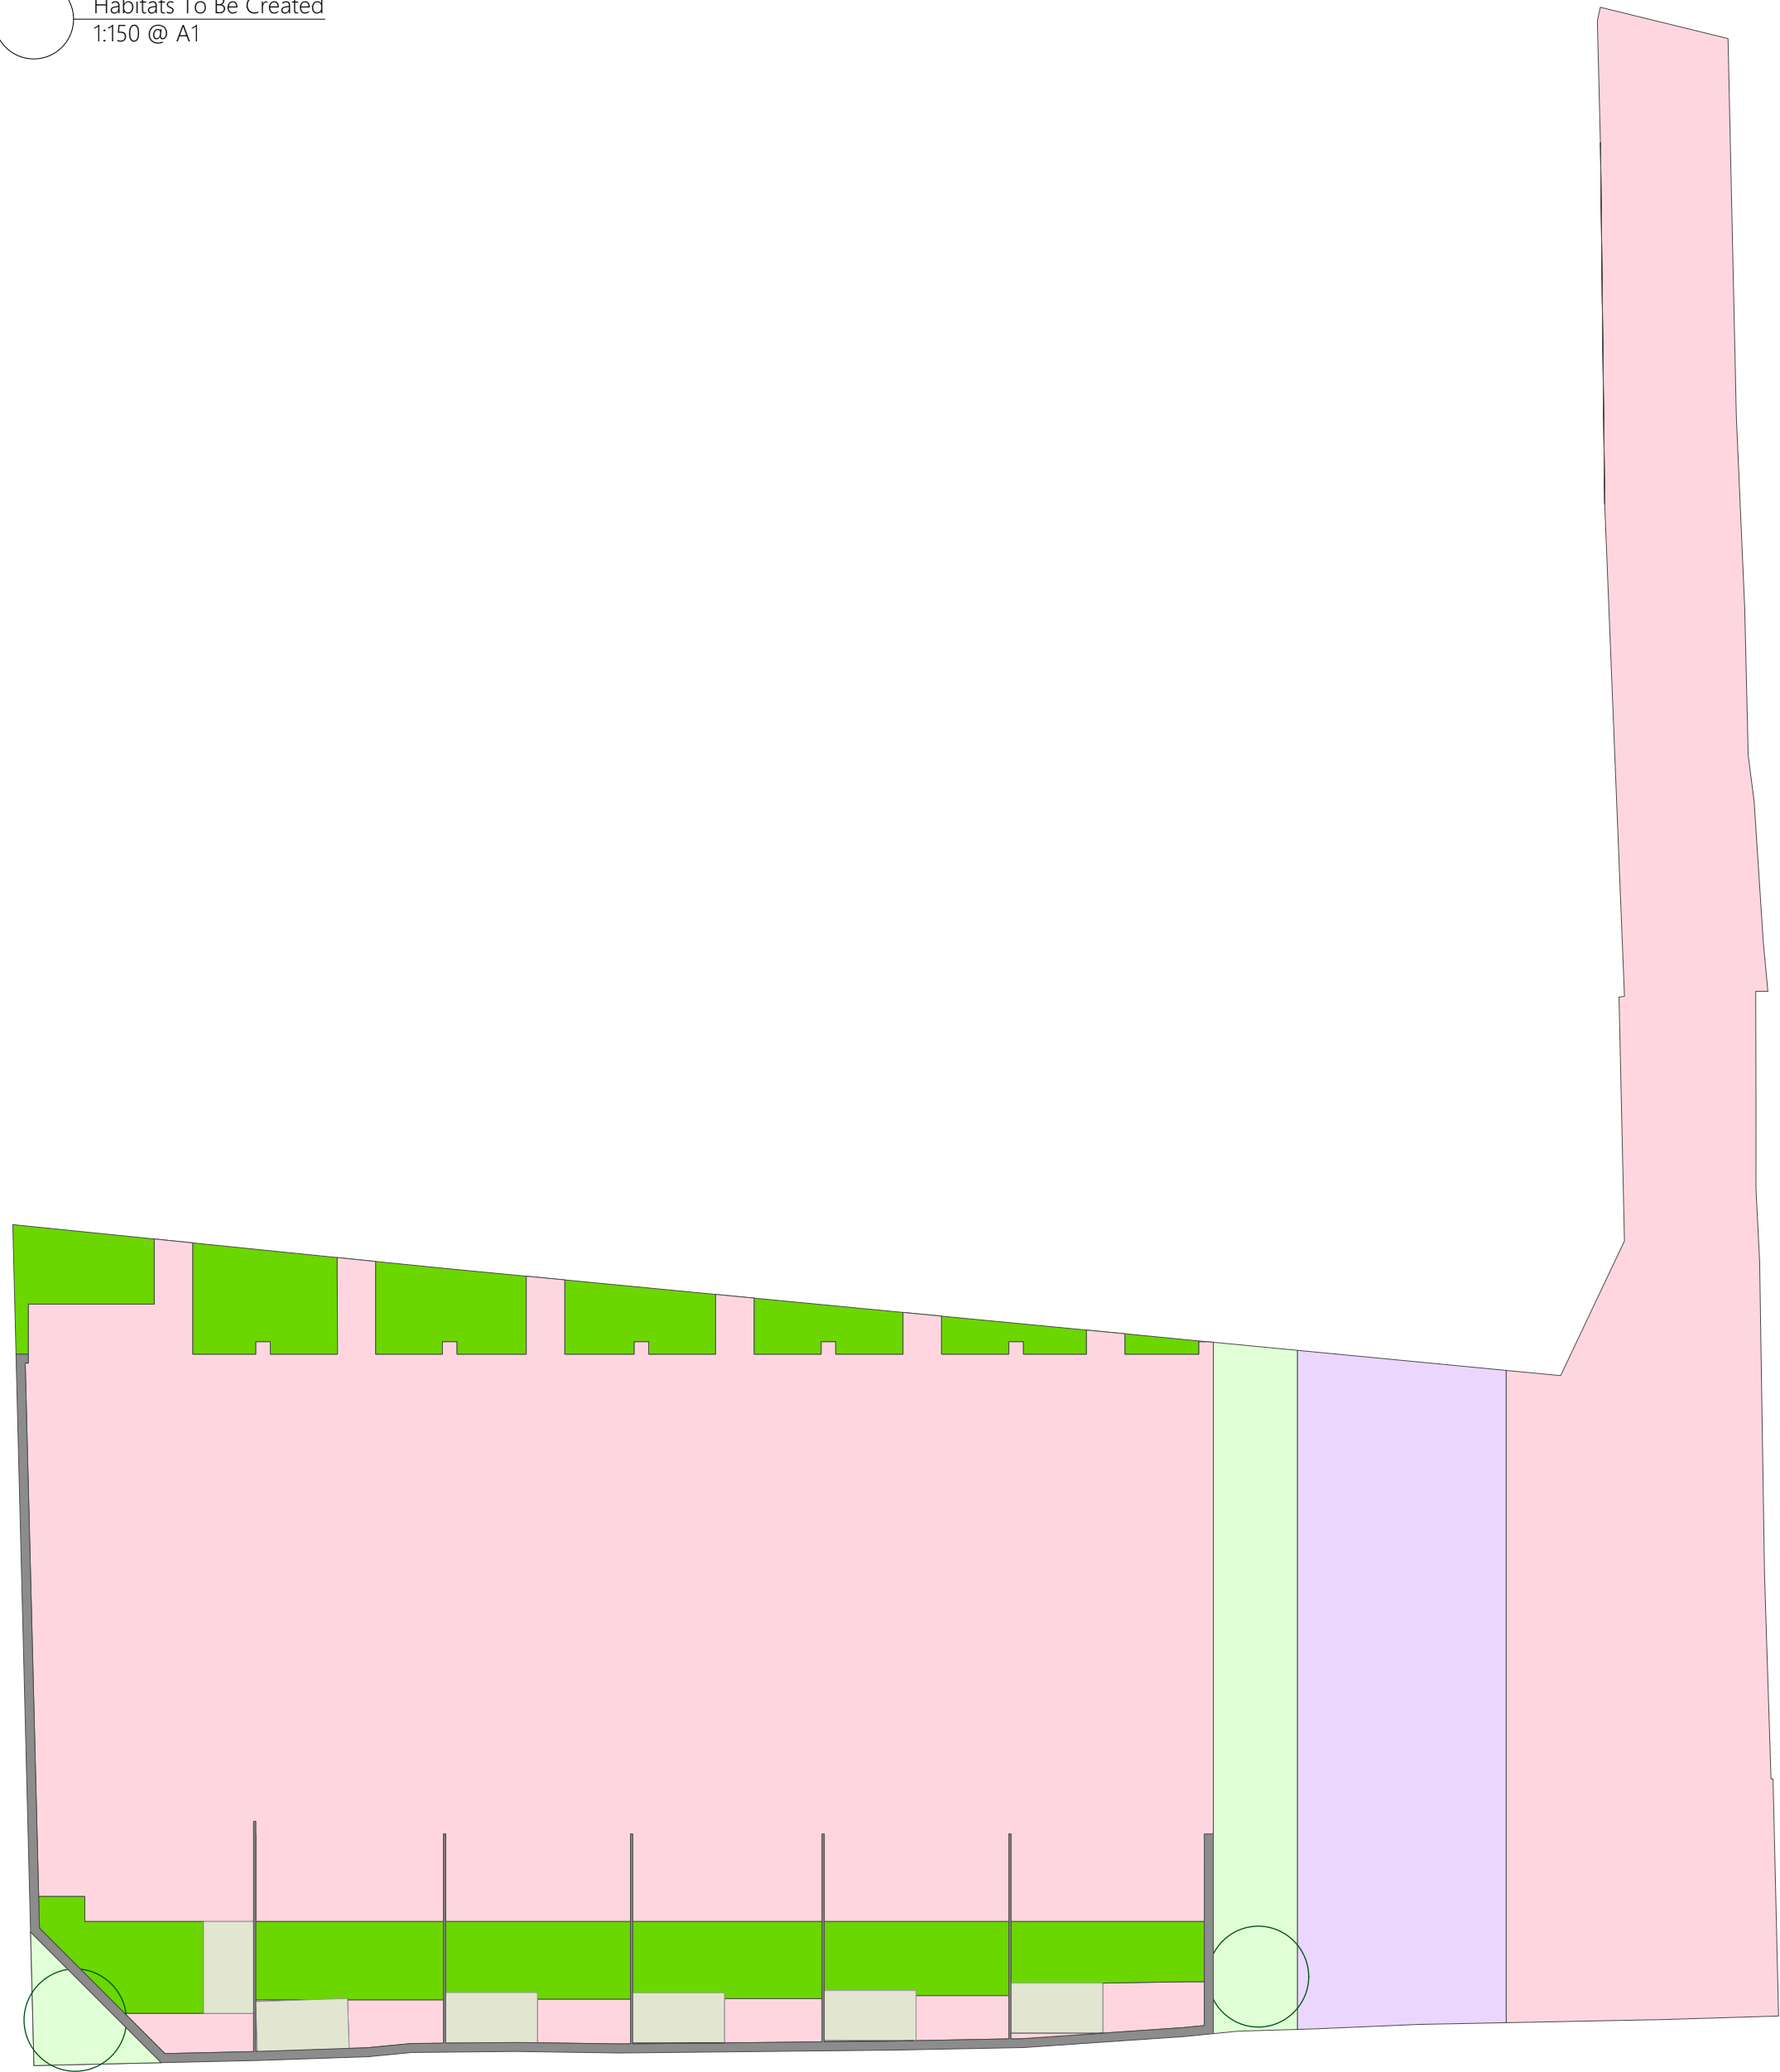

Habitats To Be Created
1:150 @ A1



Site being cleared in 2025

Habitats

	Developed Land; Sealed Surface
	Vegetated Garden
	Modified Grassland
	Built Linear Features
	Introduced Shrub
	Other Greenroof
	Artificial Unvegetated, Unsealed Surface
	Large Tree - DBH >60cm to ≤90cm
	Medium Tree - DBH >30cm to ≤60cm
	Small Tree - DBH >7.5cm to ≤30cm

THE LANDSCAPE SERVICE
Landscape & Garden Design

T: 02381 980022
E: info@thelandscape-service.com
W: www.thelandscape-service.com

Site Address
91b The Crescent Eastleigh SO50 9BB
Drawing Title
Biodiversity Habitats Plan
Drawing Number
748 - 2 - R5
Date
16.01.2026
Scale
1:150 @ A1