



- Notes:
1. Do not scale from this drawing.
 2. All dimensions in metres unless stated otherwise.
 3. All levels relate to ordnance datum.
 4. This drawing shall be read in conjunction with all other contract documents.
 5. Refer to drawing 7230-MJA-SW-XX-DR-C-001 for Cross Section Locations.
 6. Any discrepancies with the drawings shall be reported to the Engineer.


Key	
	Existing levels
	Proposed levels

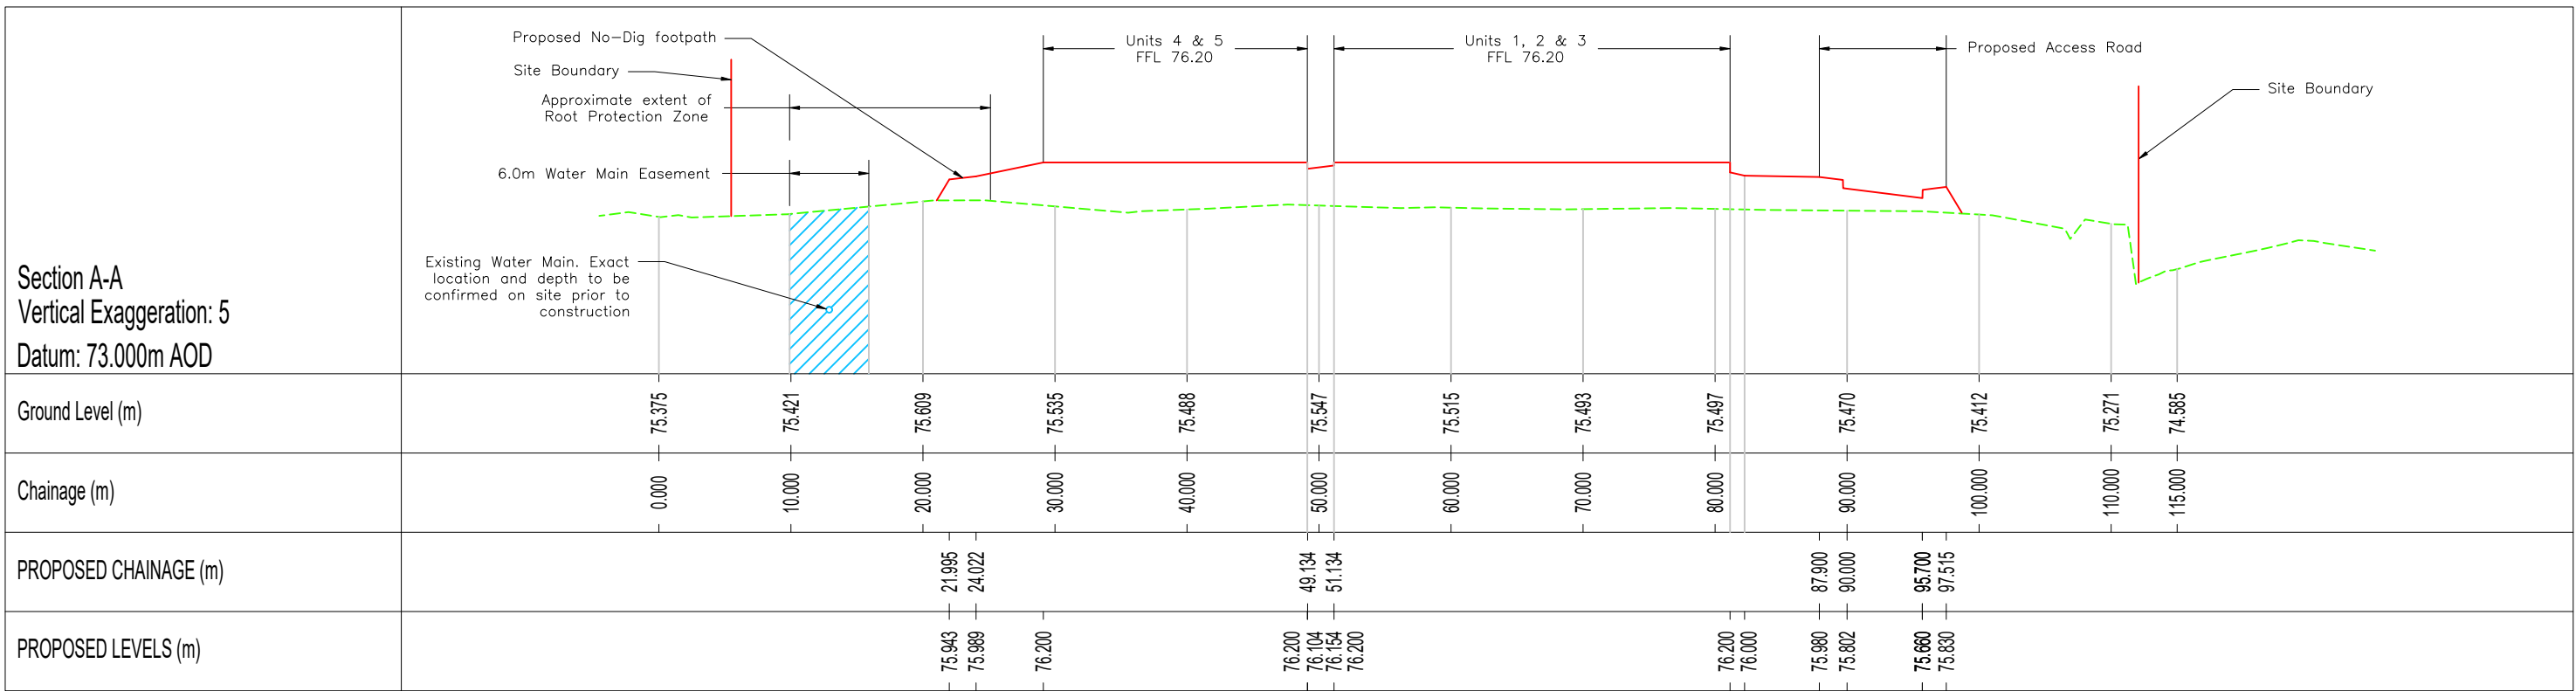


Section A-A

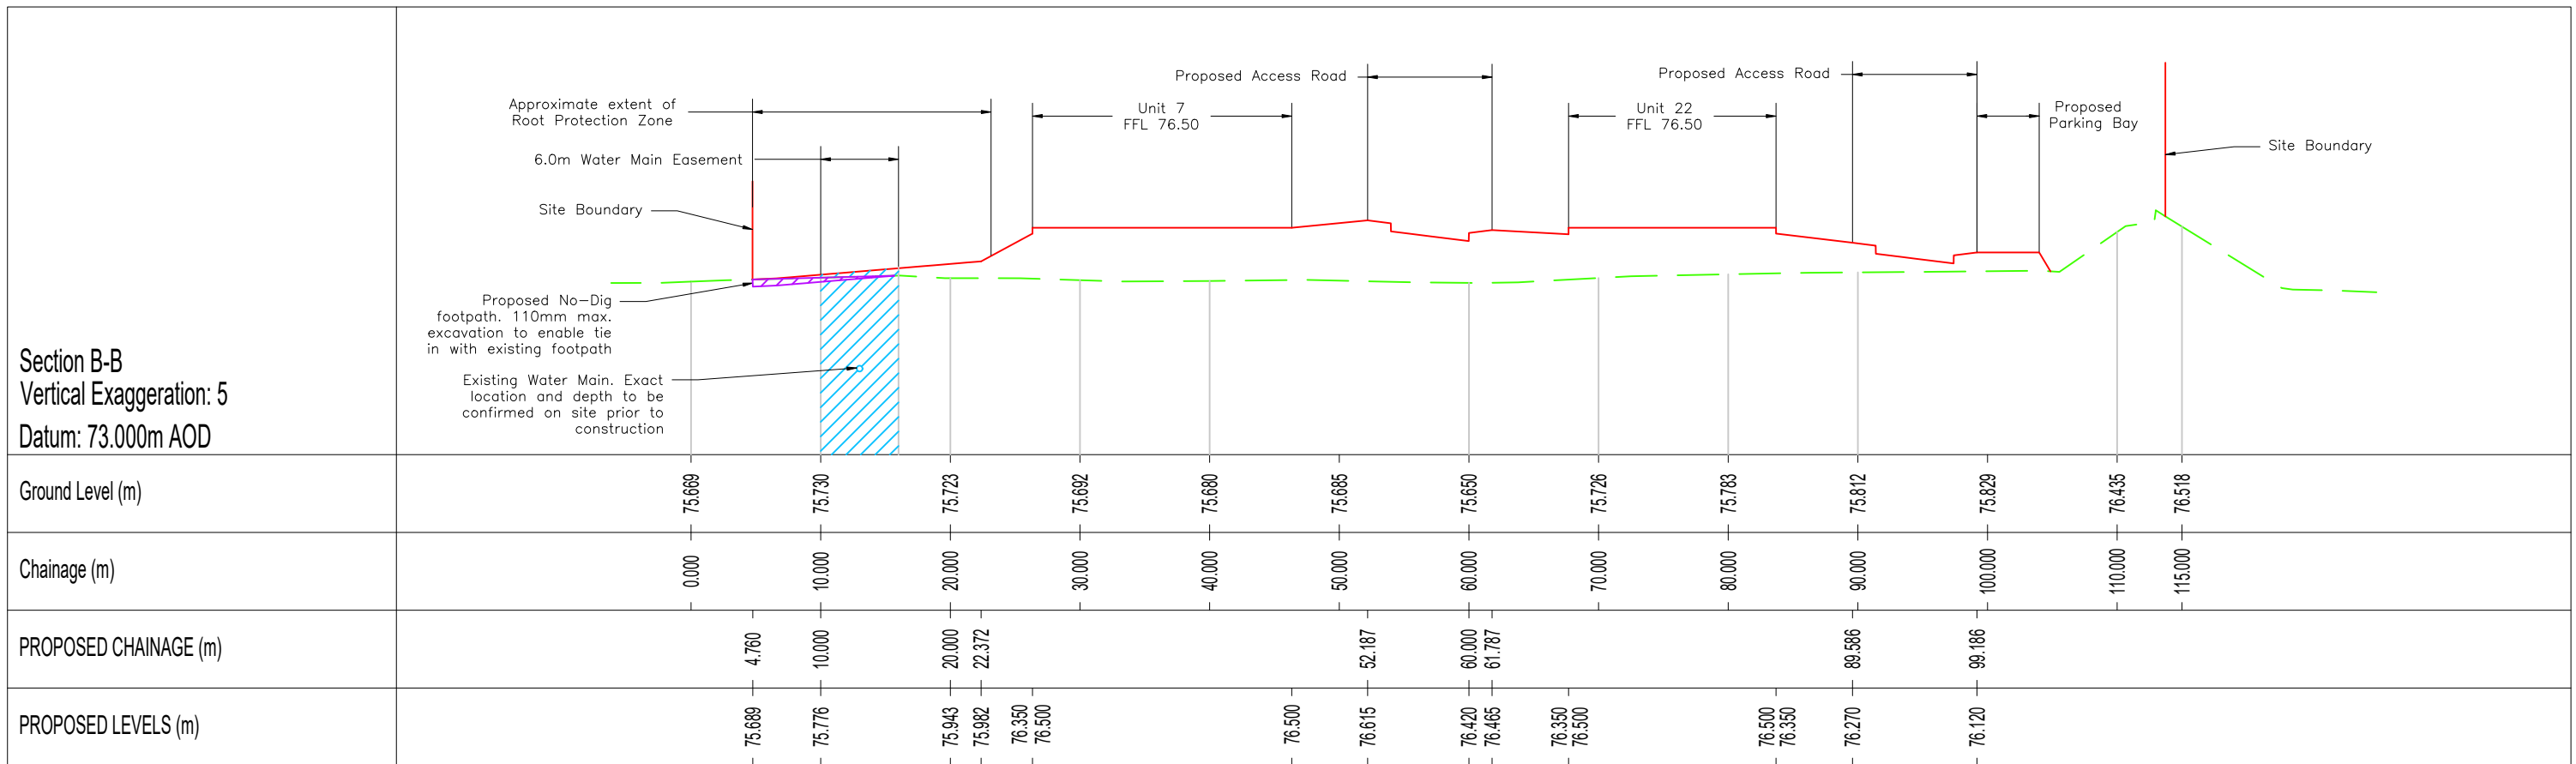

Section B-B

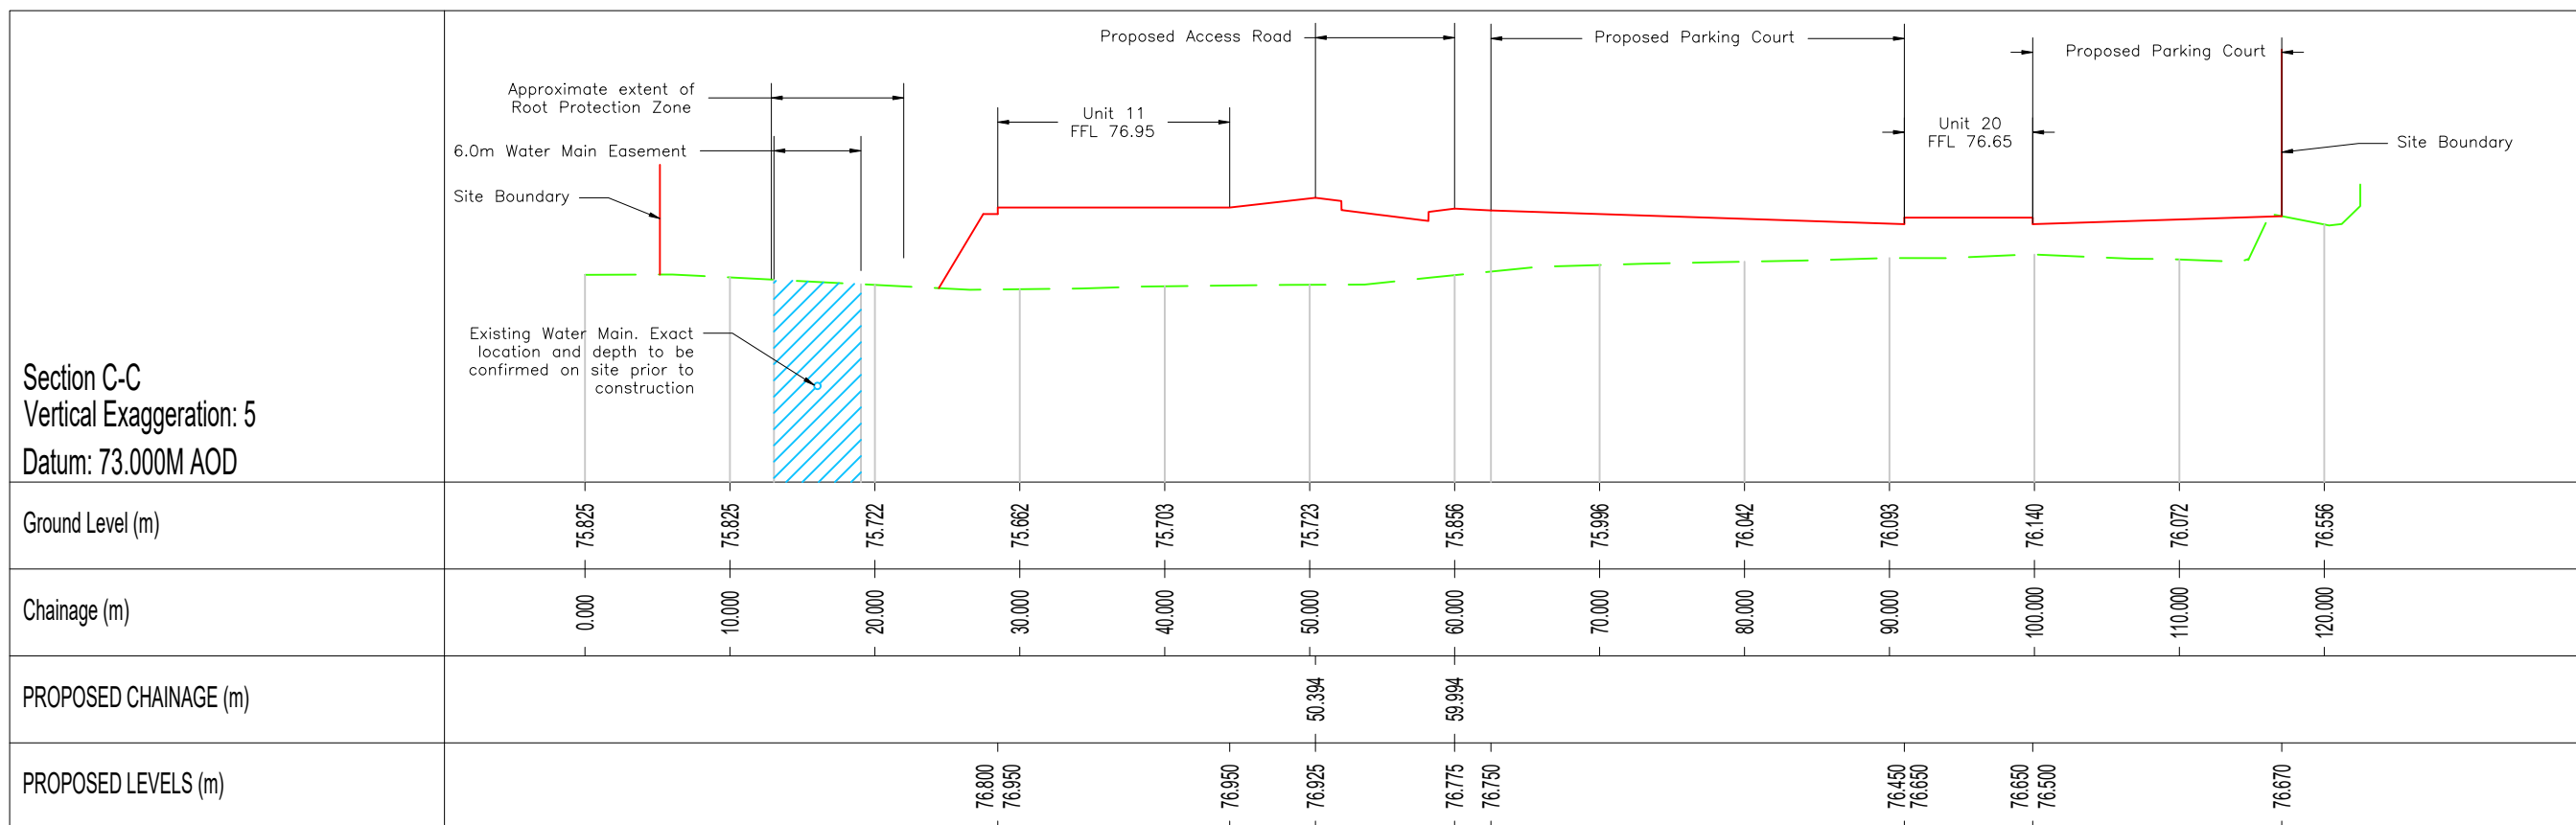

Section C-C

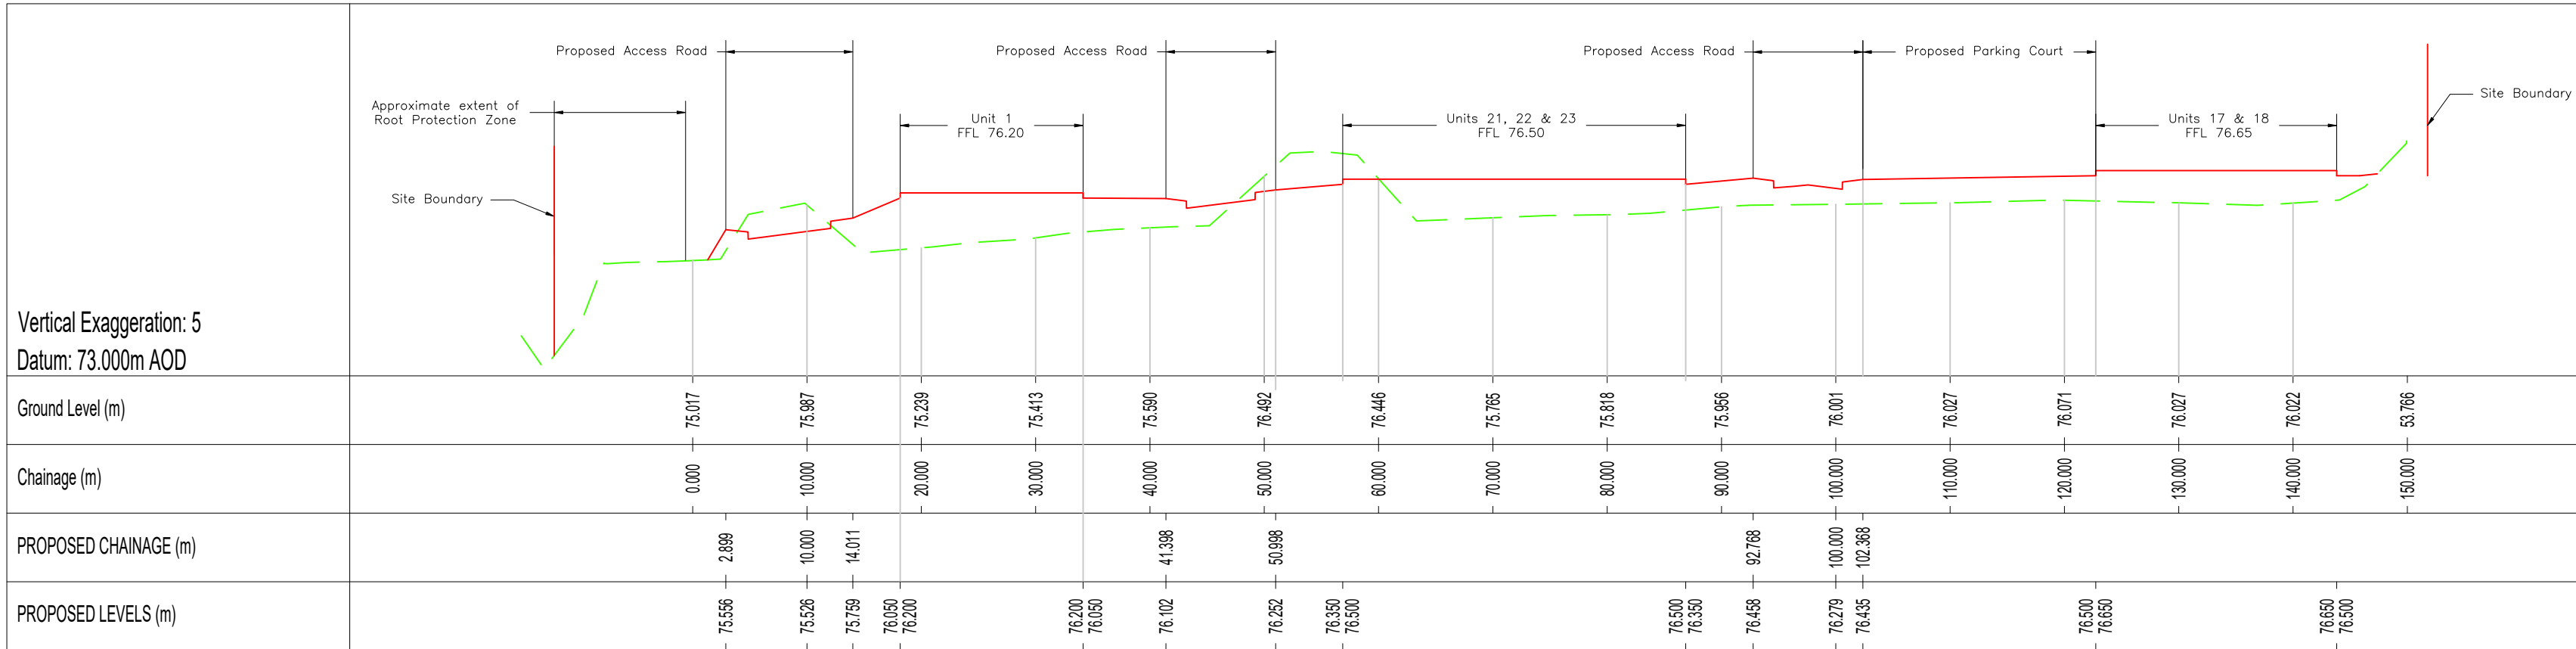

Section D-D

PL2	05.01.2026	Section B-B amended to show the maximum excavation required within the root protection zone to enable tie in	TSH	KG
REV. No.	DATE	DESCRIPTION	DRAWN	CHECKED
Client	HI-Acre Construction Ltd		MJA CONSULTING CIVIL & STRUCTURAL ENGINEERS Ipsum Court, 24 The Quadrant, Abingdon Science Park, Abingdon Oxon, OX14 3YB Tel: 01235 555173 Email: mail@mjaconsulting.co.uk	
Project	Kanes Hill, Southampton		Scale: 500H, 1:100V @ A0 Status: PLANNING	
Title	Proposed Levels Strategy – Sections		Drawn: TSH Project Engineer: TSH MJA Project No: 7230 Date: March 2025 Drawing Number: 7230-MJA-SW-XX-DR-C-002 Rev: PL2	