
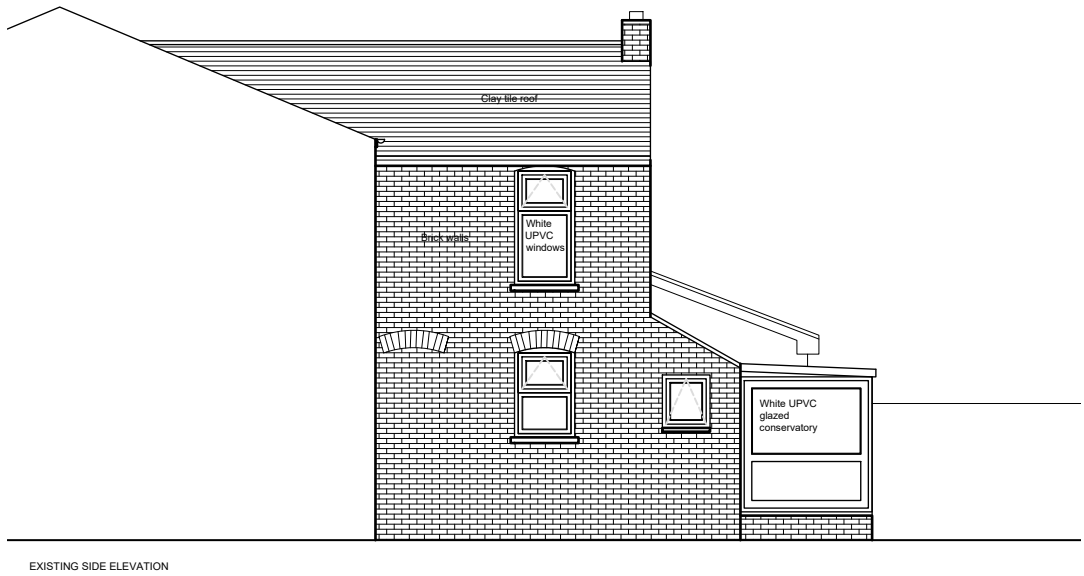
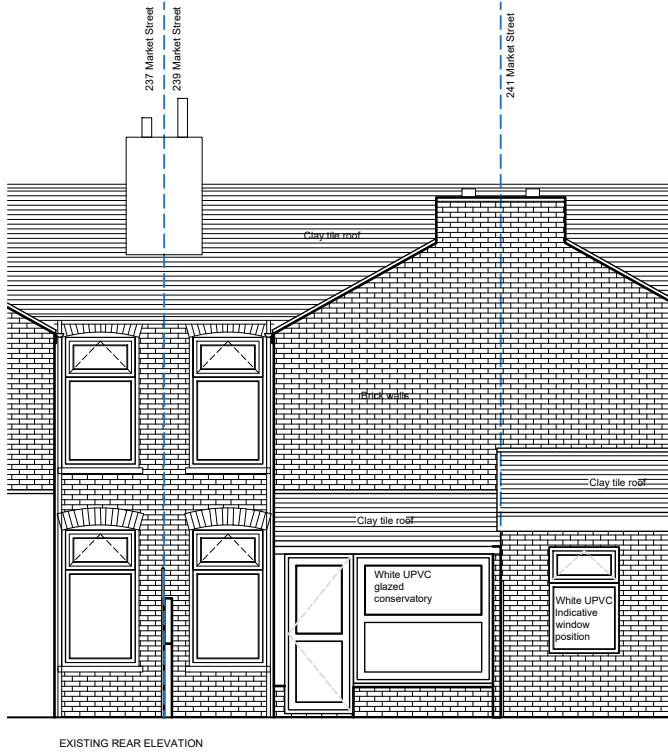
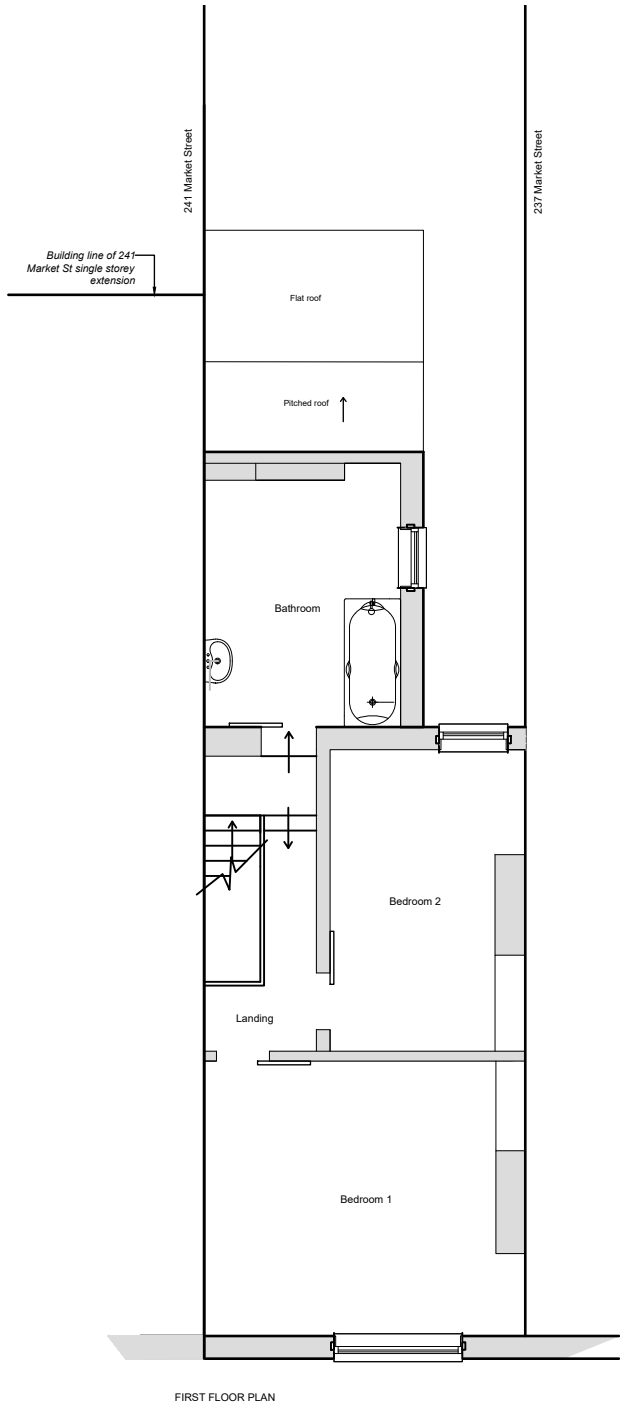


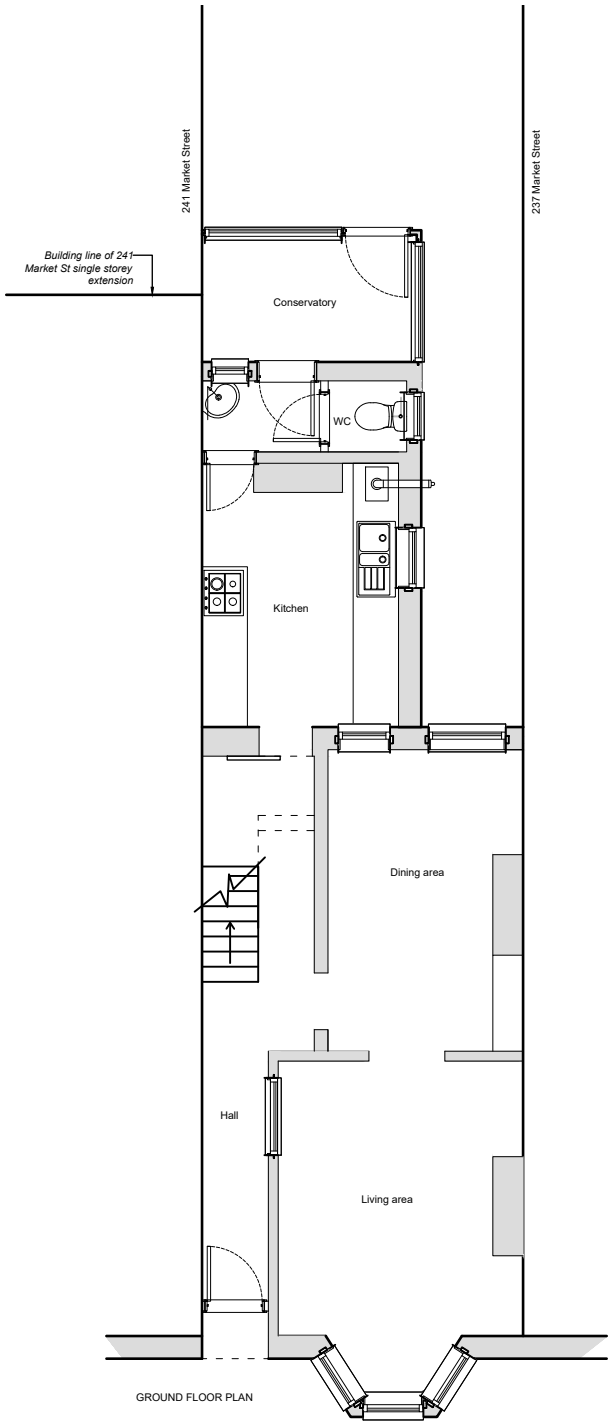

NOTES

Adjacent properties and boundaries are shown for illustrative purposes only and have not been surveyed unless otherwise stated. Do not scale from this drawing except for planning consent purposes.

REV	DATE	DESCRIPTION	DRAWN	CHECKED
Revisions				

PERMITTED DEVELOPMENT

AC Developments Hants

239 Market Street
Eastleigh

Existing Plans
& Elevations

0002

AP100

Dec 2025

AB

1:100@A3

CHECKED BY



Scale 1:100

