




NORTH

?Crown Copyright and database rights 2023 OS Licence no. AC0000849896

LOCATION PLAN 1:1250

0 10 20 30 40 50 metres

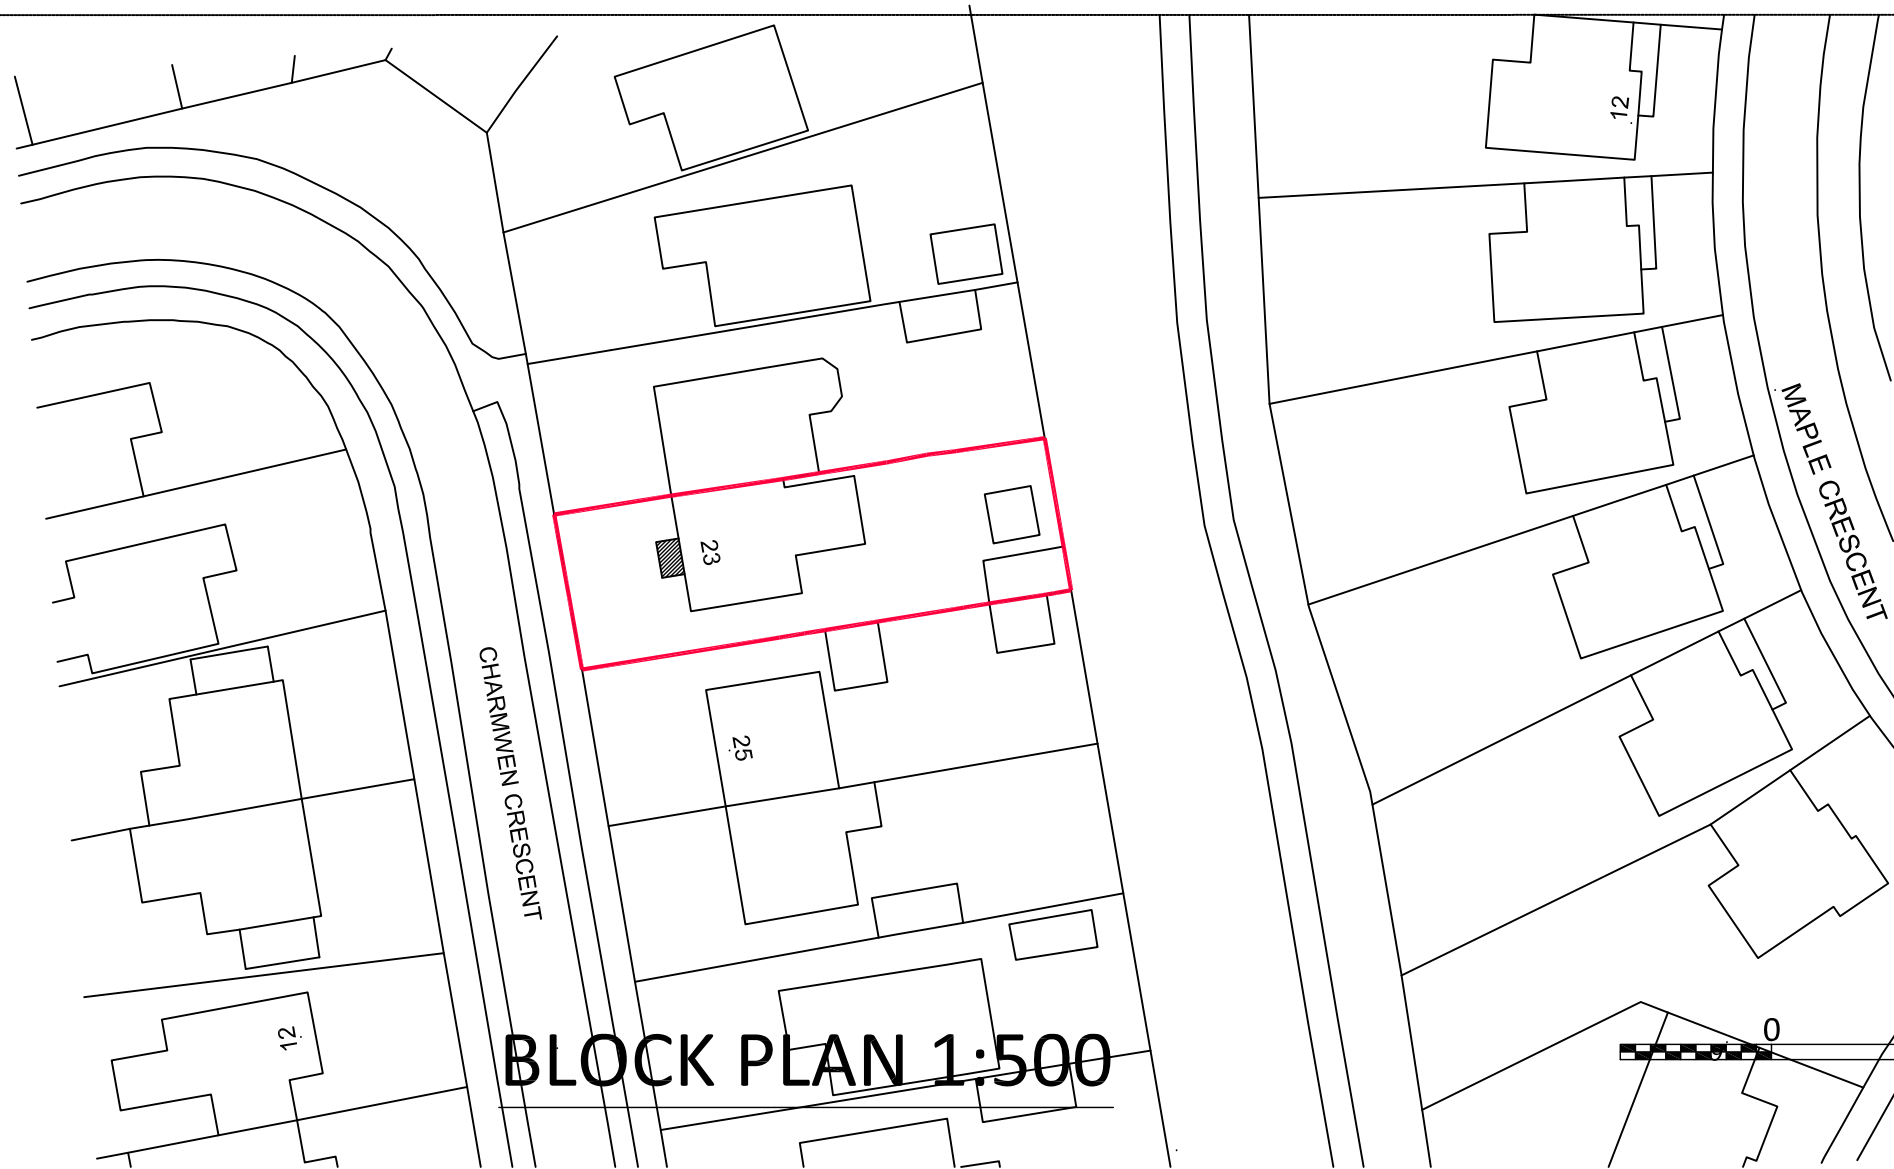

BLOCK PLAN 1:500

0 10 20 metres

**LARNER
SING
LIMITED**

**CHARTERED PRACTICE
FOR BUILDING DESIGN
& PLANNING**

COMPANY ADDRESS: UK - 29 LOWER STREET,
ROCHE, SOMERSET, BA11 9PJ
FRANCE - 88A RUE DE LA VILLE, 47000, BORDEAUX
T+44 (0) 1879 830930 or +44 (0) 7793 443441
EMAIL: info@larnersing.co.uk
DIRECTOR IAN BING IAN@LARNERSING.CO.UK

B	Porch omitted from Location Plan	23.1.26
A	Porch indicated. Rear extension unhatched	13.1.26

Revisions

Project Title

**23 CHARMWEN
CRESCENT
SOUTHAMPTON**

Drawing Title

**BLOCK AND
LOCATION PLAN**

This drawing is copyright

Sheet size

A3

Date

MAY 23

Scale

AS SHOWN

Prepared by

IDS

Drawing Number

754/BLb