



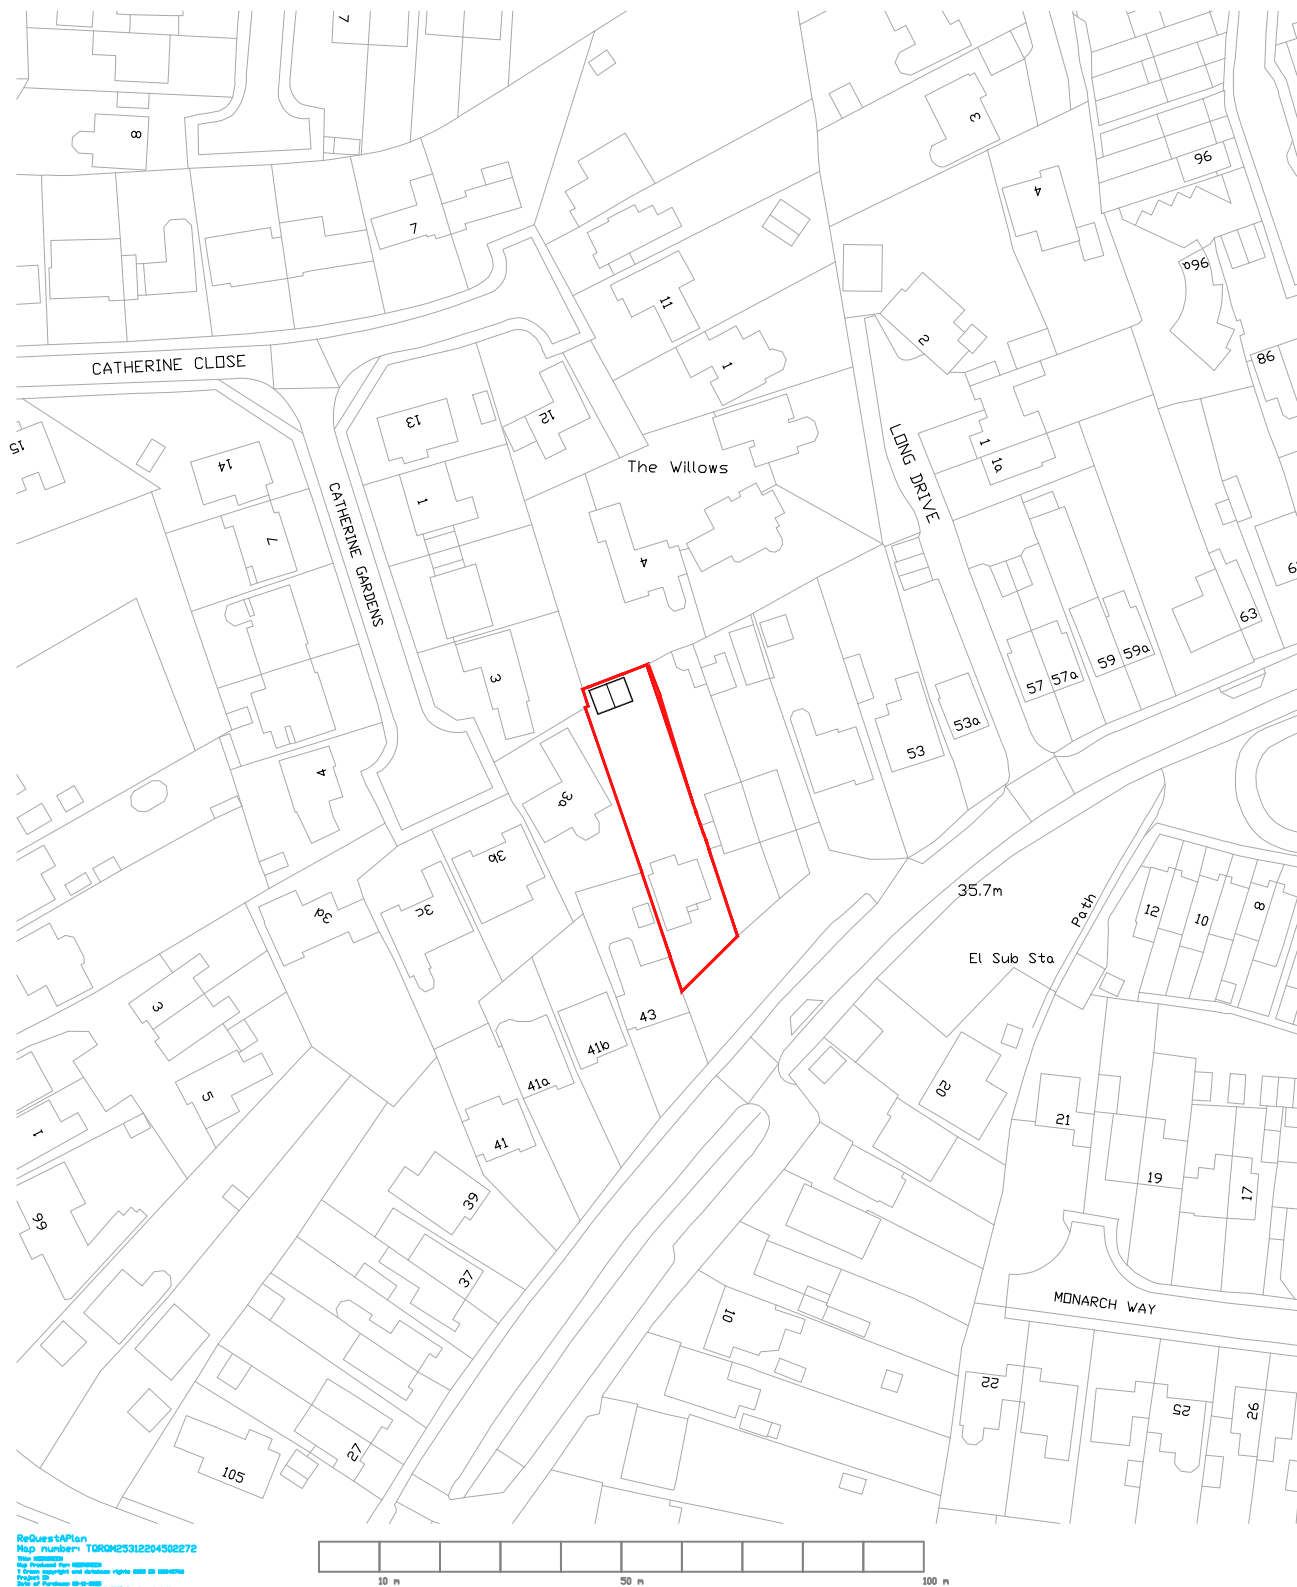


SITE LOCATION PLAN
SCALE 1:1250

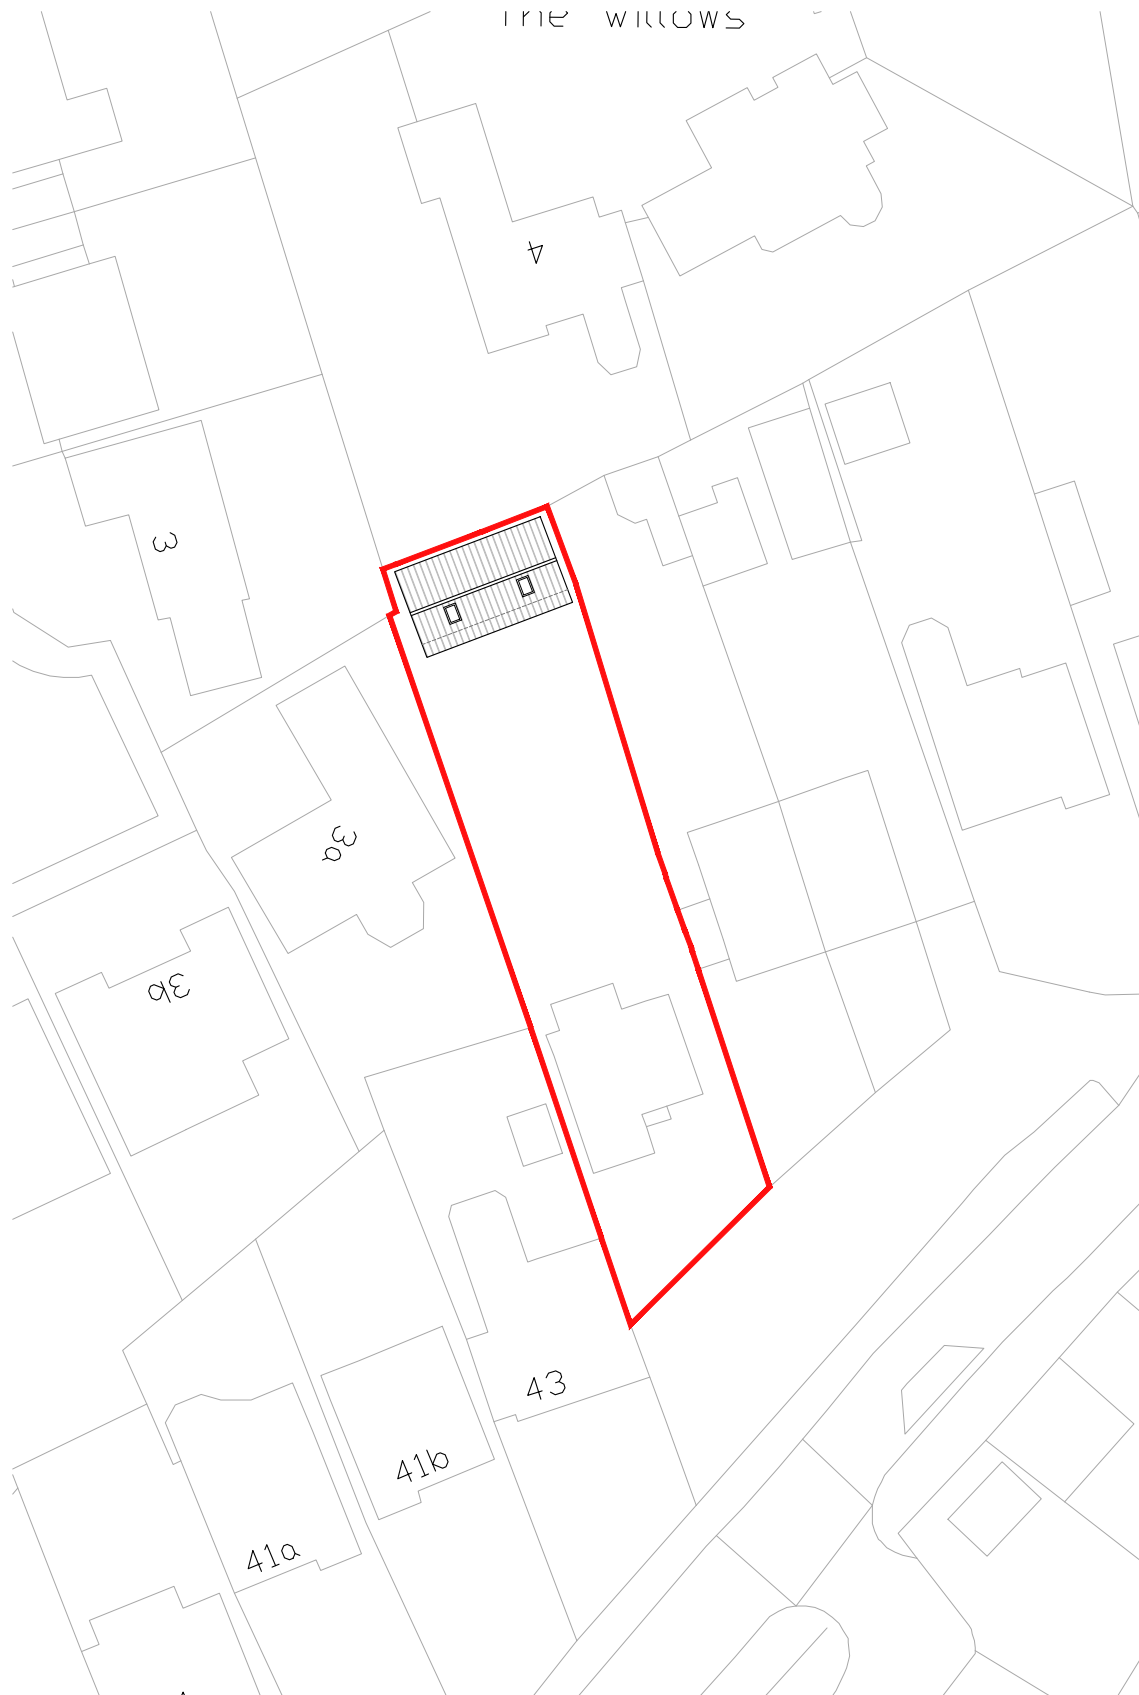

PROPOSED SITE BLOCK PLAN
SCALE 1:500



nua
architecture & interior design
ltd.
www.nuadesign.co.uk

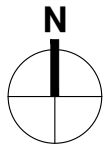

DRAWING REVISION		
REV	DATE	NOTE
A	22.01.26	Planning

KEY

PROJECT
Moorgreen Road

DRAWING TITLE
Site Location & Site Block Plans

SCALE VARIES@A3	DATE DRAWN 25.10.2025
DRAWN BY RV	CHECKED BY RV
JOB NUMBER 2525	STATUS Planning
DRAWING NUMBER 2525_001	REV A

DO NOT SCALE - ALL DIMENSIONS TO BE CHECKED ON SITE
DRAWING IS COPYRIGHT