



Legend

- 1. New Renew mast.
- 2. New Renew customer promise panel.

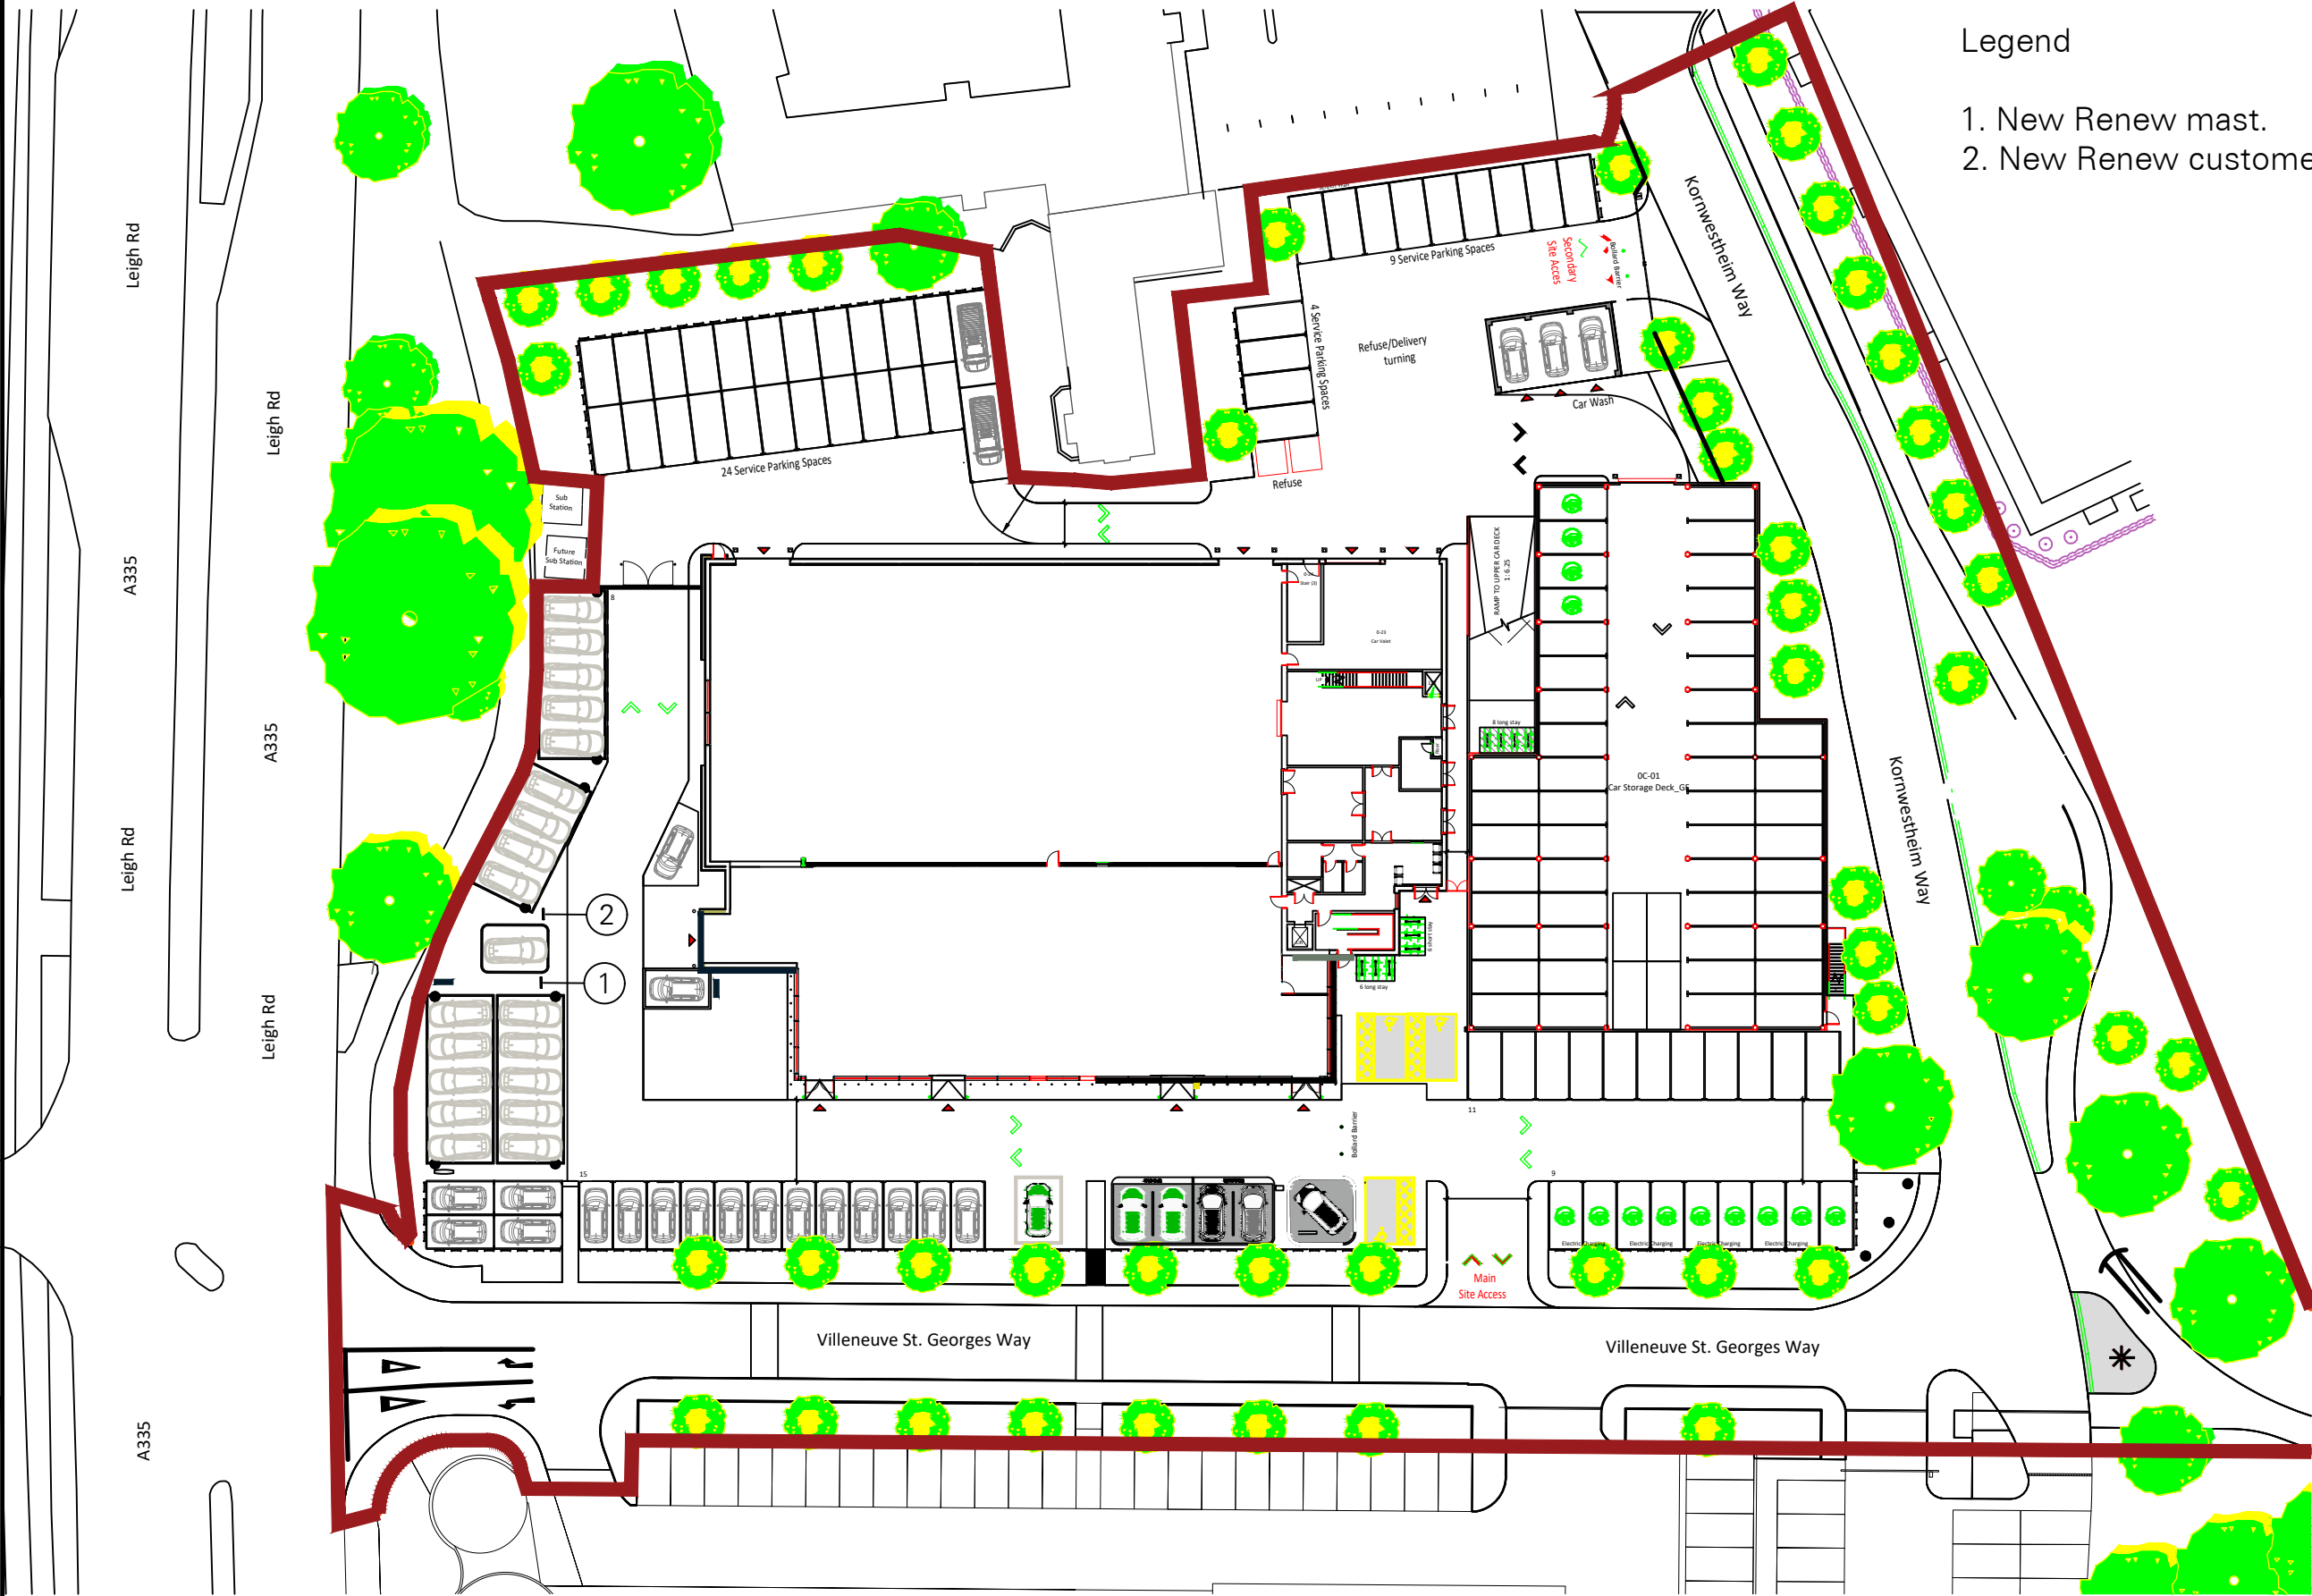

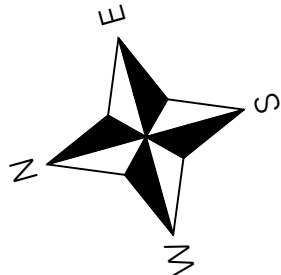

tara signs

1971 — ONWARDS

Tara Signs Ltd

St Peters Place Western Road

Lancing West Sussex BN15 8SB

T: 0044 (0)1903 750710 tarasigns.com

© 2025 - Tara Signs Ltd

Scale 1:500 @ A3

Date 12/01/2026

Job No 24637

Drg No 24637-P-002

Drg Ref Ren22 CI 0960

Drawn By JP

Revisions REV A

A) BOUNDARY LINE MADE MORE VISIBLE. 23/01/2026 JP

	RENAULT	DEALER
Date		
Signature		
Signed By		

Address

HENDY GROUP EASTLEIGH

VILLENEUVE WAY

ST GEORGES WAY

EASTLEIGH

SO50 9SJ

Title

BLOCK PLAN