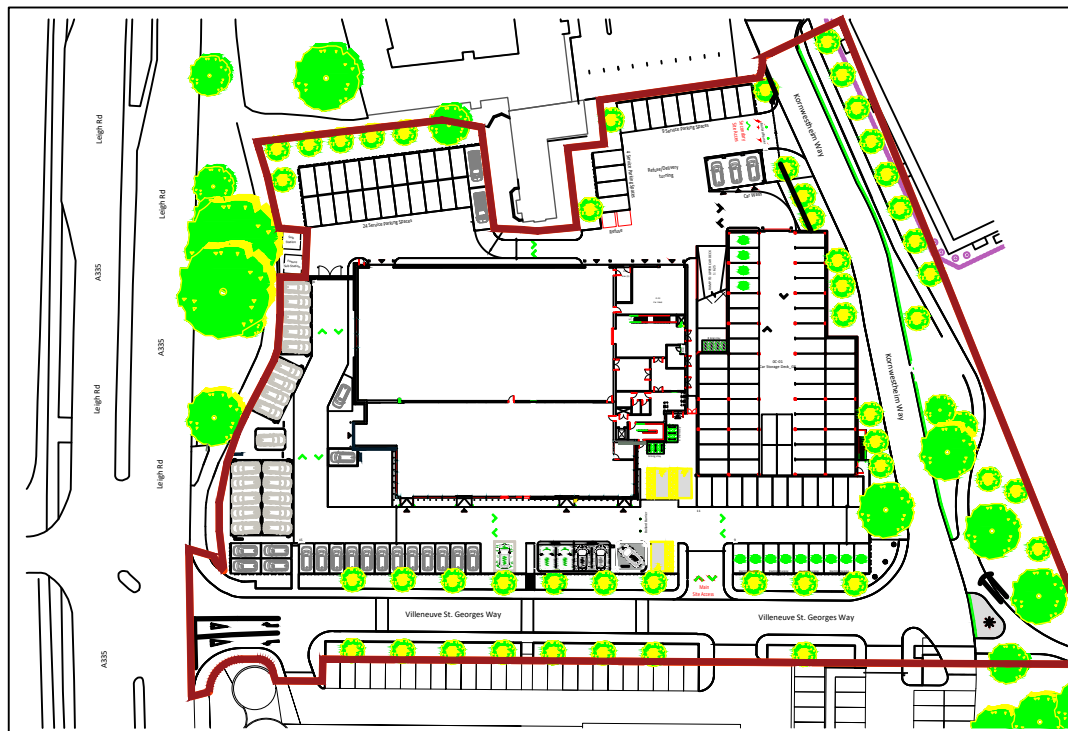


Tara Signs Ltd St Peters Place Western Road
Lancing West Sussex BN15 8SB
T: 0044 (0)1903 750710 tarasigns.com

© 2025 - Tara Signs Ltd

QSF001 ISSUE 3

Scale 1:1250 @ A4

Date 12/01/2026

Job No 24637

Drg No 24637-P-001

Drg Ref Ren22 CI 0960

Drawn By JP

Revisions

REV A

A) BOUNDARY LINE MADE MORE VISIBLE. 23/01/2026 JP

Address

HENDY GROUP EASTLEIGH
VILLENEUVE WAY
ST GEORGES WAY
EASTLEIGH
SO50 9SJ

Title

LOCATION PLAN