



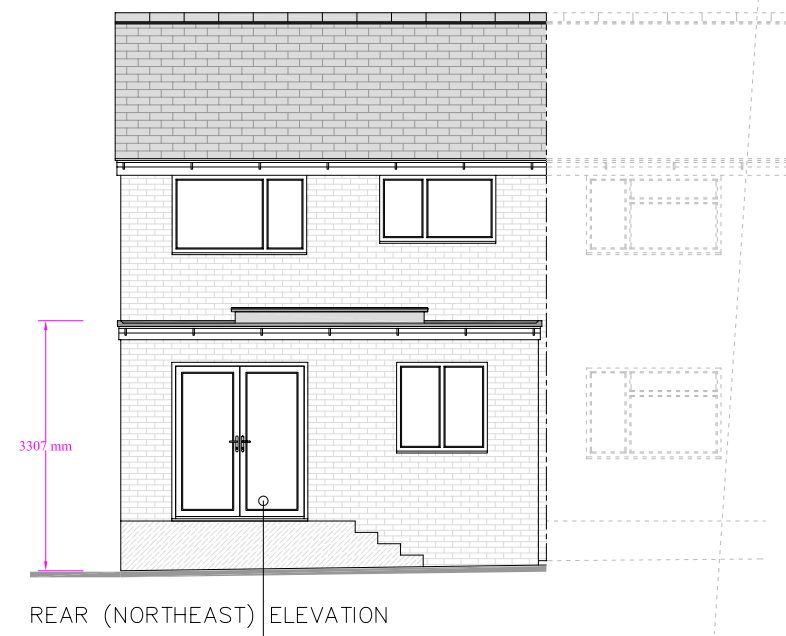


REAR (NORTHEAST) ELEVATION


LUPVC WINDOWS &
DOORS - WHITE

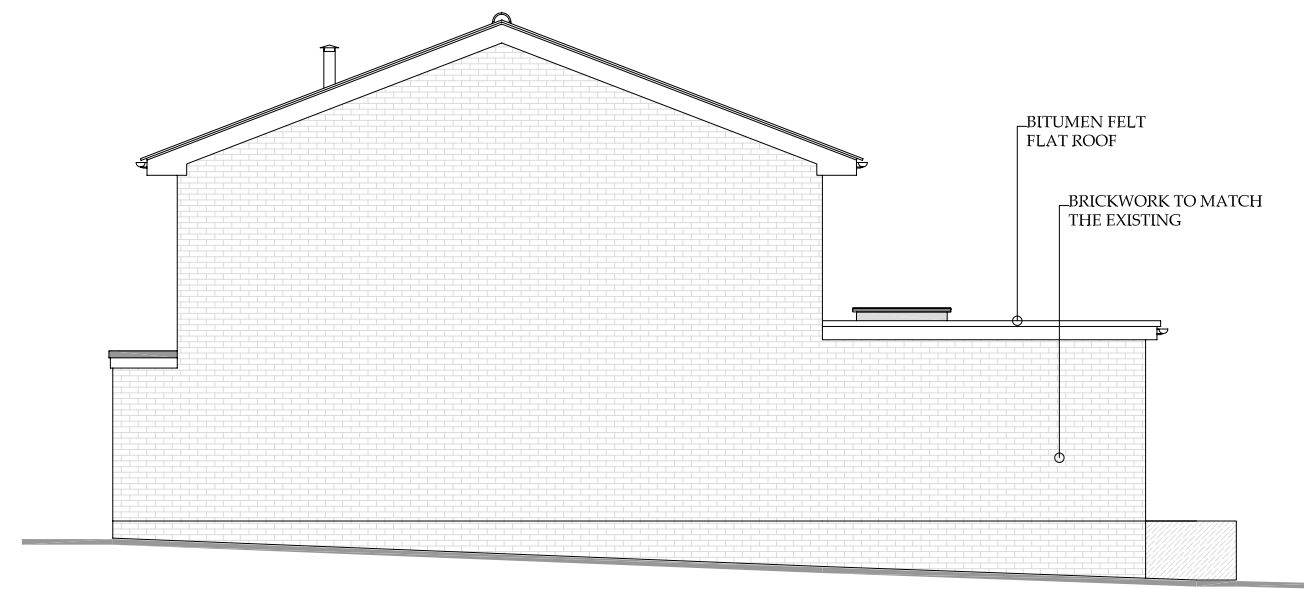


SIDE (SOUTHEAST) ELEVATION

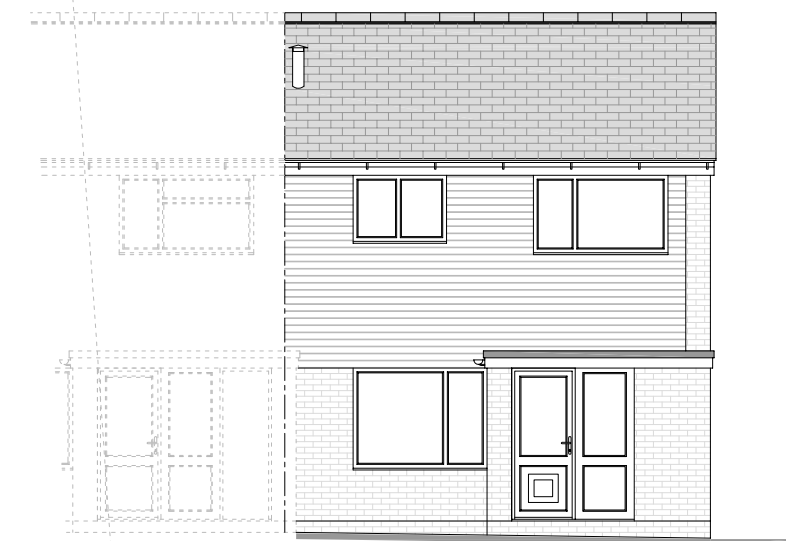


FRONT (SOUTHWEST) ELEVATION

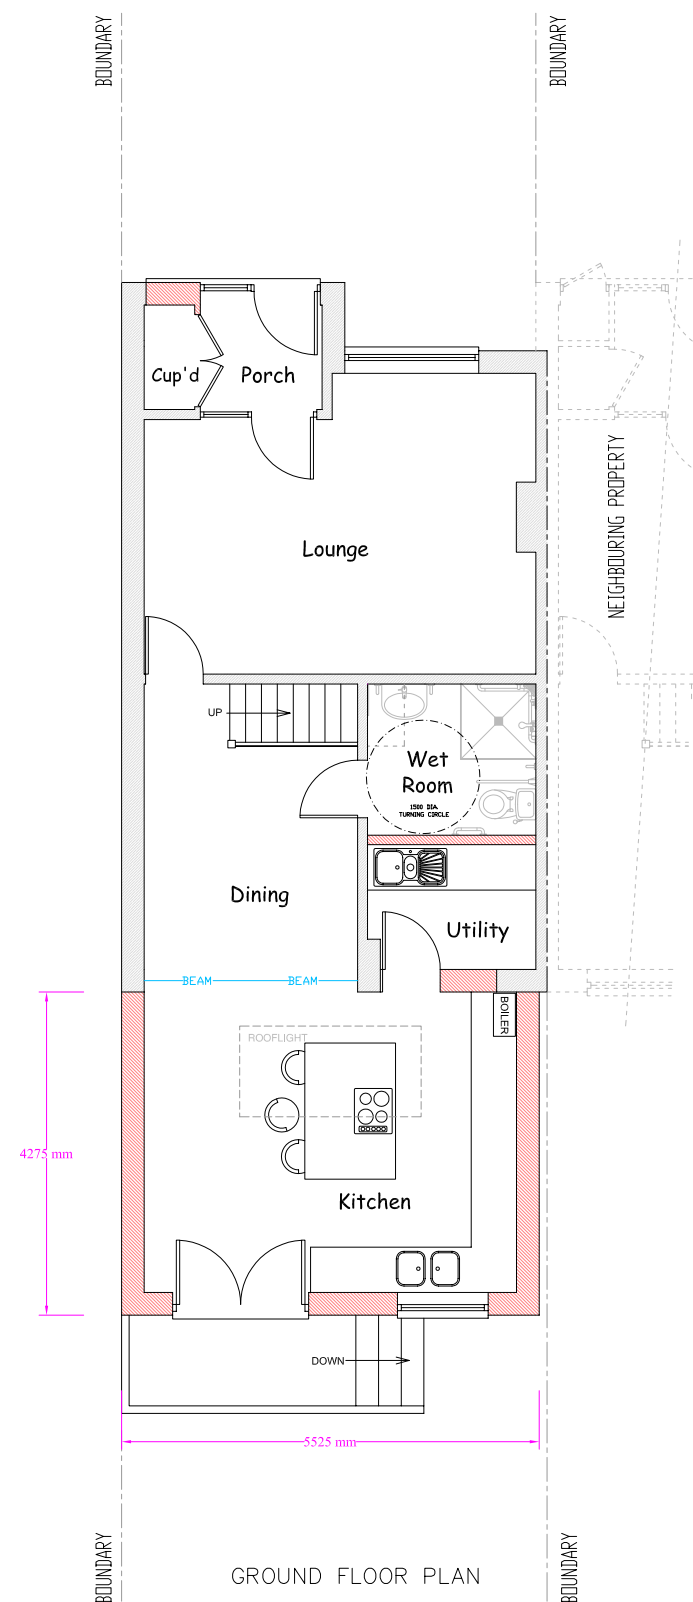


GROUND FLOOR PLAN

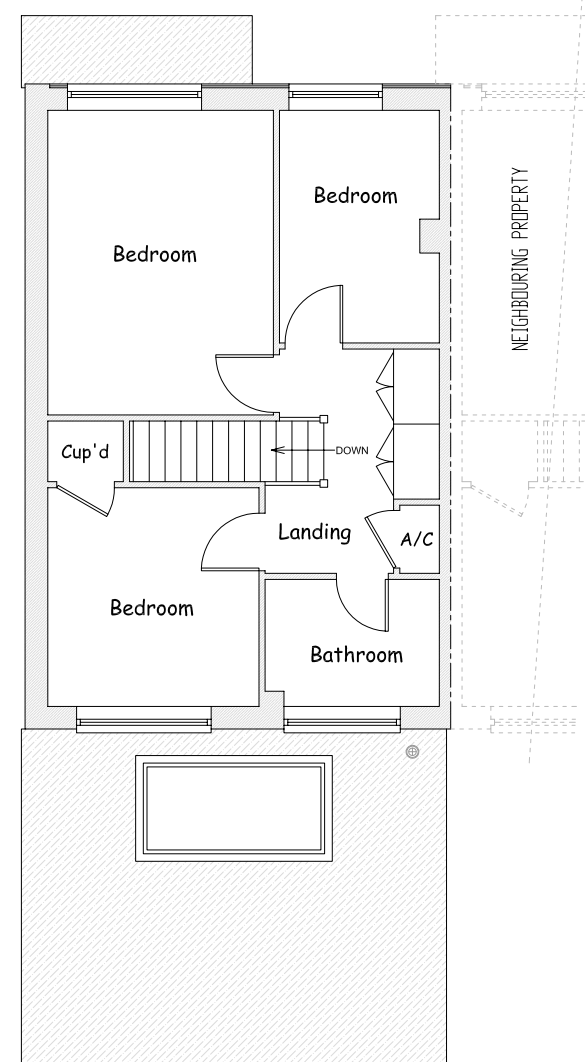

FIRST FLOOR PLAN

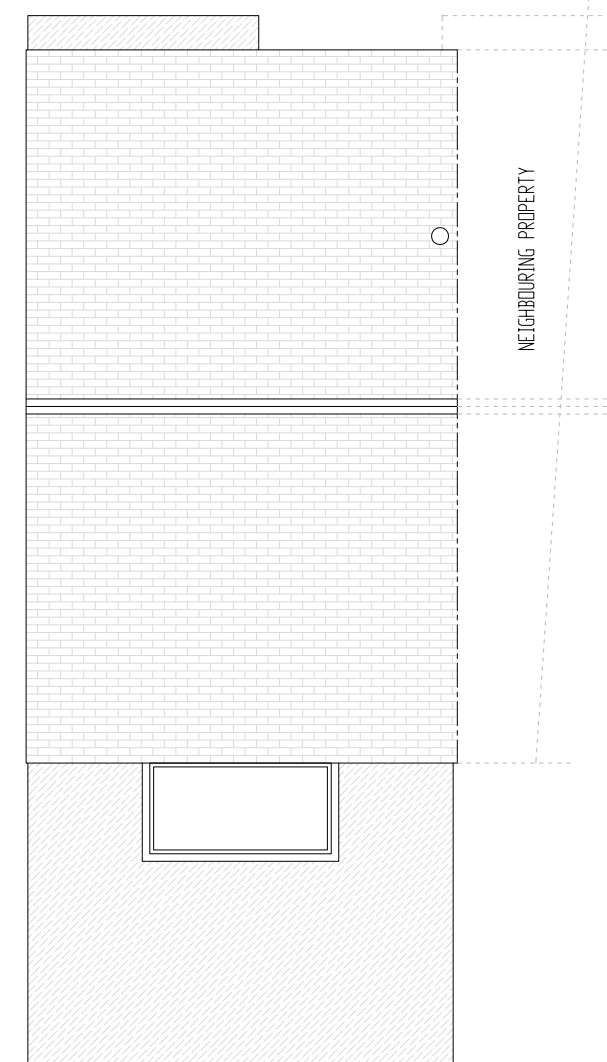


ROOF PLAN

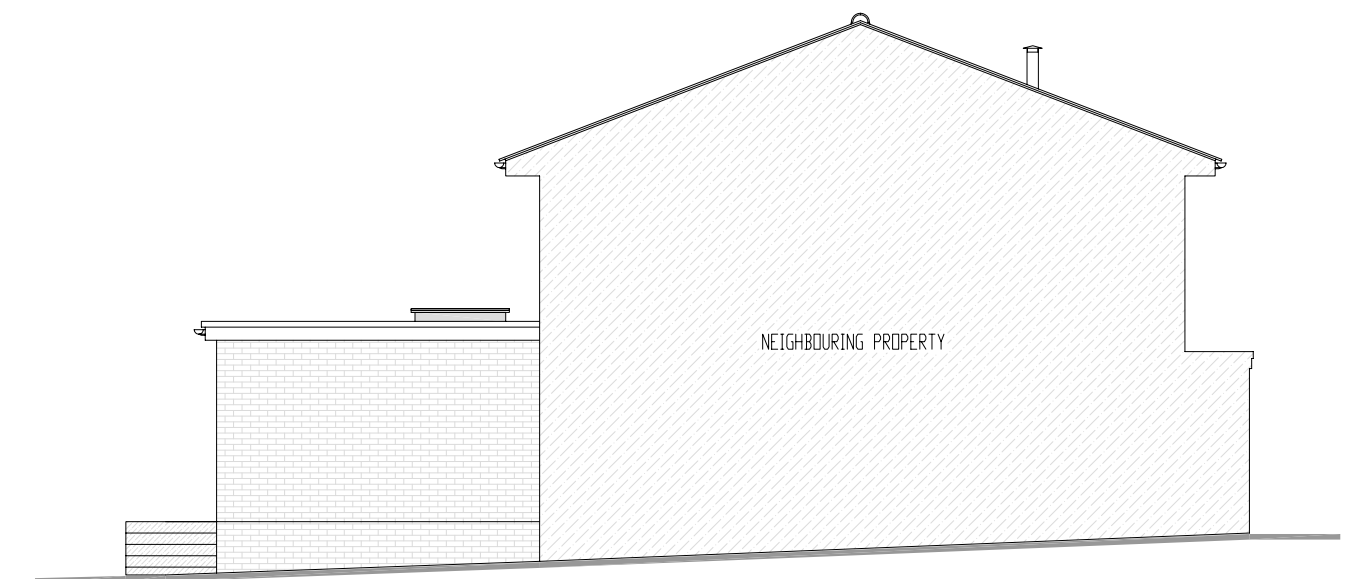

SIDE (NORTHWEST) ELEVATION

EXISTING
PROPOSED

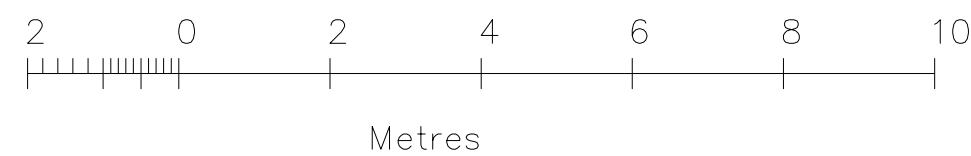

PROPOSED SINGLE STOREY REAR EXTENSION
WITH INTERNAL ALTERATIONS TO INCLUDE
DISABLED WET ROOM

Proposed Plans & Elevations

THIS DRAWING IS THE COPYRIGHT OF WHOLE CONCEPTS ©



1 Wordsworth Road
Southampton, SO15 5LX
Tel: 07803 079640

Project Name and Address

5 Porteous Crescent
Chandler's Ford
EASTLEIGH
SO53 2DG

Project	Rev.4	Sheet
Date	22.01.26	2
Scale	1:100@A2	