



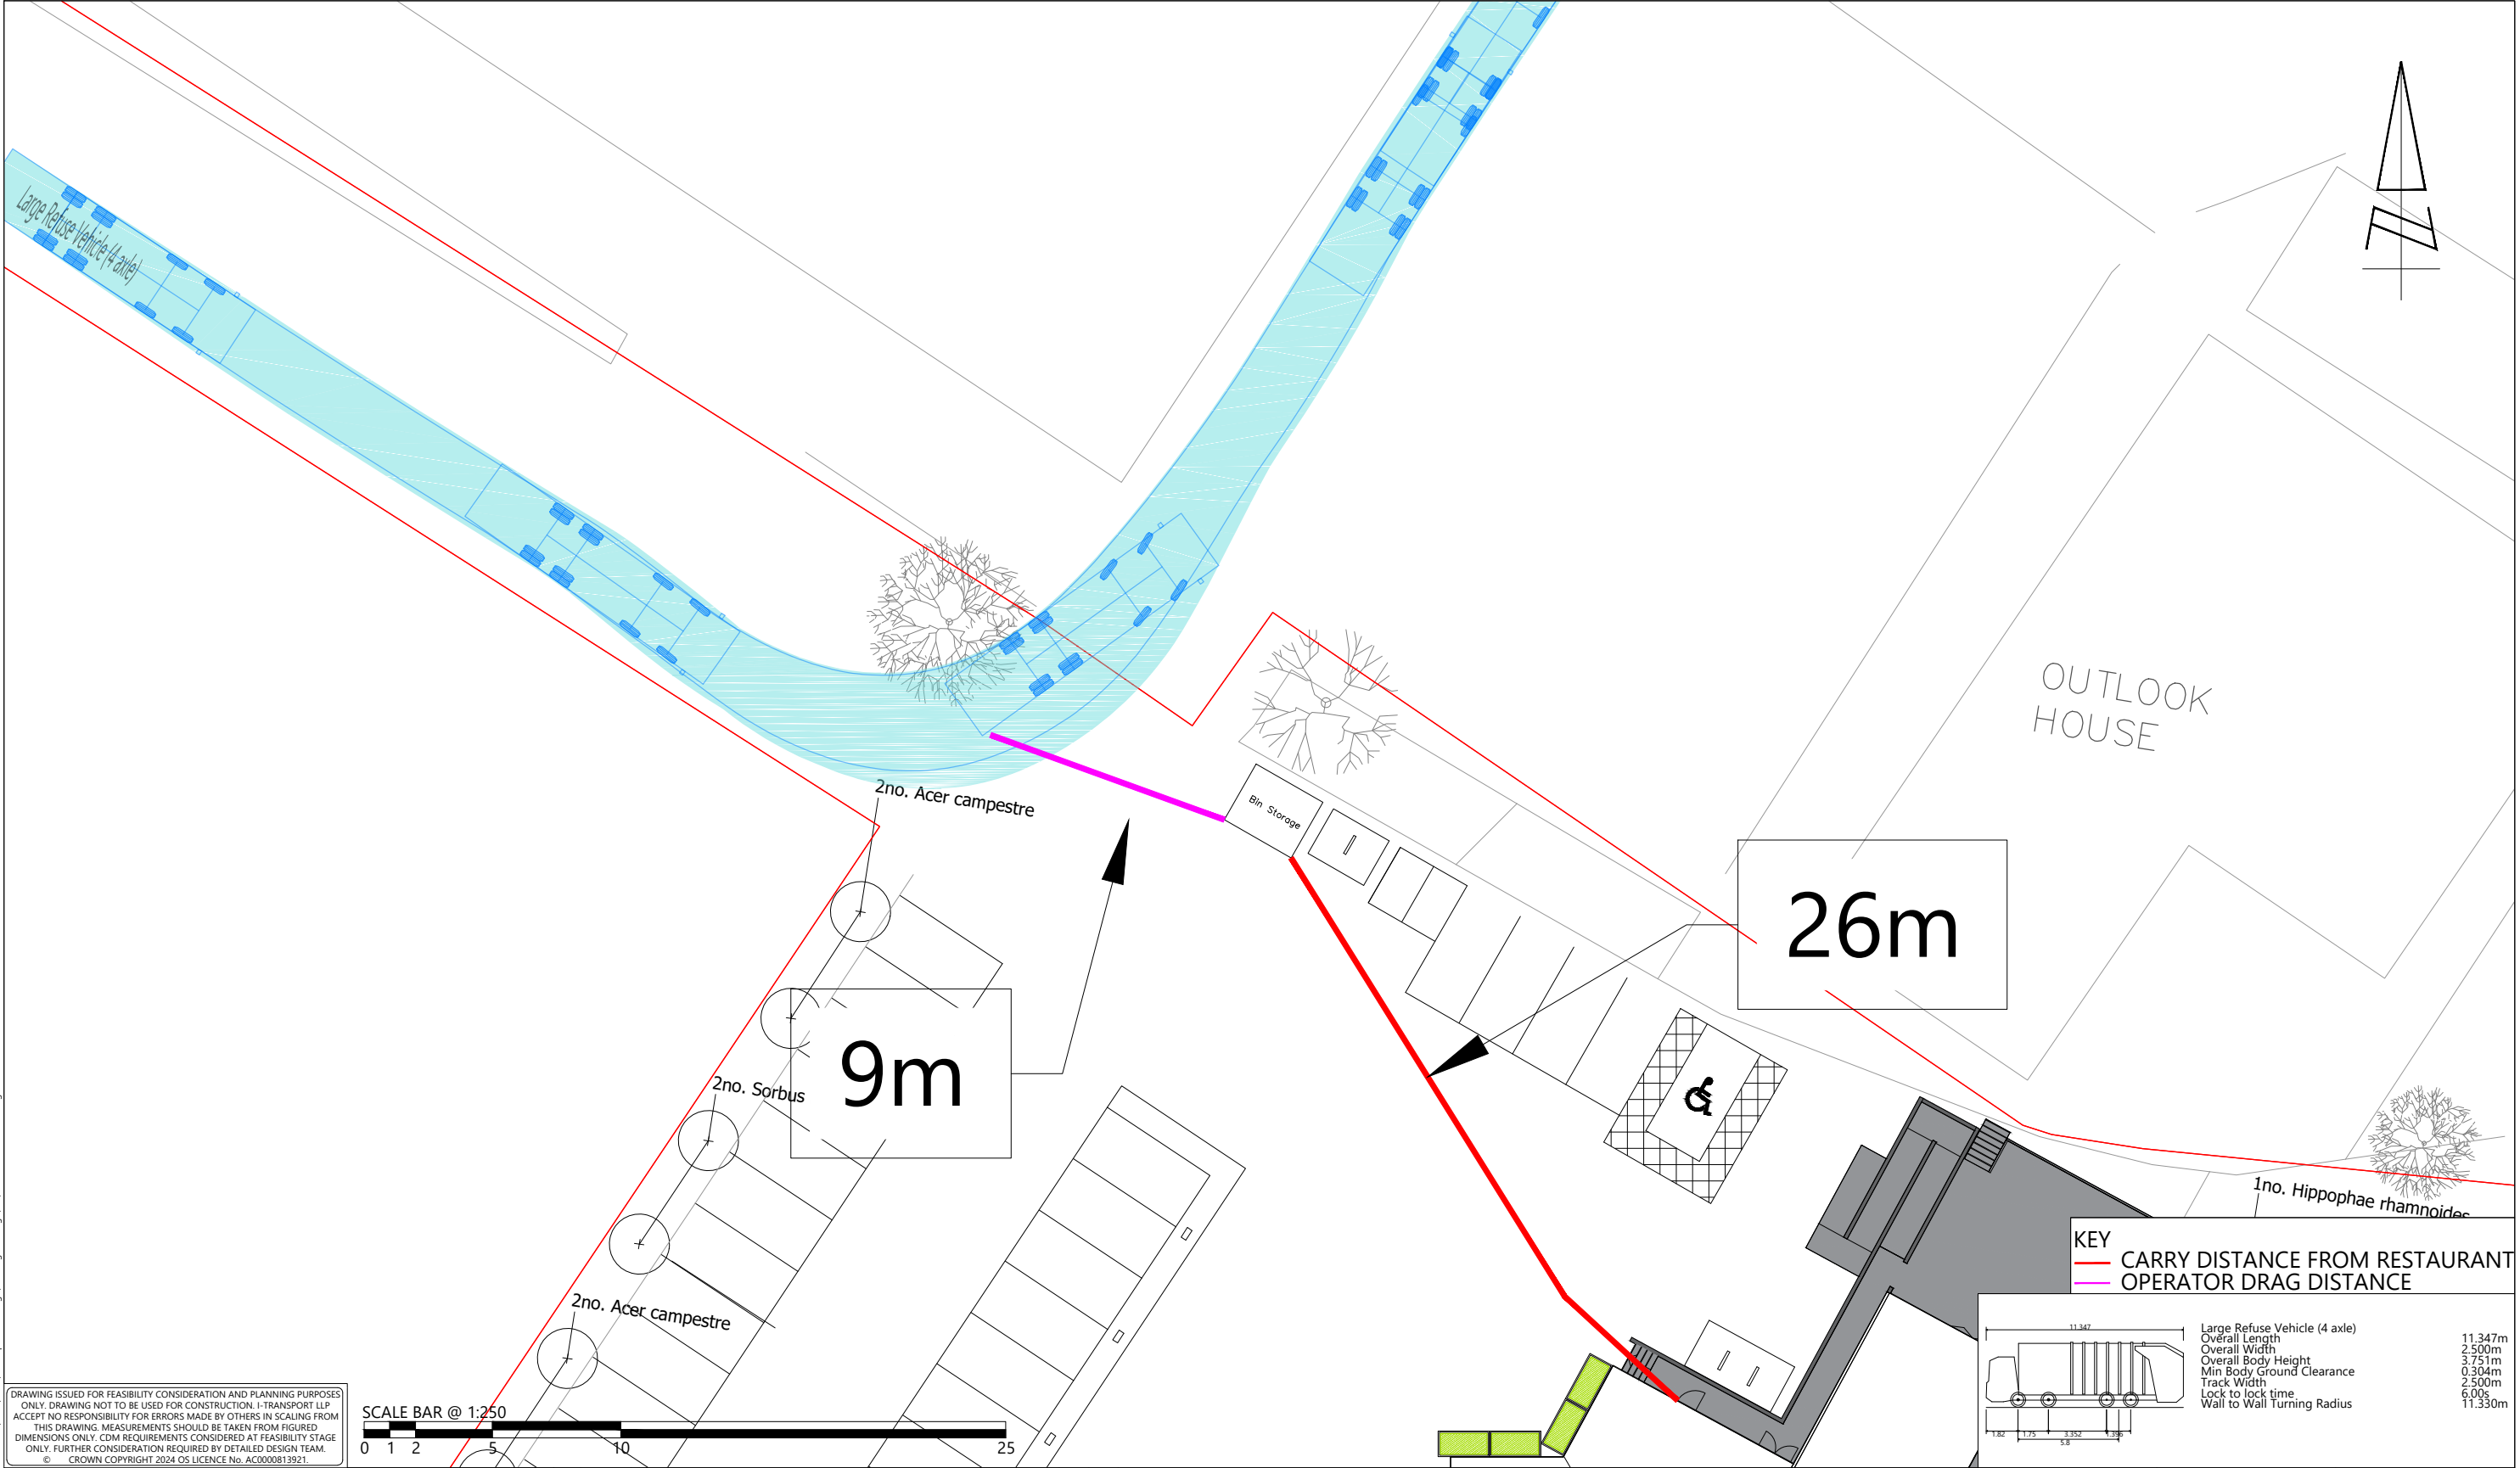

DRAWING ISSUED FOR FEASIBILITY CONSIDERATION AND PLANNING PURPOSES ONLY. DRAWING NOT TO BE USED FOR CONSTRUCTION. I-TRANSPORT LLP ACCEPTS NO RESPONSIBILITY FOR ERRORS MADE BY OTHERS IN SCALING FROM THIS DRAWING. MEASUREMENTS SHOULD BE TAKEN FROM FIGURED DIMENSIONS ONLY. CDM REQUIREMENTS CONSIDERED AT FEASIBILITY STAGE ONLY. FURTHER CONSIDERATION REQUIRED BY DETAILED DESIGN TEAM. © CROWN COPYRIGHT 2024 OS LICENCE No. AC0000813921.



KEY
— CARRY DISTANCE FROM RESTAURANT
— OPERATOR DRAG DISTANCE

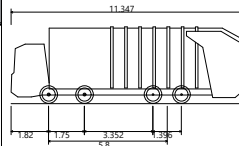

Large Refuse Vehicle (4 axle)
Overall Length 11.347m
Overall Width 2.500m
Overall Body Height 3.751m
Min Body Ground Clearance 0.304m
Track Width 2.500m
Lock to lock time 6.00s
Wall to Wall Turning Radius 11.330m

i-Transport

Lakeside North Harbour, Building 1000, Lakeside North Harbour Western Road, Portsmouth, Hampshire, PO6 3EZ
Tel: 03316 300366
www.i-transport.co.uk

REV	DATE	BY	DESCRIPTION	CHK	APD
C	23.01.25	MS	SITE LAYOUT UPDATED	SGa	SJ
B	19.01.25	MS	SITE LAYOUT UPDATED	SGa	SJ
A	23.09.25	JB	CAR PARK LAYOUT UPDATED	SJ	SJ
STATUS: FOR INFORMATION					

TITLE: SITE ACCESS SWEEP PATH ANALYSIS - REFUSE VEHICLE		
PROJECT: PROJECT POINT, HAMBLE POINT MARINA	CLIENT: MARINA DEVELOPMENTS LTD	

DRAWN: TA	CHECKED: SGe	APPROVED: SJ
PROJECT No: ITS210340	SCALE @ A3: 1:250	DATE: 21.08.25
DRAWING No: ITS210340-GA-001		REV: C