83 Stoke Park Road, Bishopstoke, Eastleigh, SO50 6BW

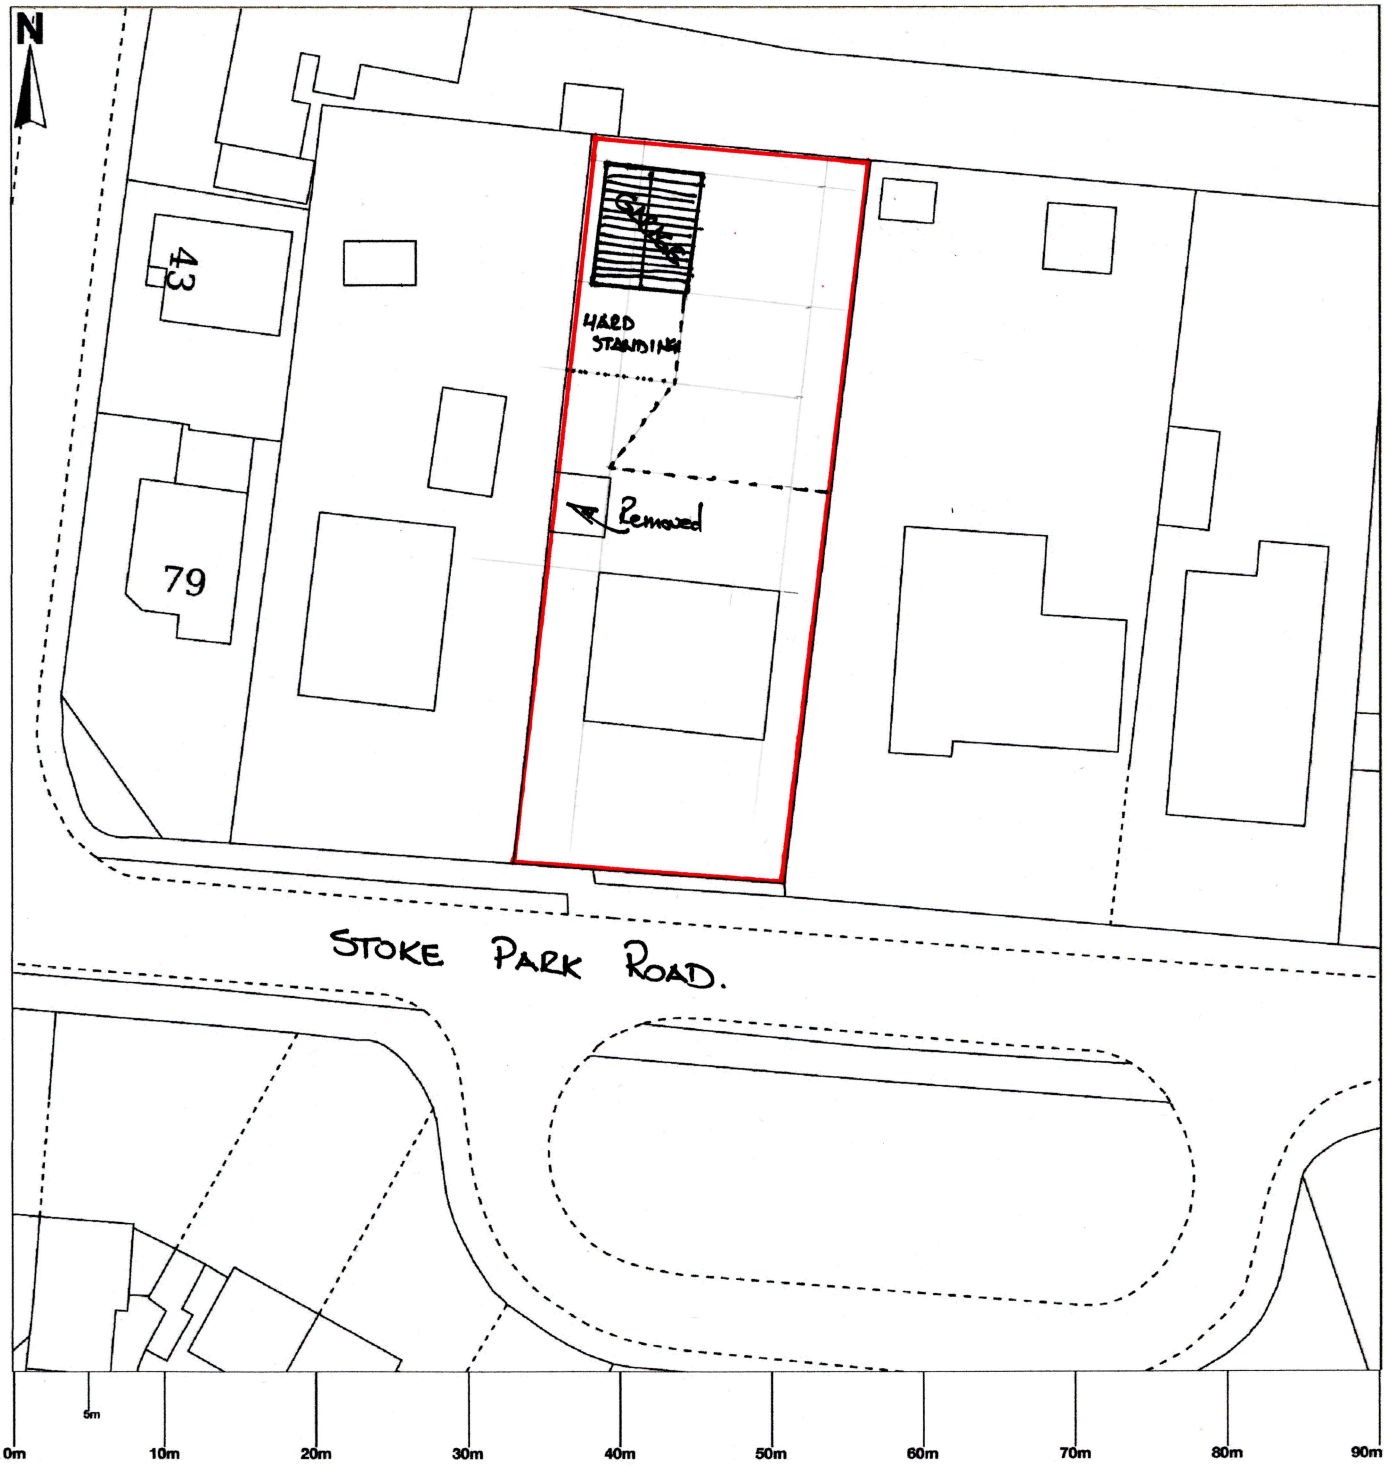

Scale 1:500

© Crown copyright and database rights 2026 OS 100054135. Map area bounded by: 447177,119650 447267,119740. Produced on 25 January 2026 from the OS National Geographic Database. Supplied by UKPlanningMaps.com. Unique plan reference: b90g/uk/1366413/1831257

Ordnance Survey
Licensed Mapping