



Eastleigh Borough Council
Eastleigh House Upper Market Street
Eastleigh
SO50 9YN

Your ref
H/26/100737

Our ref
DSA000050687

Date
26th of January 2026

Contact
Tel 0330 303 0119

Dear Sir/Madam,

Proposal: Demolition of existing front extension and replacement with new extension. Conversion of garage to living space. Materials to match existing house.

Site: 65 BARTON DRIVE, HEDGE END, SOUTHAMPTON, SO30 2FH.

Thank you for your correspondence, please see our comments below regarding the above application.

Proposed Works


Southern Water has no objections to the proposed front extension due to the existing surface water sewer being over the required 3m away from the proposed development.

For further advice, please contact Southern Water, Southern House, Yeoman Road, Worthing, West Sussex, BN13 3NX (Tel: 0330 303 0119)

Website: southernwater.co.uk or by email at: SouthernWaterPlanning@southernwater.co.uk

Yours faithfully,

Future Growth Planning Team
southernwater.co.uk/developing-building/planning-your-development

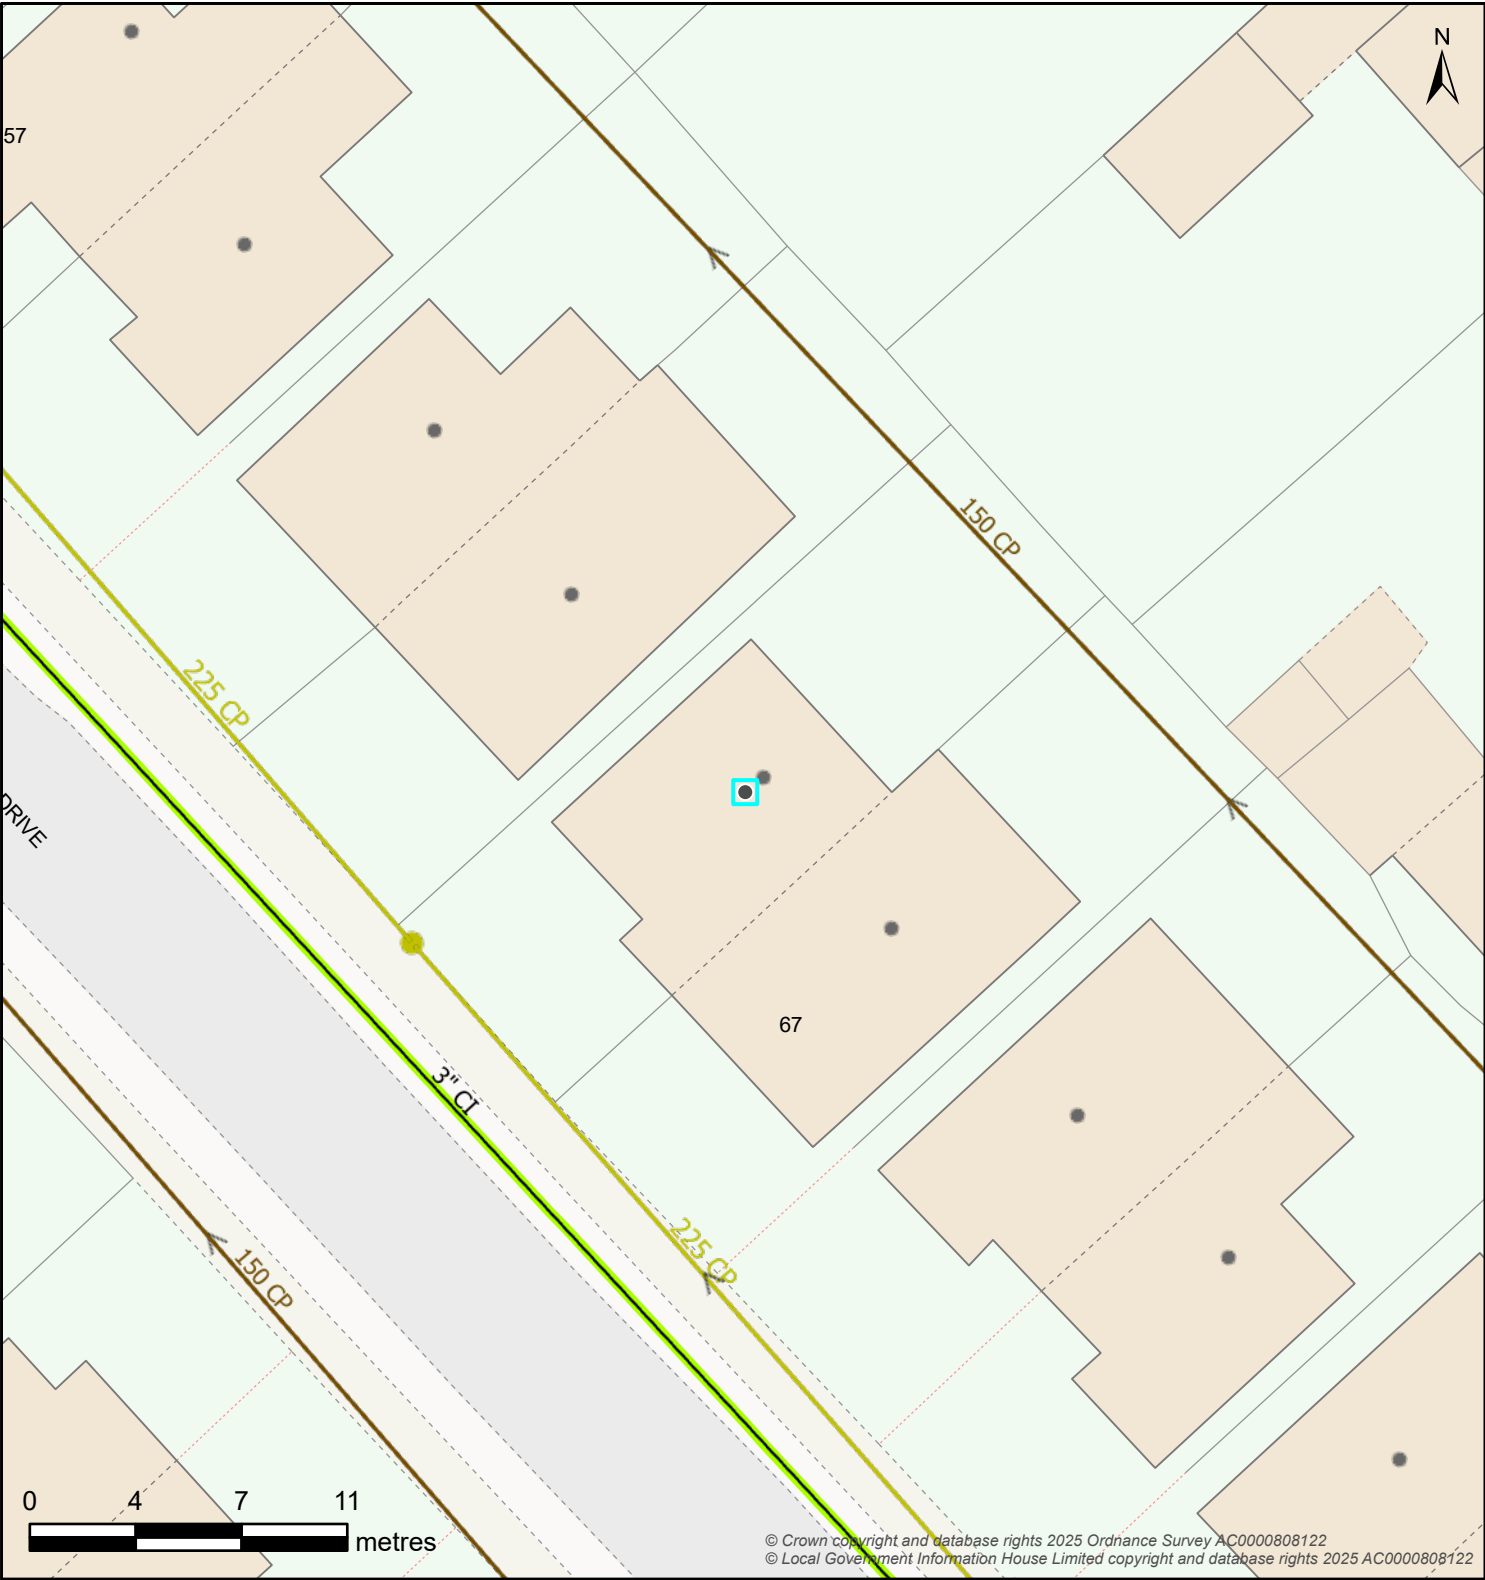

Map Title: DSA000050687 GIS

Printed By: Kelly.Donaldson
Date Printed: 26/01/2026
Map Scale: 250

The information provided is believed to be correct but is provided on an 'as is' basis and without any warranty or condition express or implied, statutory or otherwise as to its quality or fitness for purpose. Actual positions of assets should always be determined on site.

