A1

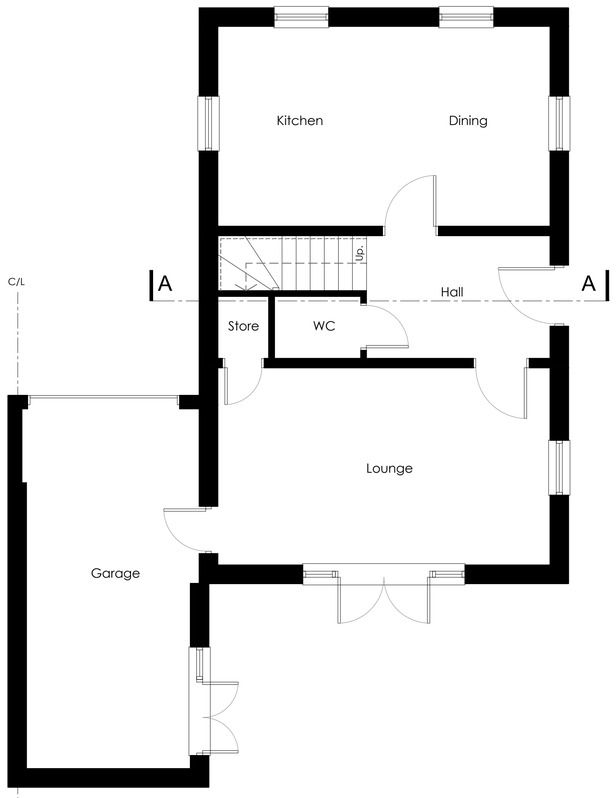

EXISTING GROUND FLOOR PLAN
SCALE 1:50 @ A1 / 1:100 @ A3

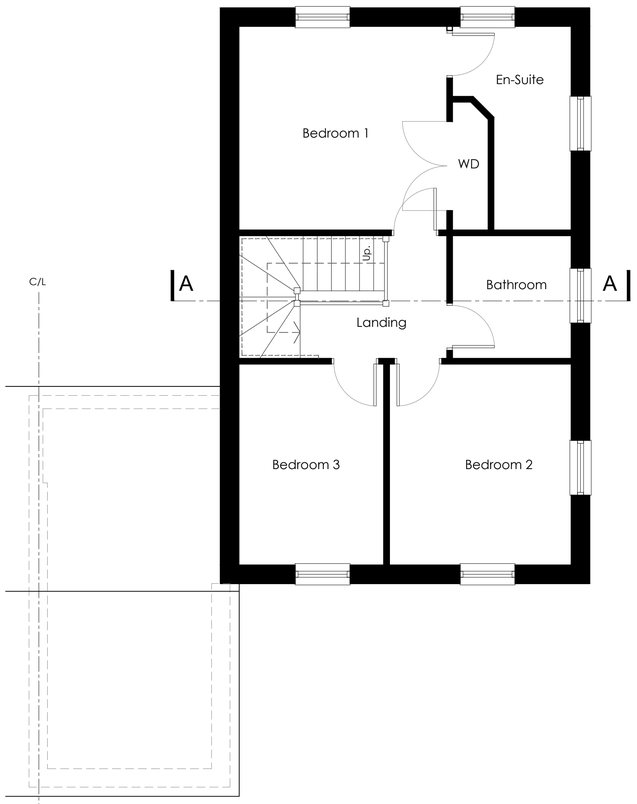

EXISTING FIRST FLOOR PLAN
SCALE 1:50 @ A1 / 1:100 @ A3

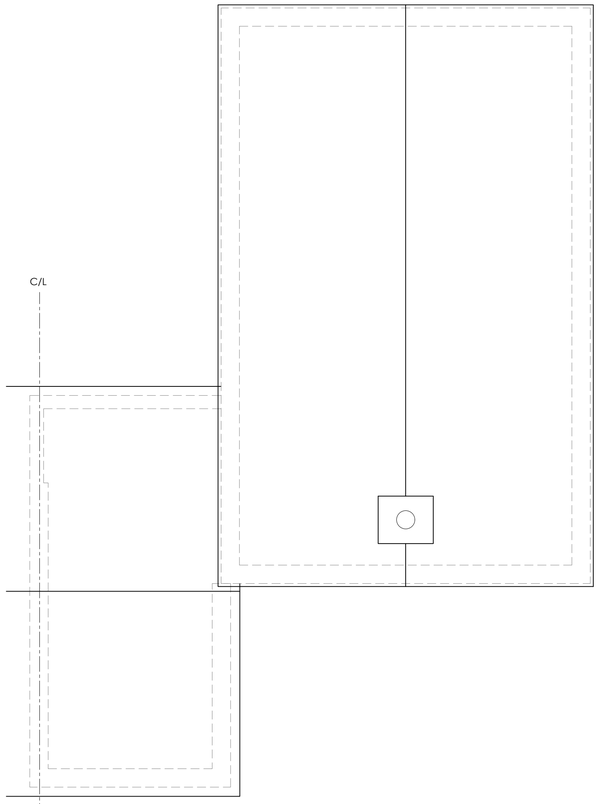

EXISTING ROOF PLAN
SCALE 1:50 @ A1 / 1:100 @ A3

0.m 1.m 2.m 3.m 4.m 5.m
SCALE : 1:50 @ A1

NOTES

This drawing is the copyright of Hampshire Architecture Ltd ©. All rights reserved. Do not scale from this drawing except for planning purposes. Contractors, Sub Contractors and Suppliers are to check all relevant dimensions and levels of the site and building before commencing any third party drawings or building work. Any discrepancies should be recorded to Hampshire Architecture Ltd. Where applicable this drawing is to be read in conjunction with all the relevant consultants, suppliers and manufacturers drawings and information.

REV	DESCRIPTION	DATE	AUTHOR	CHK'D
-	-	-	-	

PLANNING

HA
HAMPSHIRE
ARCHITECTURE
info@hampshirearchitecture.com | www.hampshirearchitecture.com

CLIENT
MR & MRS O'TOOLE

PROJECT
59 Tinning Way
Eastleigh

DRAWING
Existing Floor & Roof Plans

SCALE	DATE	AUTHOR CHK'D
1:50 @ A1	Oct 25	HA

JOB NO.	DRAWING NO.	REV
HA1008	003	A