



PADEL COURT - 1:200

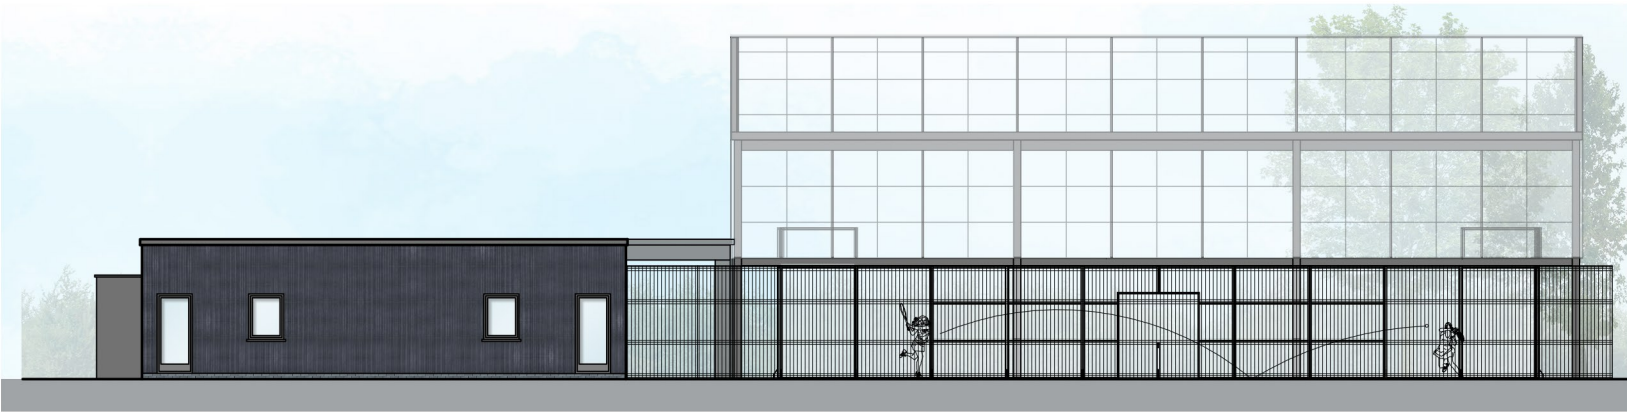


North West Elevation facing Padel Courts



North East Elevation facing Football Club

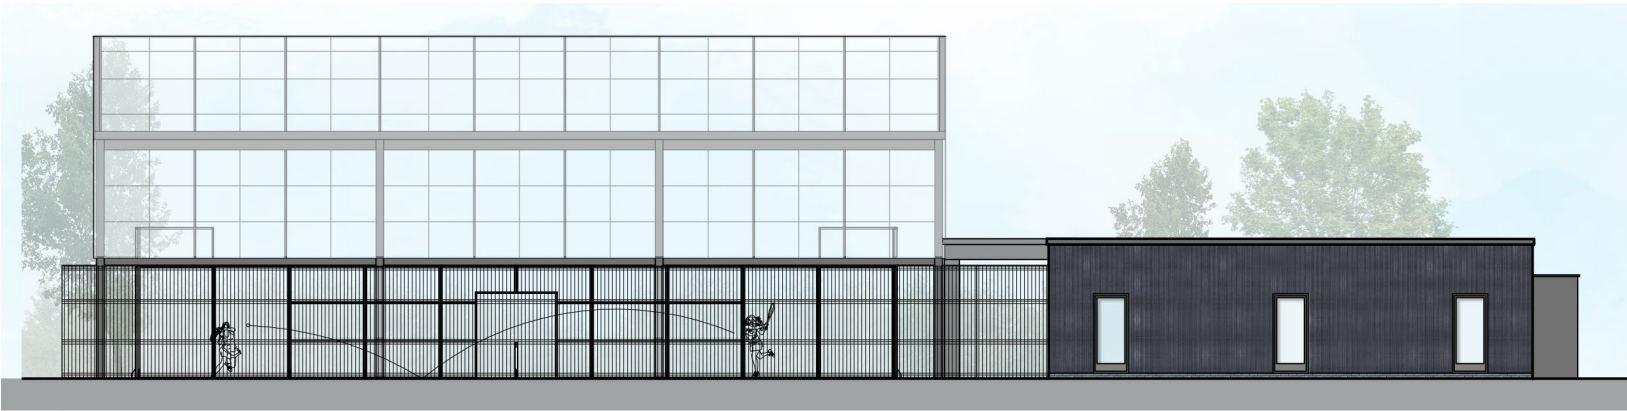

South West Elevation facing Portsmouth Road

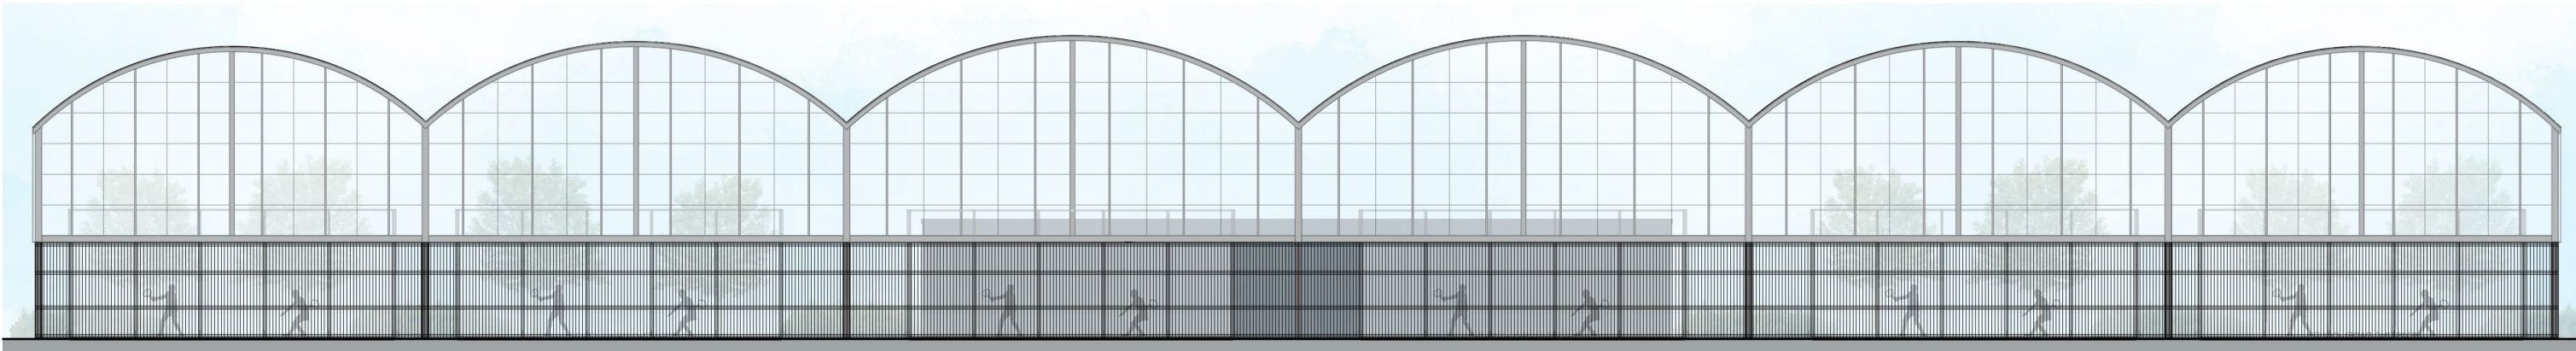

North West Elevation facing Grass Parking



South East Elevation facing Parking

REVISIONS |

ALL DIMENSIONS ARE TO BE CHECKED ON SITE BEFORE WORK IS COMMENCED. THE DESIGN AND DRAWING ARE THE COPYRIGHT OF THE CONSULTANTS AND MUST NOT BE USED OR REPRODUCED WITHOUT THEIR PERMISSION. ANY DISCREPANCIES ARE TO BE REPORTED IMMEDIATELY TO THE CONSULTANTS. ALL INFORMATION SHOWN ON THE DRAWING IS SUBJECT TO OBTAINING THE NECESSARY STATUTORY CONSENTS.

Radley House | 20 Staple Gardens | Winchester | SO23 8SR
t. 01962842228 e. architects@radleyhouse.co.uk w. www.radleyhouse.co.uk

**RADLEY
HOUSE**
PARTNERSHIP
CHARTERED
ARCHITECTS

JOB | Sholing Football Club, Portsmouth Road, Sholing

DWG | Padel - Elevations

S | 1:200@A3 D | Dec 25 No. | 8374 D202