



1 TREE PLANTING PIT <20cm GIRTH
TYPICAL SECTION FOR CLEAR STEM & MULTISTEM TREES

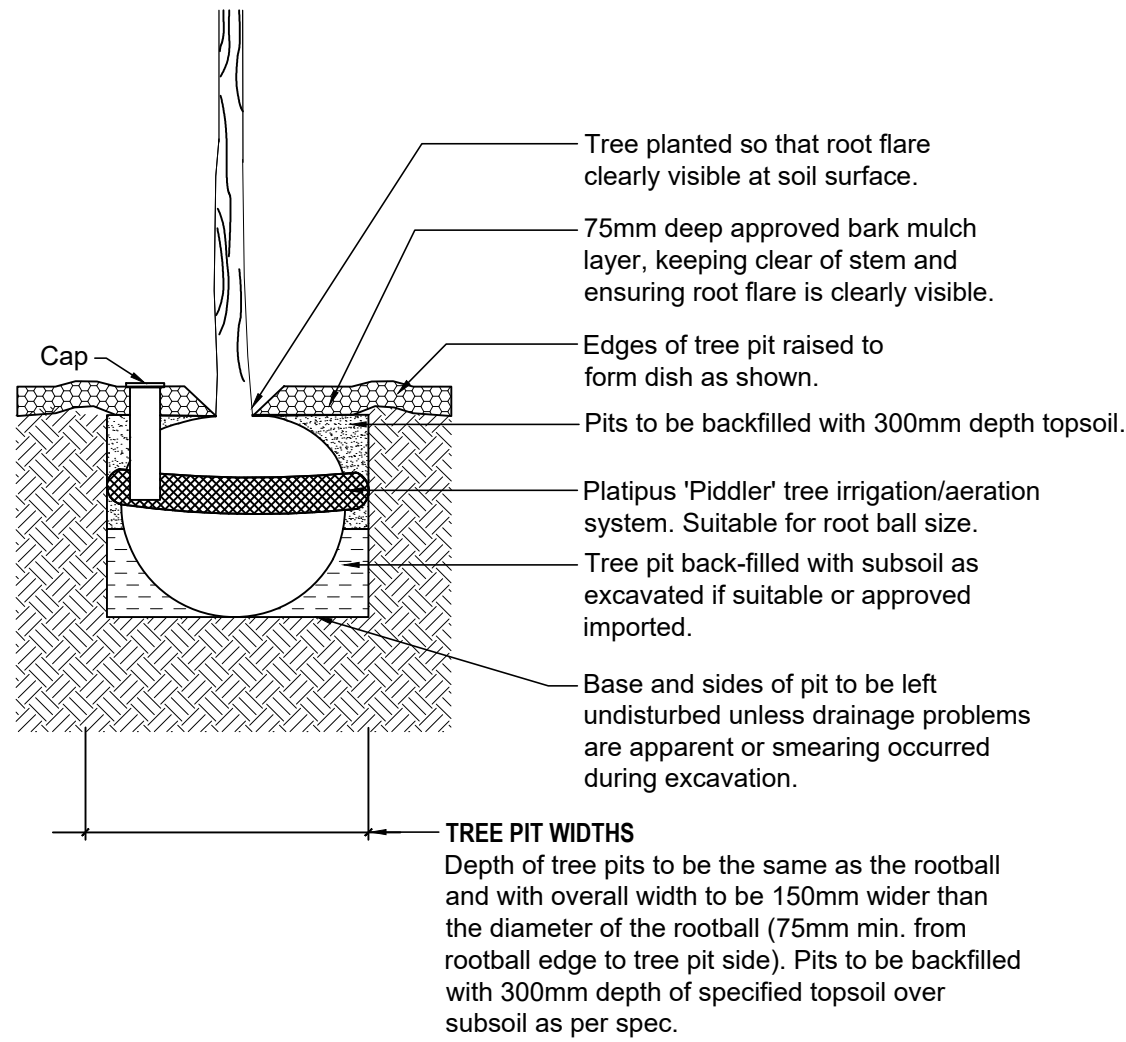


ROOT BARRIERS
Root barriers may be required.
Refer to hard details for
proposals and landscape plans
for locations.

2 DOUBLE TREE STAKING
TYPICAL SECTION FOR CLEAR STEM TREES

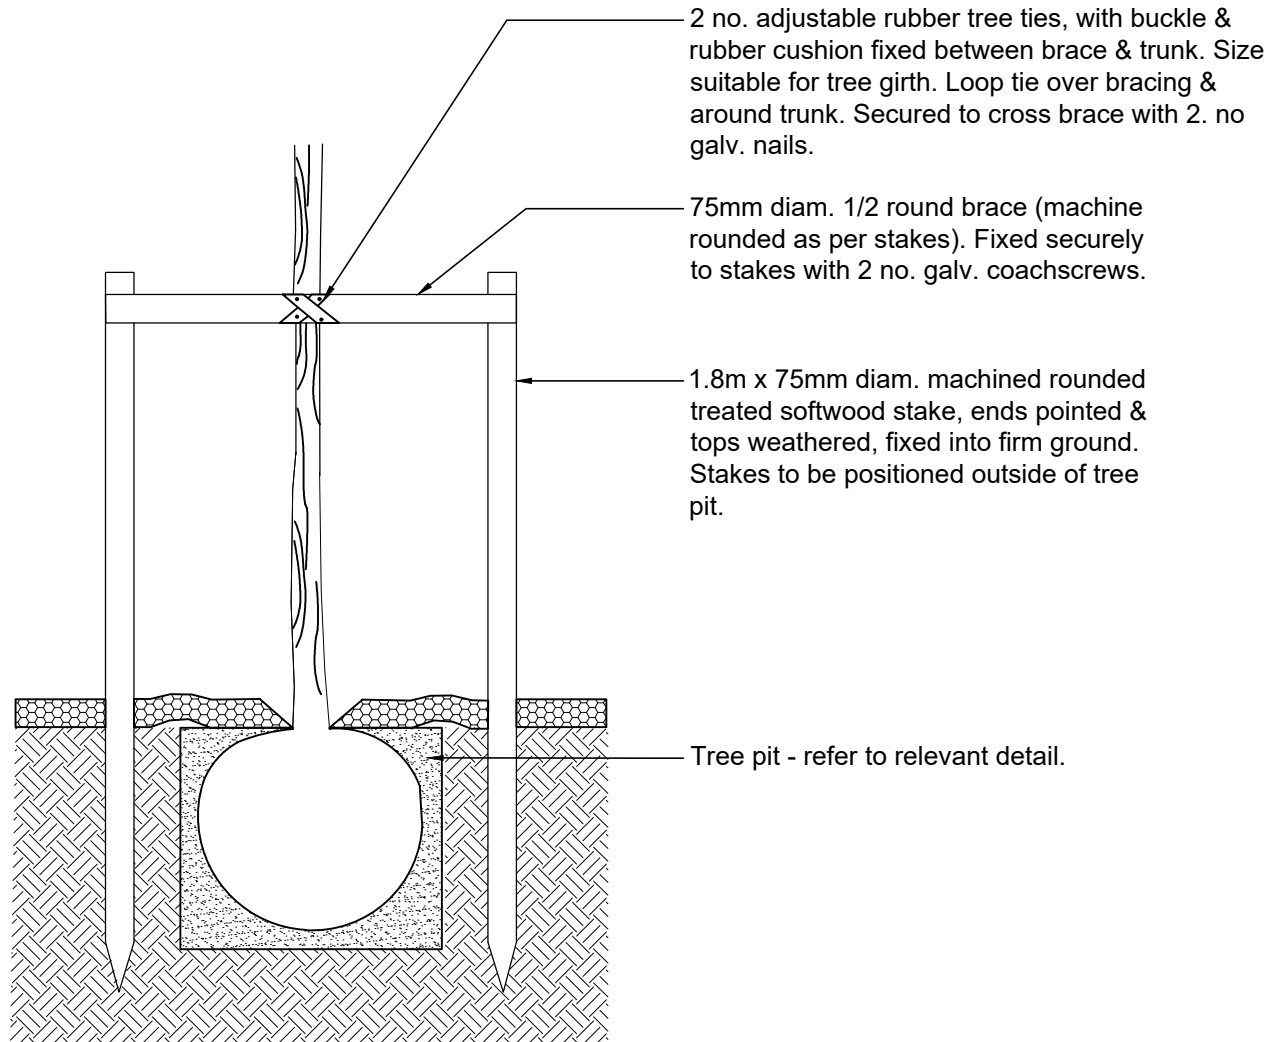


NOTE:
1. On steeper slopes or where space for a level platform is restricted adjust local slopes to provide sufficient soil depth over the rootball.
2. Stakes lengths may need to be increased to provide min. 1/3rd length below ground.
3. All timber stakes to be stained black with exterior quality stain.
4. Trees planted within grass areas to be set in mulched earth circles, 1m diameter around tree trunk, with turf trimmed neatly to form circle.

3 DOUBLE TREE STAKING-BRACING
TYPICAL PLAN FOR CLEAR STEM TREES

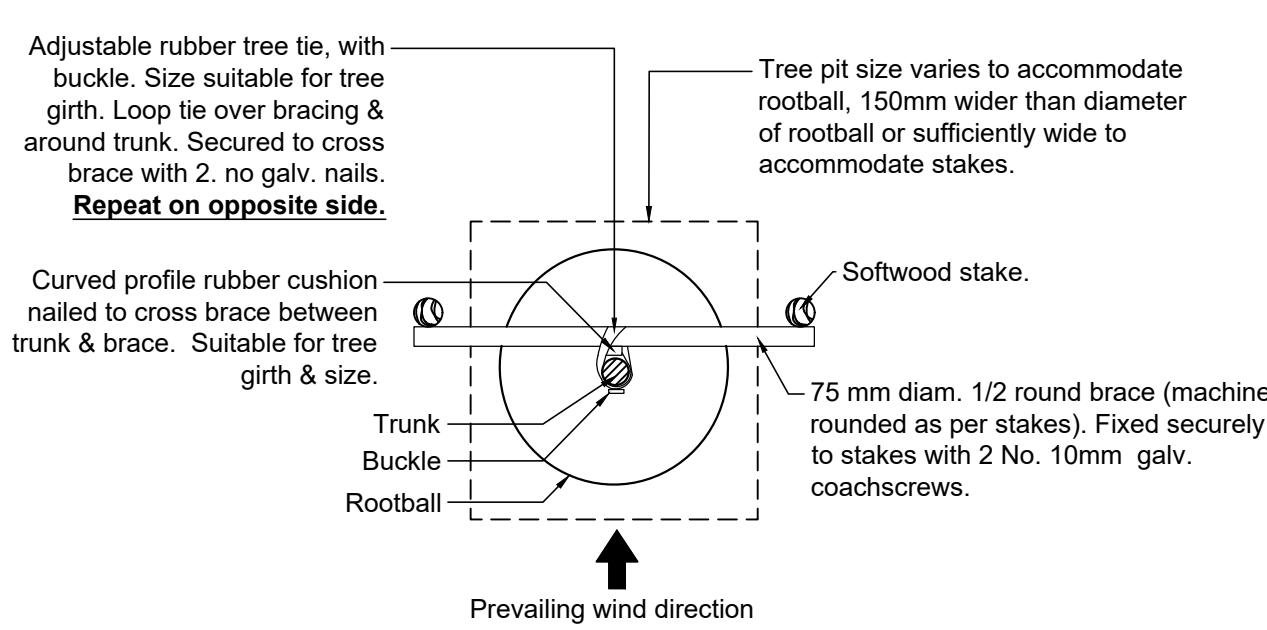


4 DOUBLE TREE STAKING-BRACING
TYPICAL SECTION

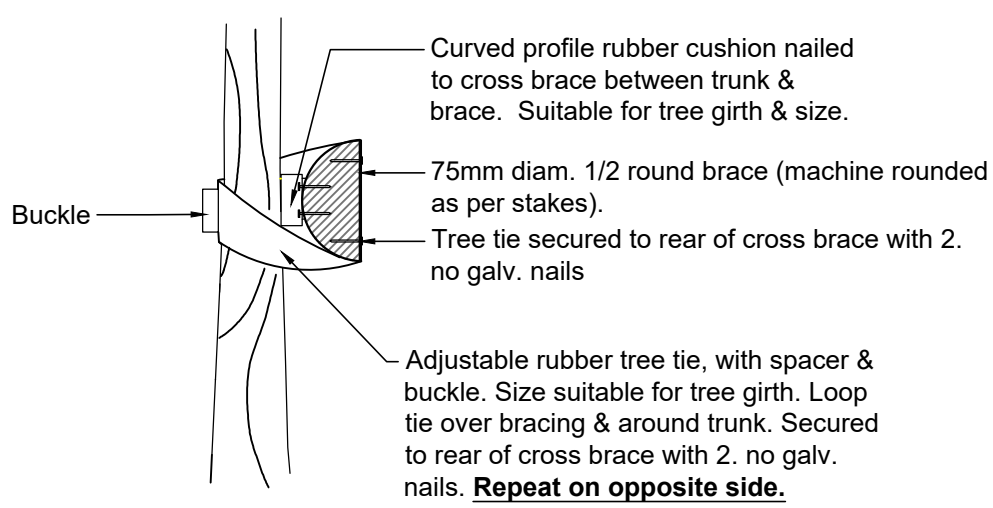


NOTE:
1. On steeper slopes or where space for a level platform is restricted adjust local slopes to provide sufficient soil depth over the rootball.
2. Stakes lengths may need to be increased to provide min. 1/3rd length below ground.
3. All timber stakes to be stained black with exterior quality stain.
4. Trees planted within grass areas to be set in mulched earth circles, 1m diameter around tree trunk, with turf trimmed neatly to form circle.


5 SHRUB & GROUNDCOVER PLANTING
TYPICAL SECTION

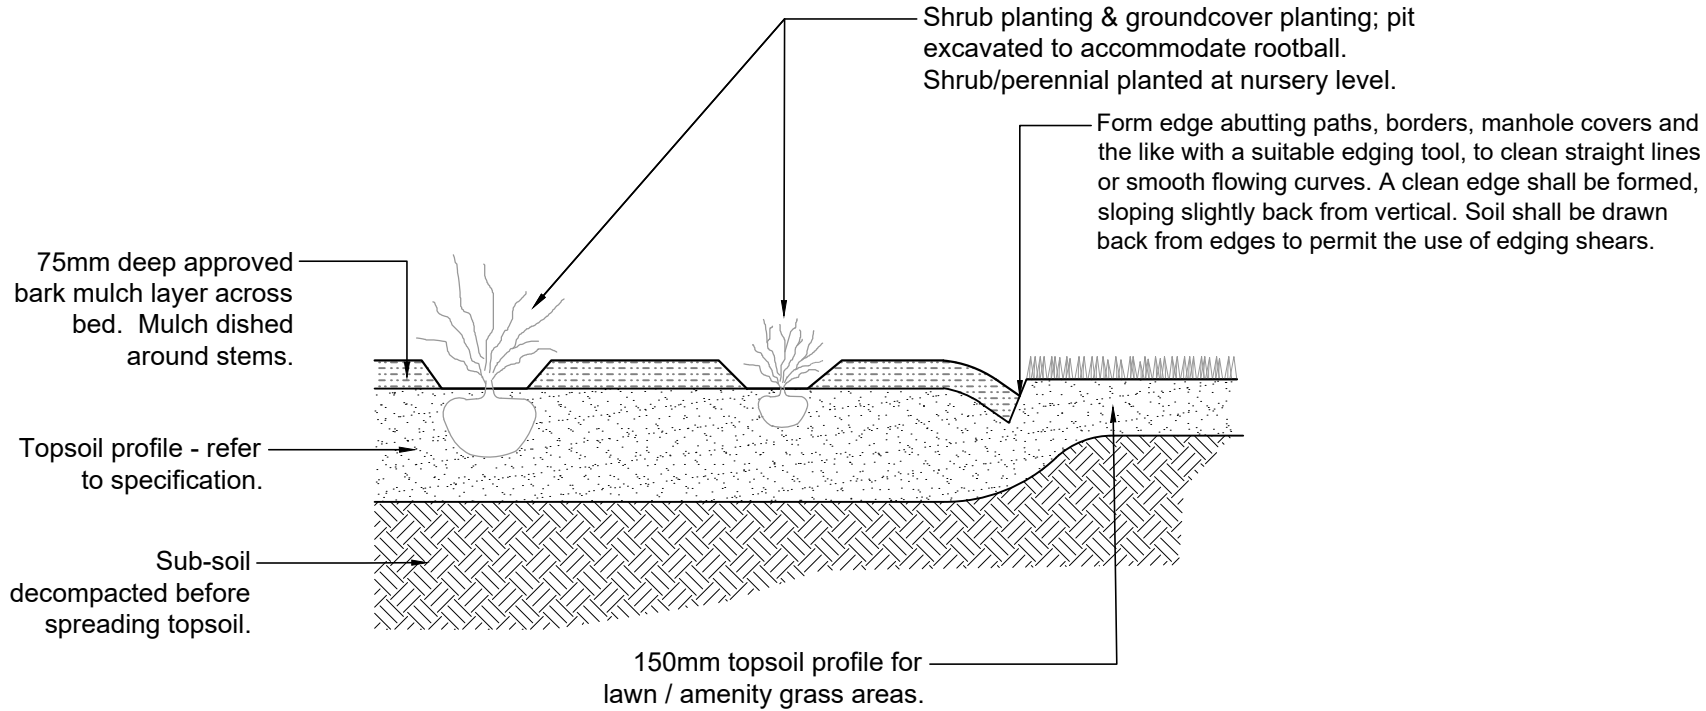


6 CLIMBER
TYPICAL SECTION

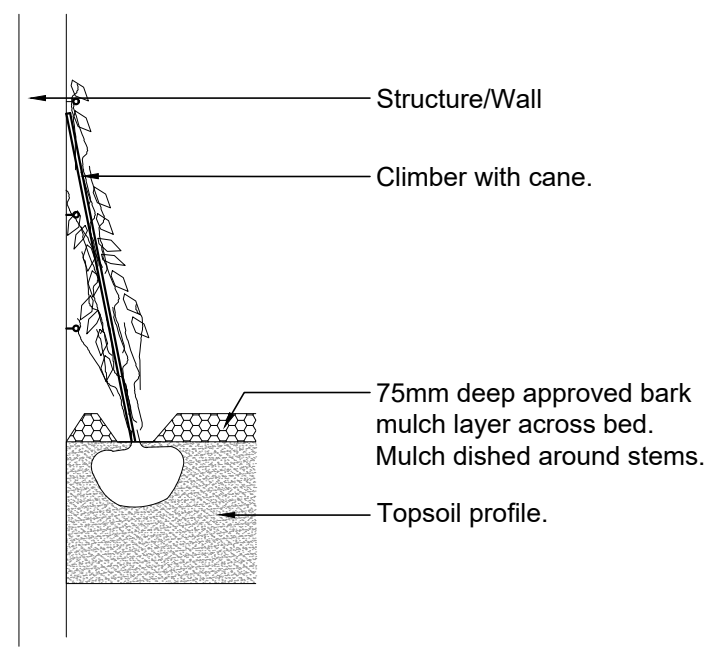


7 NATIVE PLANTING
TYPICAL PLAN

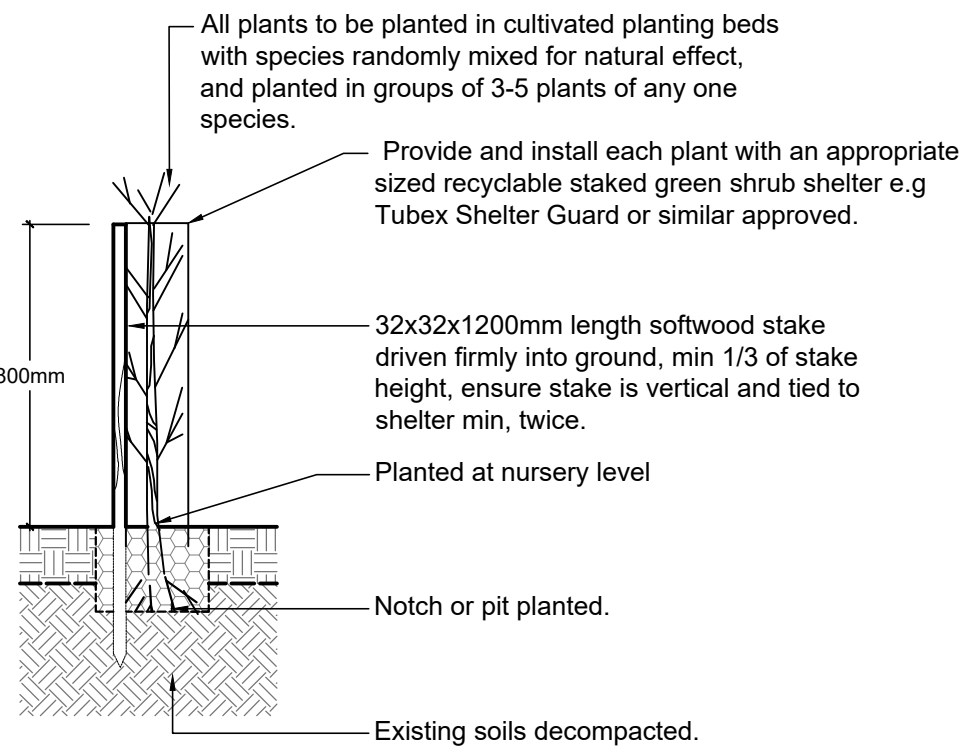

8 STAKING FOR NATIVE PLANTING
TYPICAL PLAN

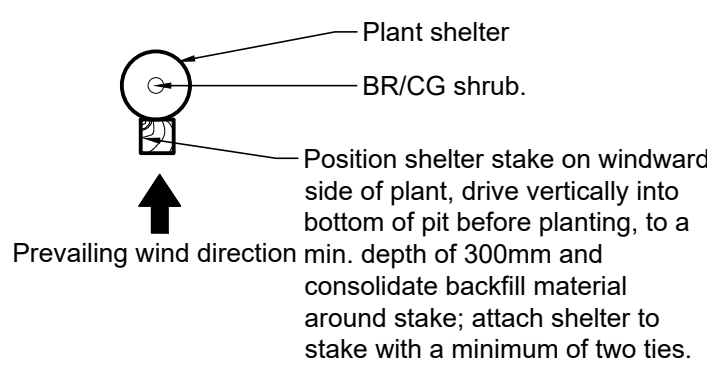


9 HEDGE DOUBLE STAGGERED ROW & FENCE
TYPICAL PLAN

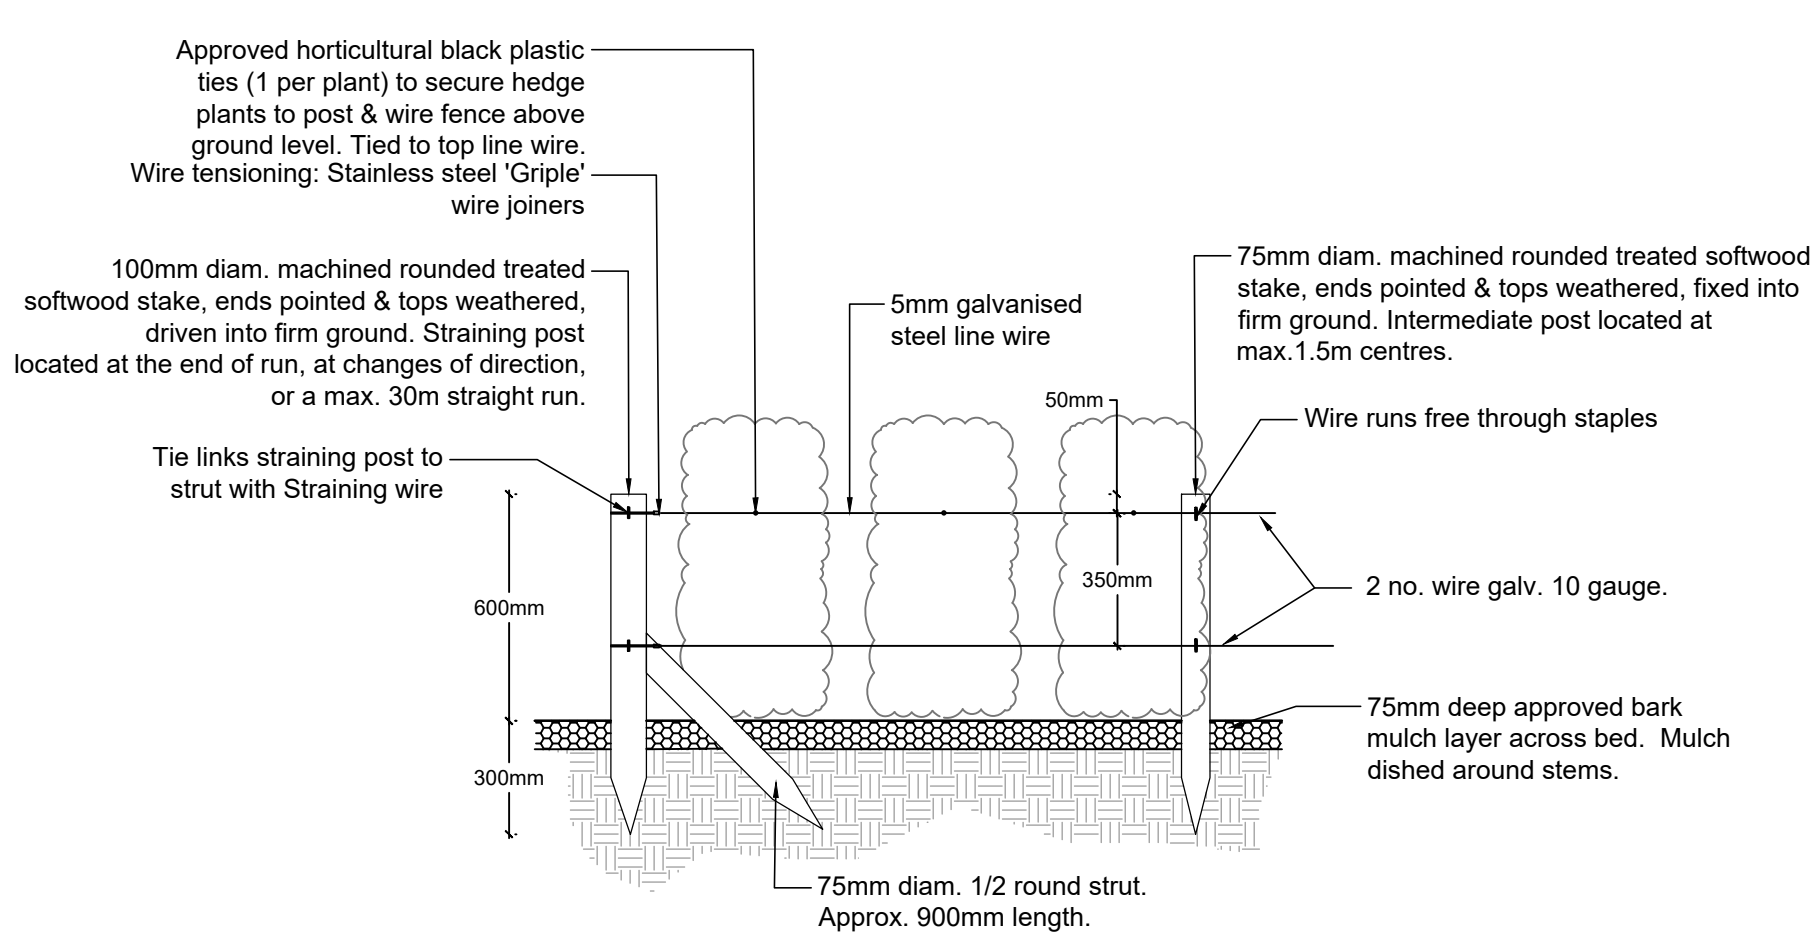

NOTE:
1. Stakes lengths to be as shown with min. 1/3rd length below ground.
2. Stakes to be positioned lower than the top of the hedge to allow for cutting.
3. All timber stakes to be stained 2 coats black using exterior quality stain.

10 HEDGE DOUBLE STAGGERED ROW & FENCE
TYPICAL PLAN

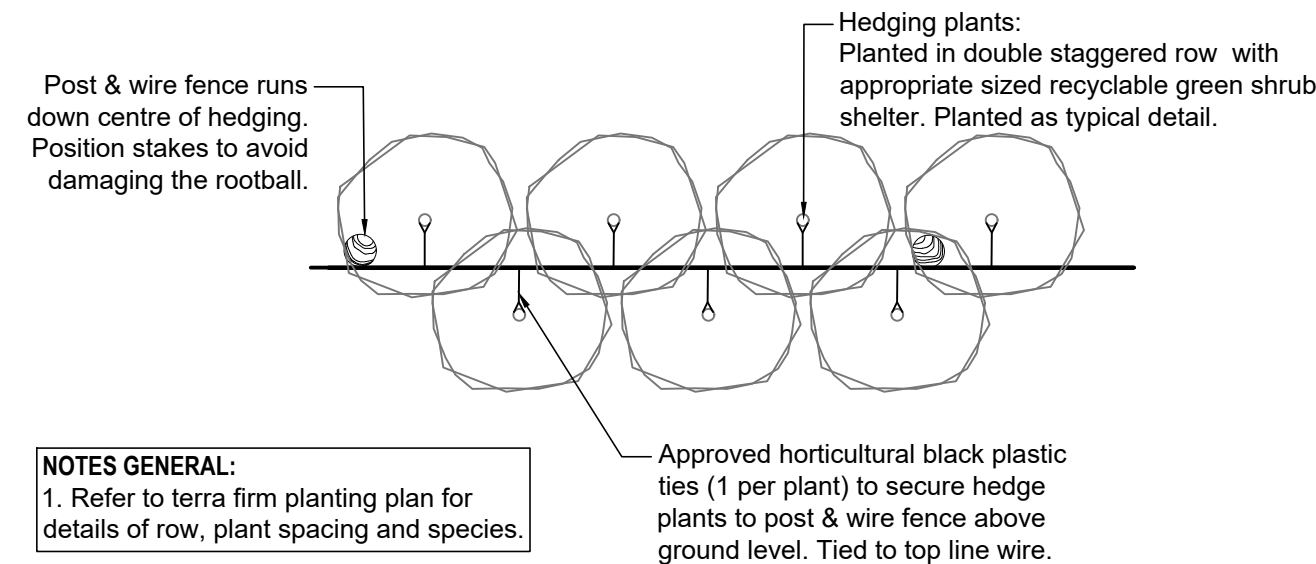

NOTES GENERAL:
1. Refer to terra firm planting plan for details of row, plant spacing and species.

- All dimensions in millimetres unless otherwise indicated. All levels in metres relative to Ordnance Datum and are positive (AOD) unless otherwise indicated.
- Figure dimensions only to be taken from this drawing. Dimensions and levels to be checked on site.
- Do not re-scale this drawing.
- All civil/structural matters including existing and proposed services, sub-base construction, site structures and retaining walls are subject to design confirmation by an appropriately qualified Engineer. Refer to information by others.
- The original version of this drawing was produced in colour - monochrome copies should not be relied upon to accurately reflect all drawing elements.
- This drawing has been prepared for planning purposes only and should not be used for quantification, tender or construction.

PO2	22/12/25	AR	MH	Detail changes
PO1	27/11/25	PS	MH	First issue.
rev.	date	by	chk	notes
project				
Project Name				
dwg no				
0000-TFC- 00- 00- DR- L- 4001				
title				
Construction Detail				
suitability				
Planning				
stage			scale @ A1	
Stage 3			1:20	
terrafirma				
LANDSCAPE ARCHITECTS				

Suzie B, Isabel House, Bedford Road, Tel: +44 (0)1753 242 040

©Copyright reserved 2025