



scale 1:200



0 4m 8m

Ordnance Survey, (c) Crown Copyright 2025. All rights reserved. Licence number 100022432

Hall La



Location Plan


scale 1:1250



0 25m 50m


 Barn Conversion

 Barn Extension

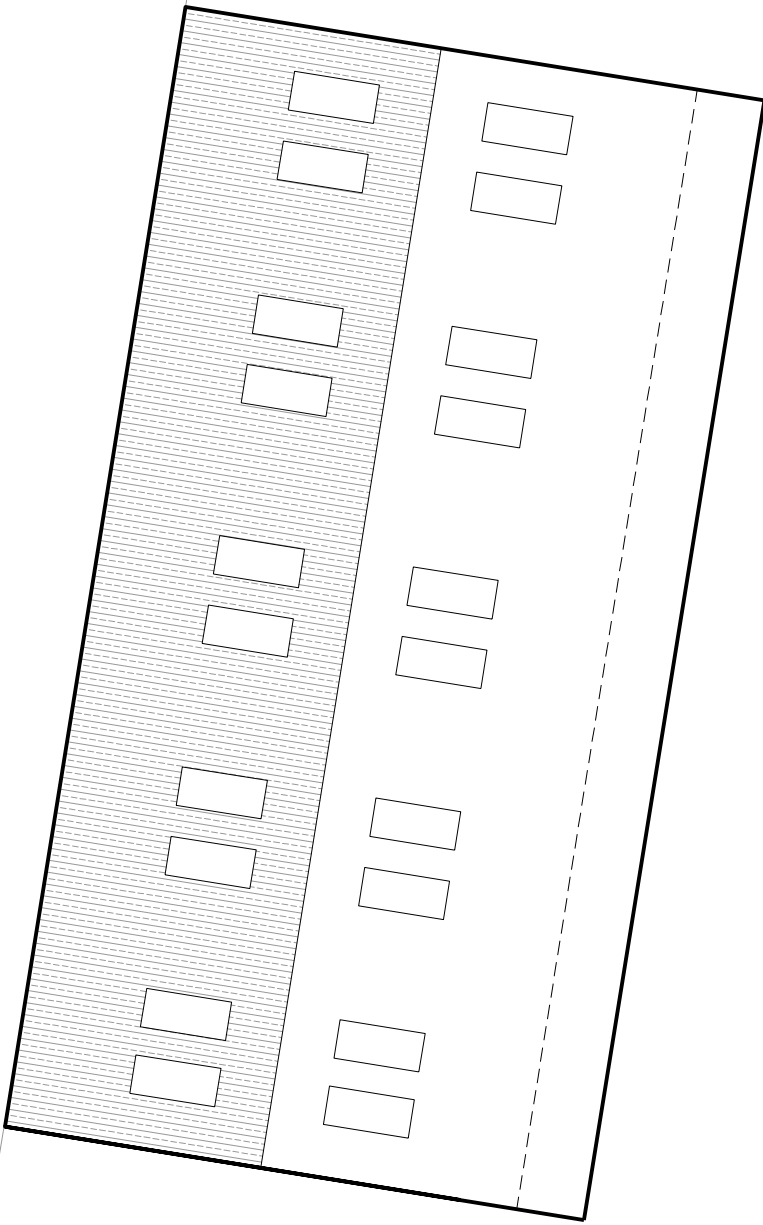

Existing Block Plan

A		Updated to include hay barn				Jan 26	
Project		Title					
Hall Lands Farm		Existing Block Plan					
Hall Lane							
Fair Oak							
Scale	Date	Drawn	Checked	Job No.	Drawing, No.	Revision	
1:200@A2	Jan 26	RP	RP	024	Block.01	A	

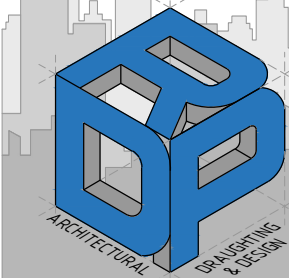

Tel : 07847 356994
Email:rob@rdpps.uk
18 Sancreed Road, Poole, Dorset, BH12 4DZ