1 GA - 00_Ground Floor Plan
PRP100 Scale - 1 : 50

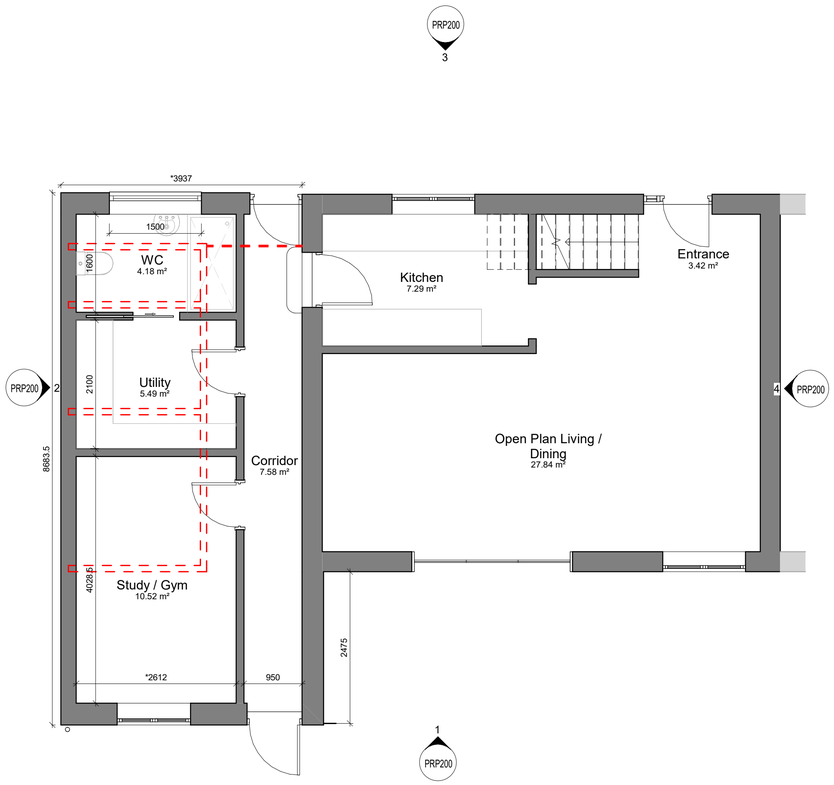

2 GA - 01_First Floor Plan
PRP100 Scale - 1 : 50

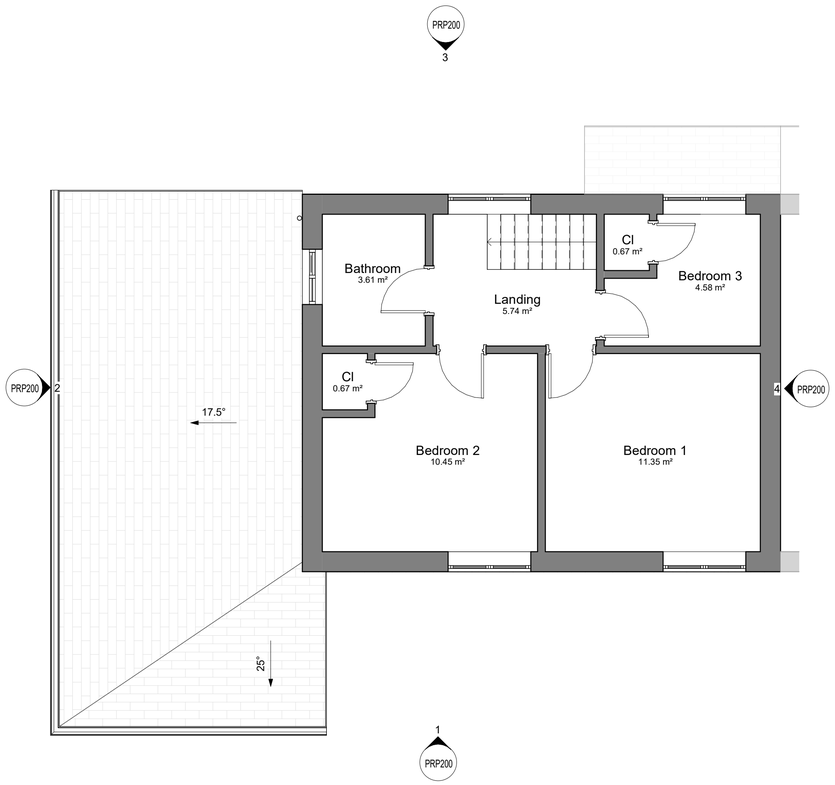

3 GA - Roof Plan
PRP100 Scale - 1 : 50

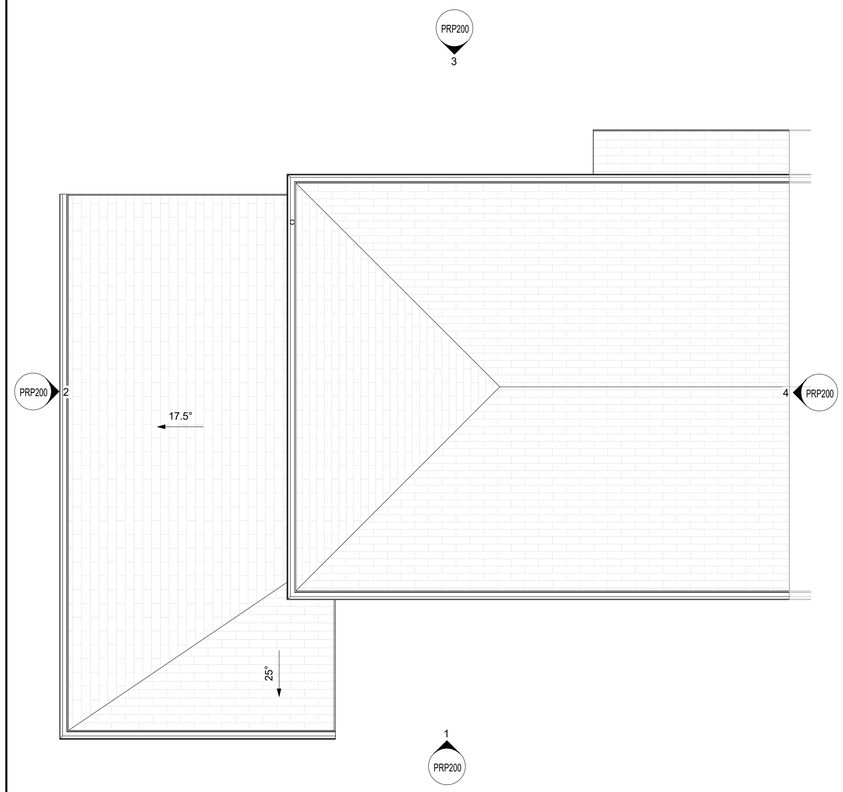

Notes:

- All drawings are subject to Planning and Building Control consent.
- The details shown are for design intent purposes only and are subject to further design development with suppliers and sub-contracters
- Proposals subject to consultation and approval from Local Authority Building Control or an Approved Inspector
- All setting out dimensions should be checked on-site prior to construction and any discrepancies and/or omissions should be reported to the Architect immediately

0 1 2 3m
Scale 1:50

DRAWING STRICTLY FOR PLANNING & BUILDING CONTROL SUBMISSION
For drawing enquiries, please contact Heim Architecture at info@heimarchitecture.co.uk
www.heimarchitecture.co.uk

Drawn By: HA
Date: 29/01/26
Checked By: HA
Date: 29/01/26

Rev.	Date	Details	Drawn	Chkd

Issued for:
CONCEPT DESIGN

Project/Client:
52 Queens View,
Netley

Project No: HA26002

Scale: 1 : 50 @ A1

Drawing:
Proposed Floor Plans

Dwg No: PRP100

Rev:

heim. ARCHITECTURE

© Heim Architecture. All drawings provided by Heim Architecture are to be used strictly for planning permission and building control submissions only. These drawings strictly not to be used for setting out on site or any other works than the purpose stated.