




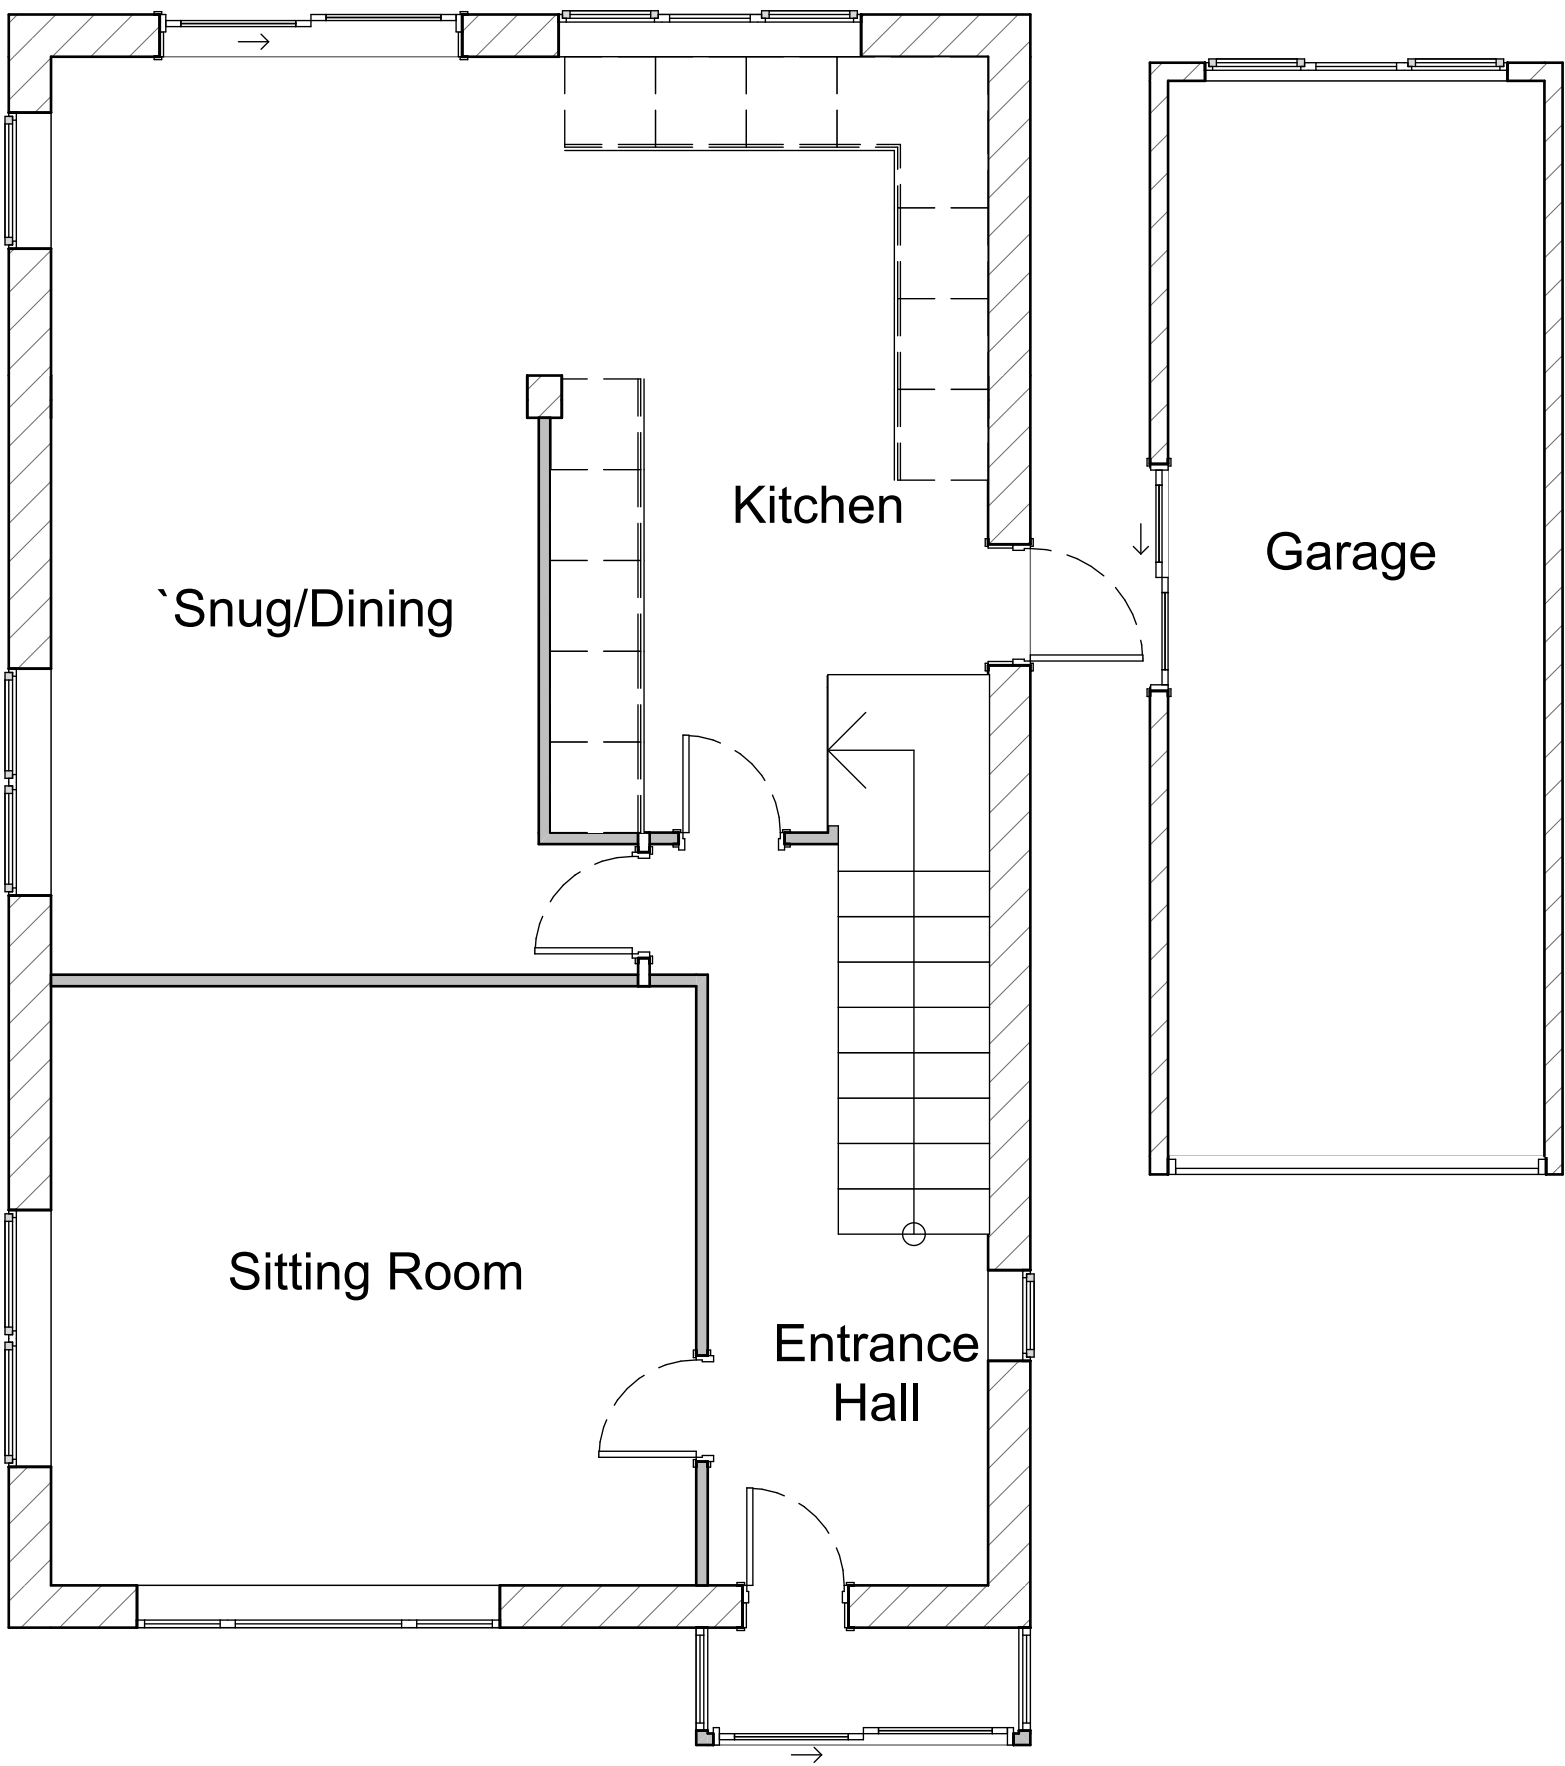

Ground Floor

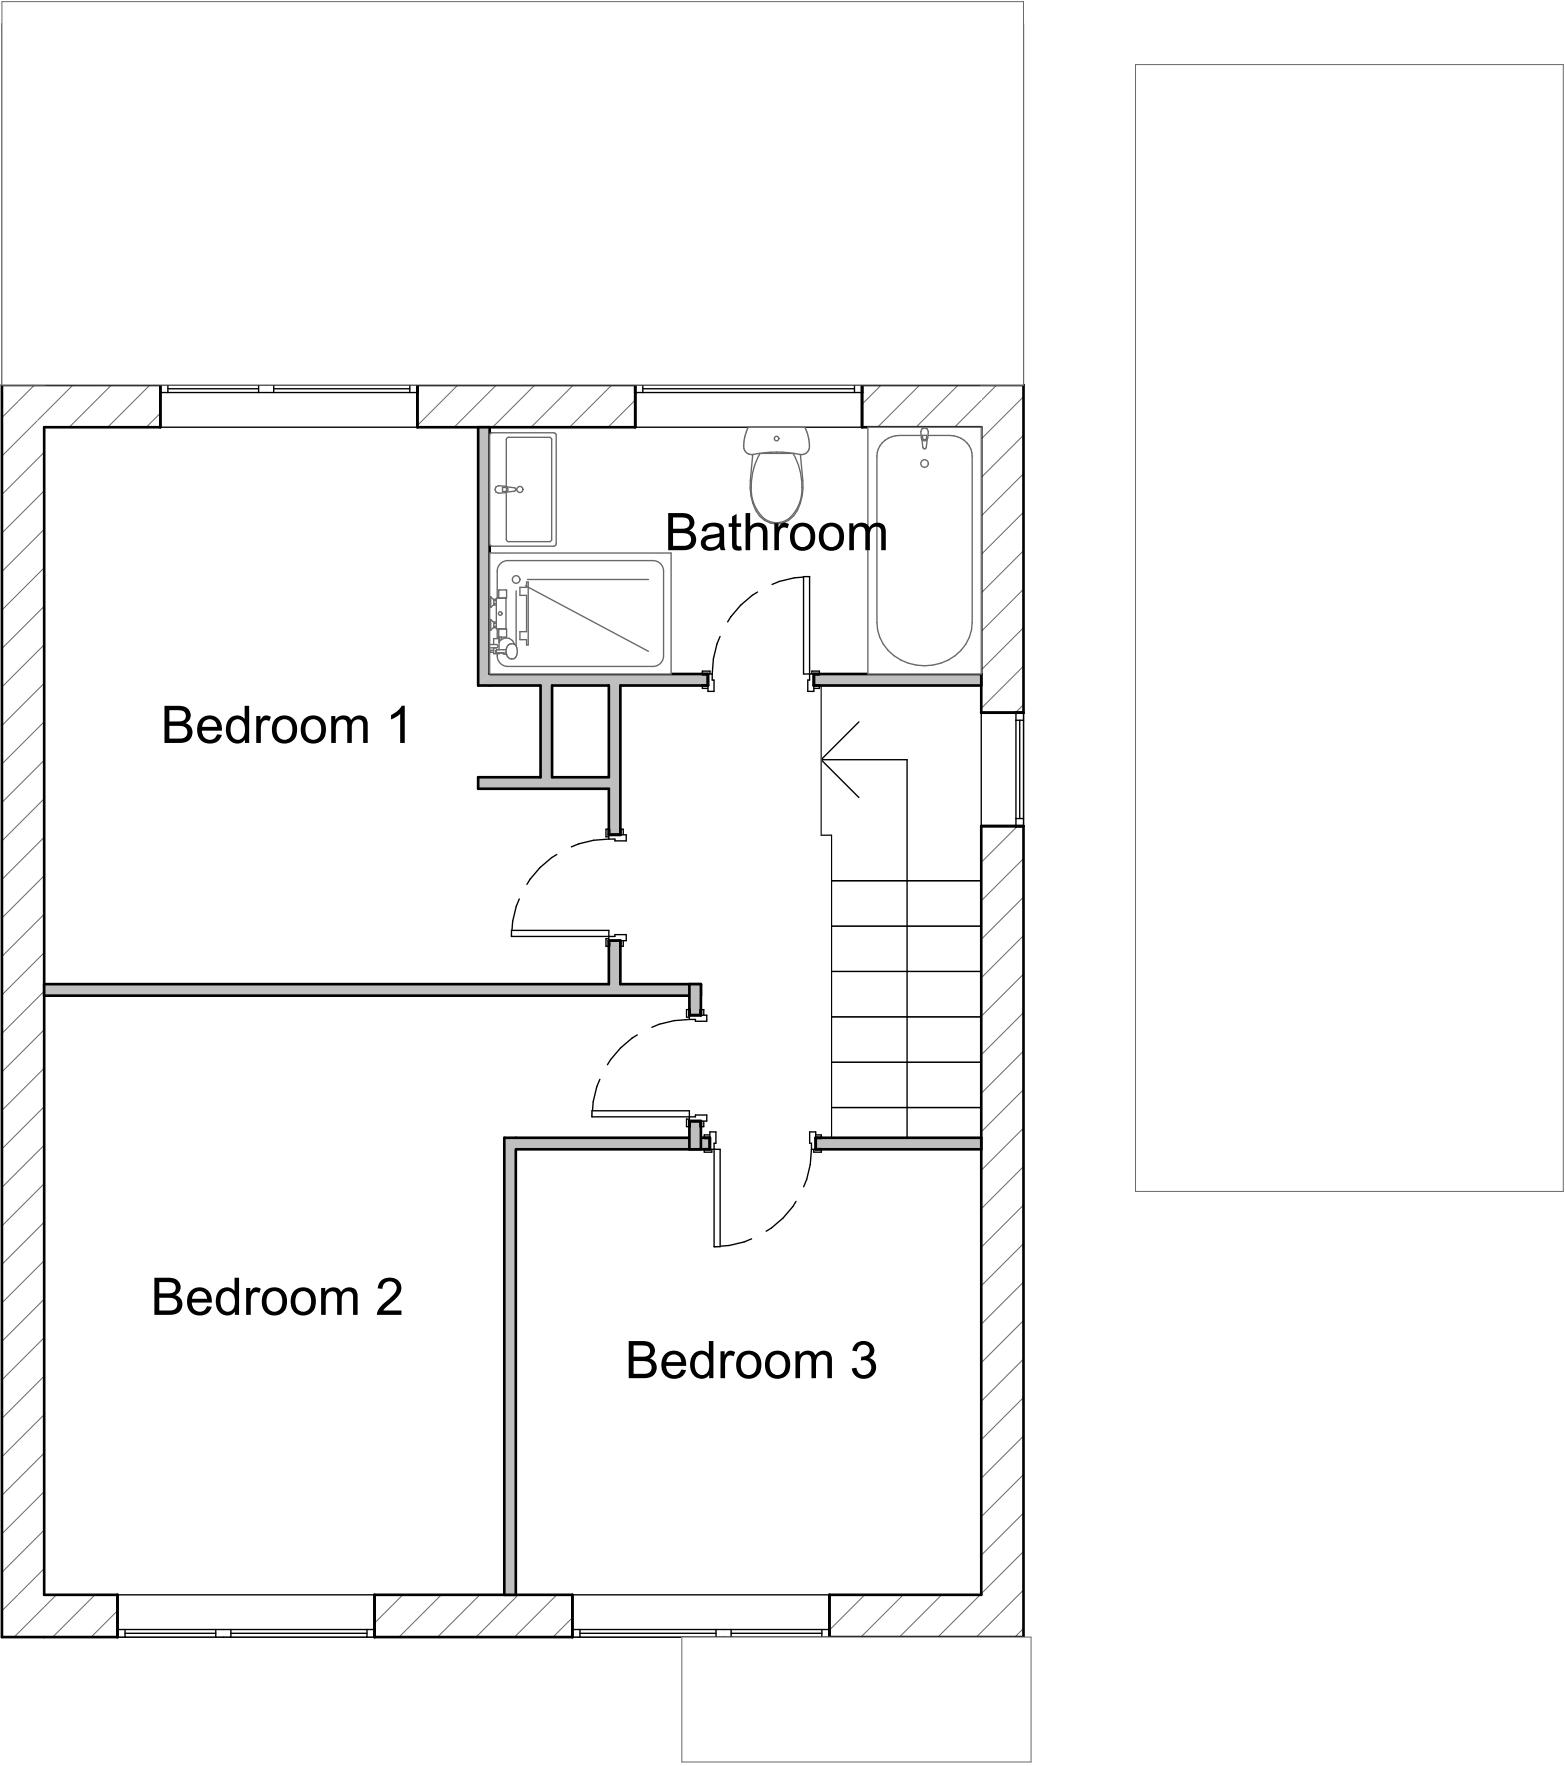

First Floor

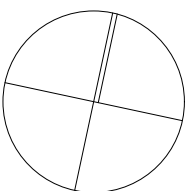

1:50 @ A1 - 1:100 @ A3
0 0.5 1 2 3m

Ensure drawing is scaled correctly when printed - Do not print to fit

NOTES 0229/01/2026Planning Drawing Amendments 0110/01/2026 <table><tr><th>REV</th><th>DATE</th><th>DESCRIPTION</th></tr><tr><td> </td><td> </td><td> </td></tr></table>			REV	DATE	DESCRIPTION				PROJECT DETAILS Ourbrigadoon Paynes Lane Fair Oak Eastleigh SO50 7GS		DRAWING DETAILS Existing Plans		TIN SHED STUDIO - HAMPSHIRE - Maytrees Morestead Winchester Hampshire SO21 1LF +44 (0)7753 472 437 lorna@tinshed.studio
			REV	DATE	DESCRIPTION								
			SCALE ISSUED AT 1:50 @ A1		DATE January 2026								
DRAWING NO. 225.01.02000.EX		REVISION 02											