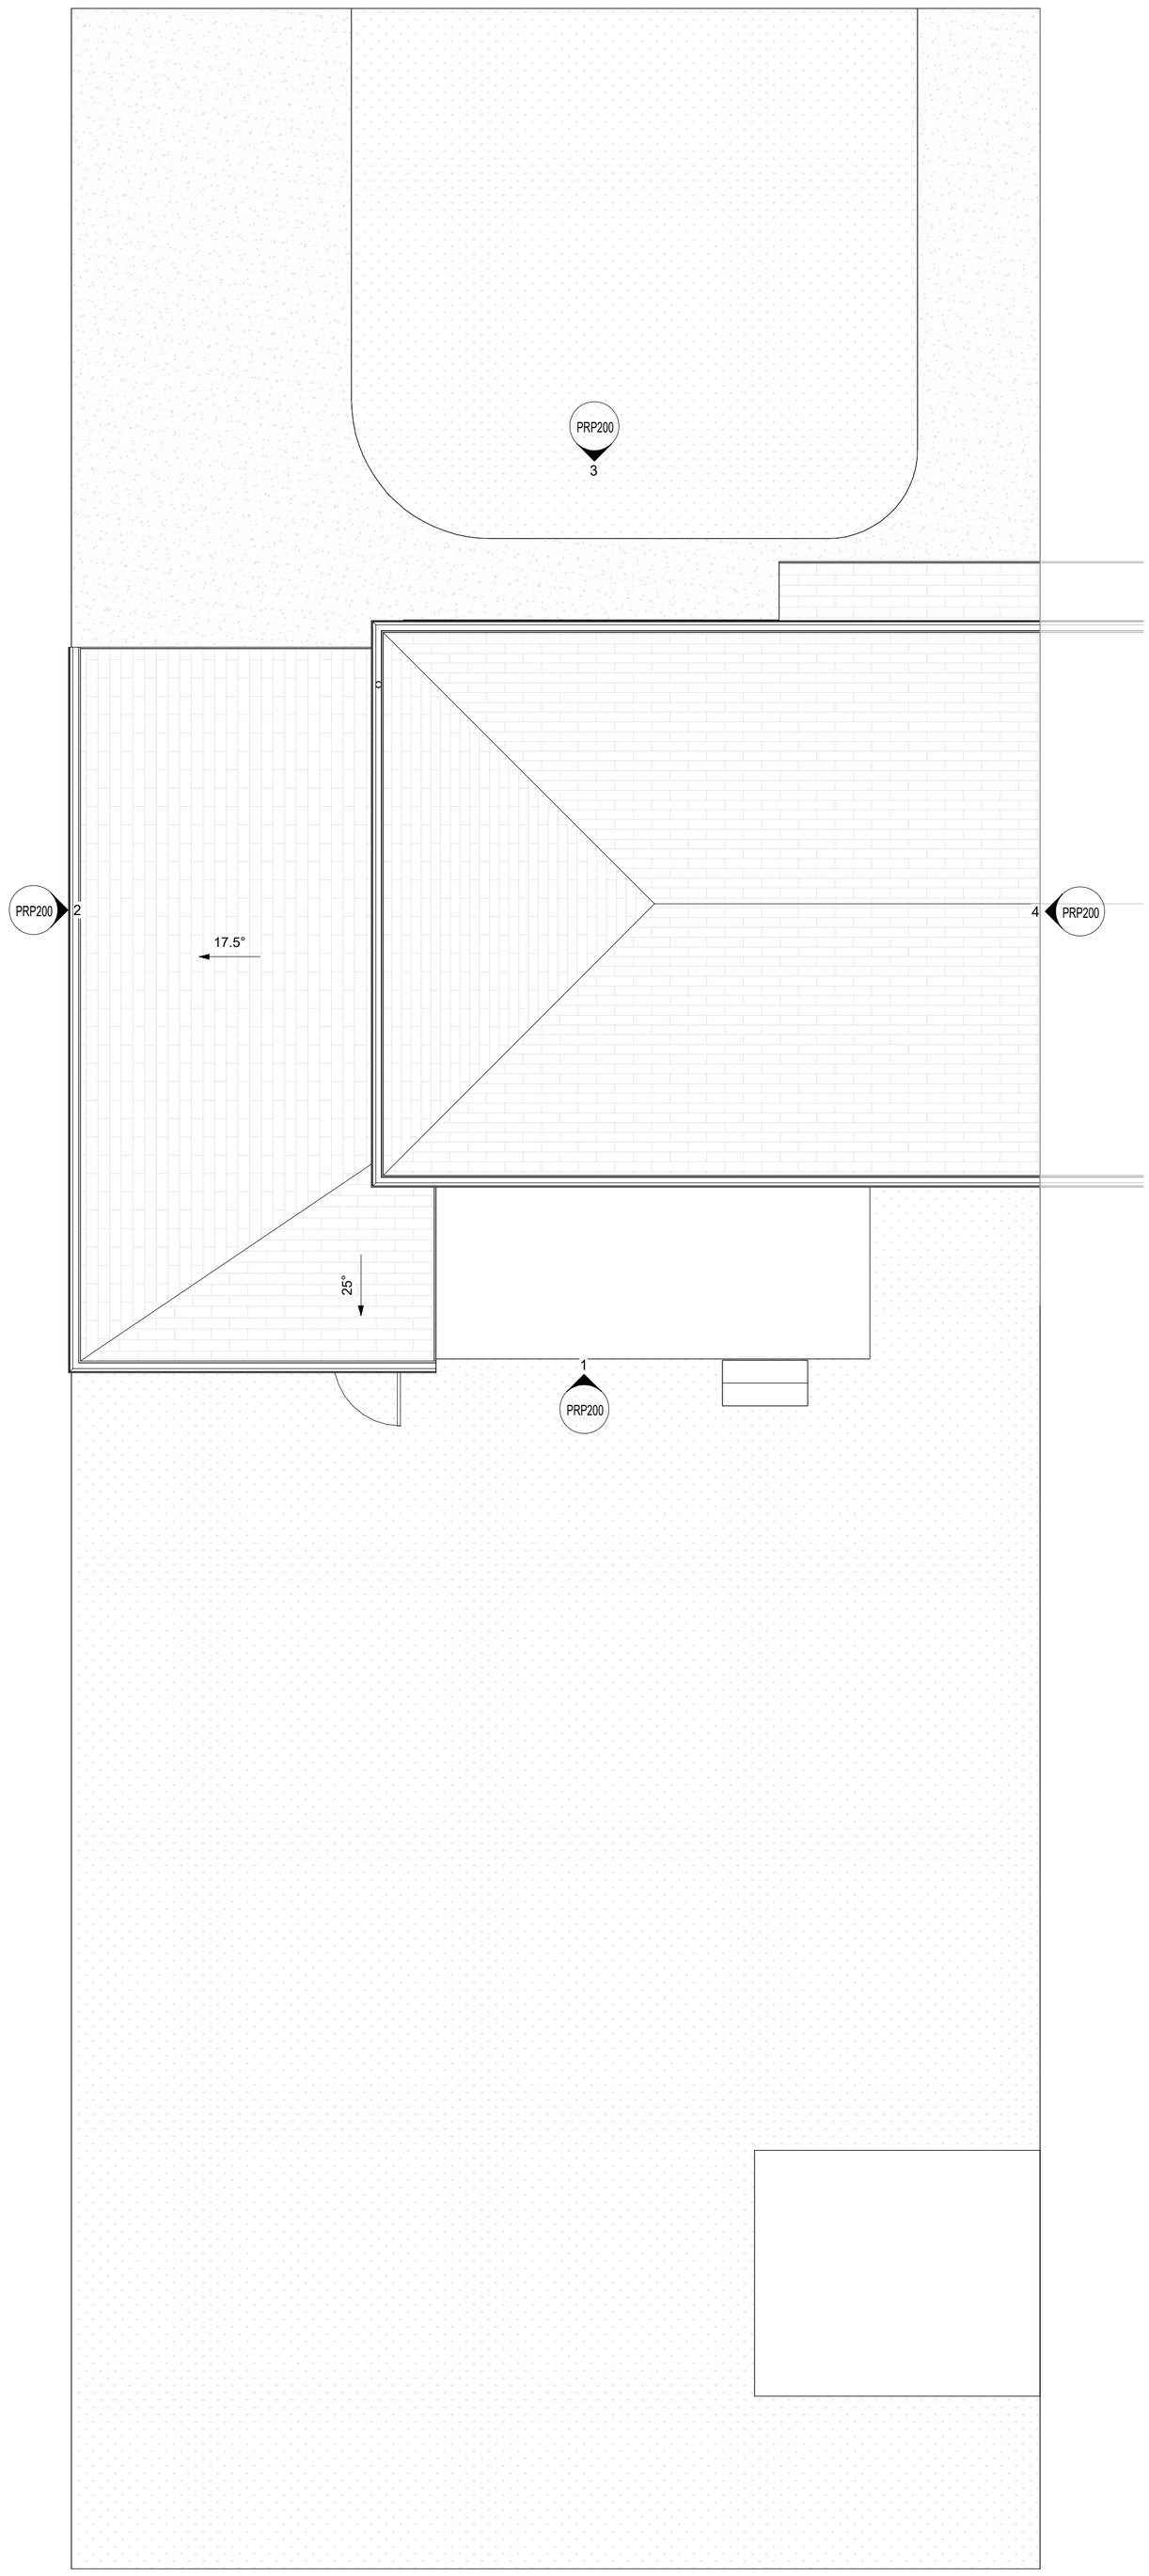

1 PRP050

GA - Site Plan

Scale - 1 : 50

0 1 2 3m

Scale 1:50

Notes:

- All drawings are subject to Planning and Building Control consent.
- The details shown are for design intent purposes only and are subject to further design development with suppliers and sub-contracters
- Proposals subject to consultation and approval from Local Authority Building Control or an Approved Inspector
- All setting out dimensions should be checked on-site prior to construction and any discrepancies and/or omissions should be reported to the Architect immediately

DRAWING STRICTLY FOR PLANNING & BUILDING CONTROL SUBMISSION

For drawing enquiries, please contact Heim Architecture at info@heimarchitecture.co.uk

www.heimarchitecture.co.uk

Drawn By: HA

Date: 29/01/26

Checked By: HA

Date: 29/01/26

Rev.	Date	Details	Drawn	Chkd

Issued for: CONCEPT DESIGN

Project/Client: 52 Queens View, Netley

Project No: HA26002

Scale: 1 : 50@A1

Drawing: Proposed Site Plan

Dwg No: PRP050

Rev:

hein. ARCHITECTURE

© Heim Architecture. All drawings provided by Heim Architecture are to be used strictly for planning permission and building control submissions only. These drawings strictly not to be used for setting out on site or any other works than the purpose stated.