


Drawing Notes:


The copyright of this drawing belongs solely with BPS Design Consultants Ltd, it should not be copied or reproduced without their written consent.

Written dimensions to take precedent over scaling the drawing however all dimensions to be checked and verified on site prior to commencing works. The Contractor shall take all responsibility for setting out. Any discrepancies should be clarified prior to proceeding with work.

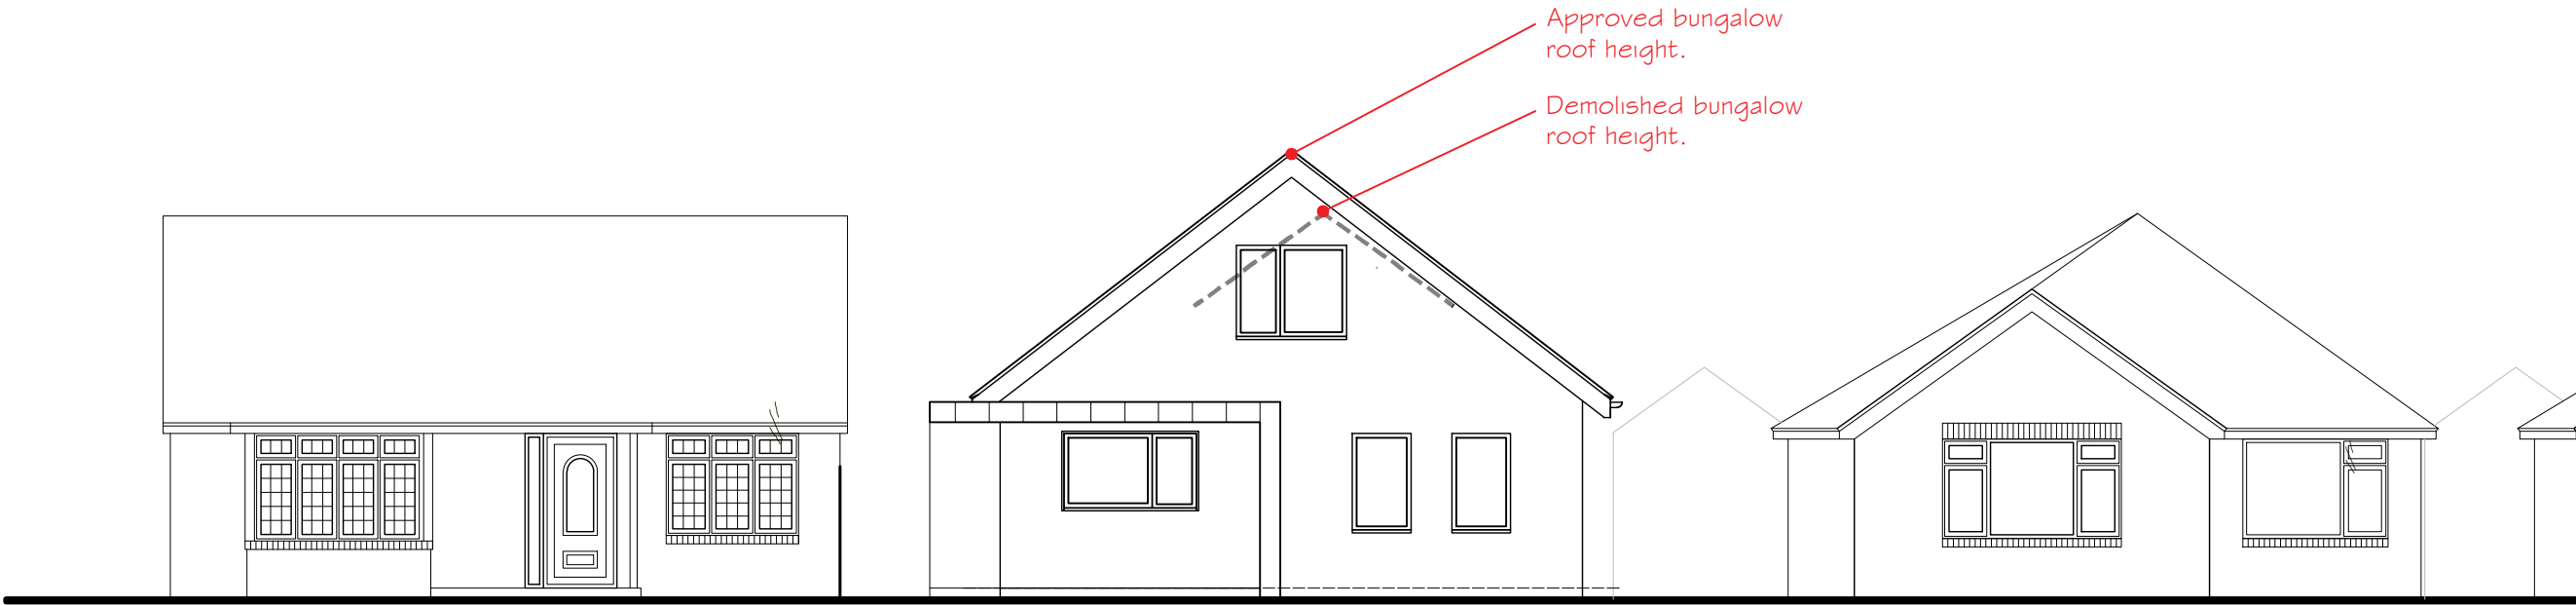


Approved Street Scene

Approved Scheme F/2 I/89959- Plans and Elevations 1:100

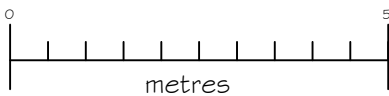


Implemented Scheme

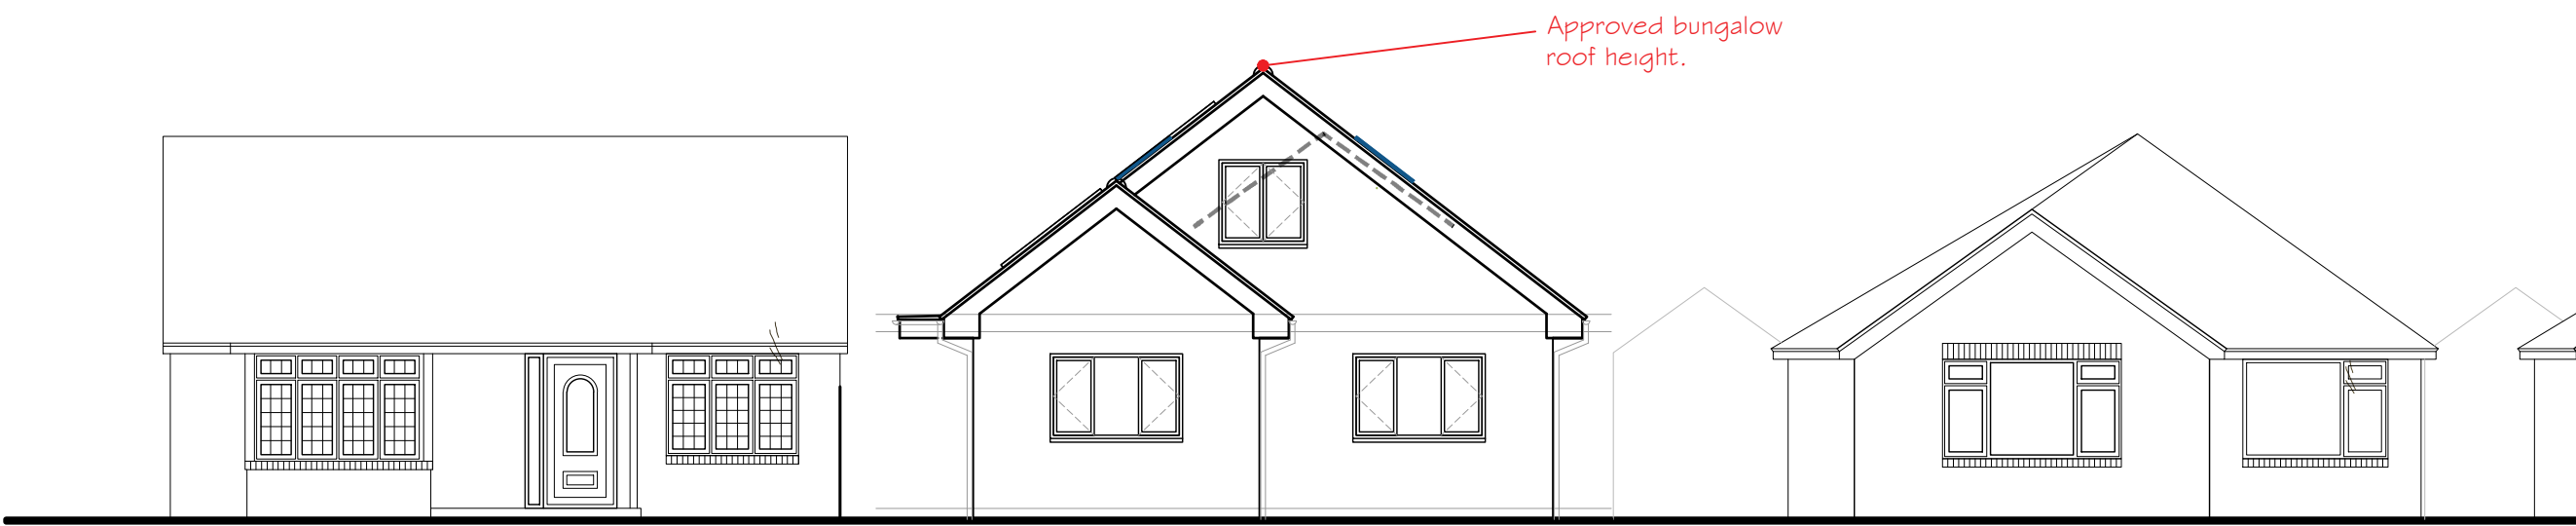

Proposed Street Scene

Proposed Street Scene 1:100

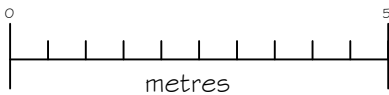

Amended Scheme

Issued for
Planning Approval

BPS Design Consultants Ltd

Architectural Services and Structural Engineers

Seafields, Dodwell Lane, Bursledon, Southampton, SO31 1DJ

Tel: 023 8040 4017

robert@bpsdesign.co.uk

colin@bpsdesign.co.uk

Mobile: 07915 604 293

Mobile: 07886 855 897

www.bpsdesign.co.uk

Project:		11 Dean Court Hedge End Southampton SO30 4EG	
Client:		Mr and Mrs A Duddle	
Dwg Title: Approved and Proposed Street Scene			
Dwg No: PL/03		Revision: -	
Date: Jan 2026	By: rjn	Scale: As Shown	

The Copyright of this drawing belongs solely to BPS Design Consultants Ltd. It should not be copied or reproduced without consent from BPS Design Consultants Ltd. Original drawing at A1 size.