


Location Plan

Site Address: 17, Blossom Close, Botley, SO30 2FR

Date Produced: 06-Feb-2026

Scale: 1:1250 @A4

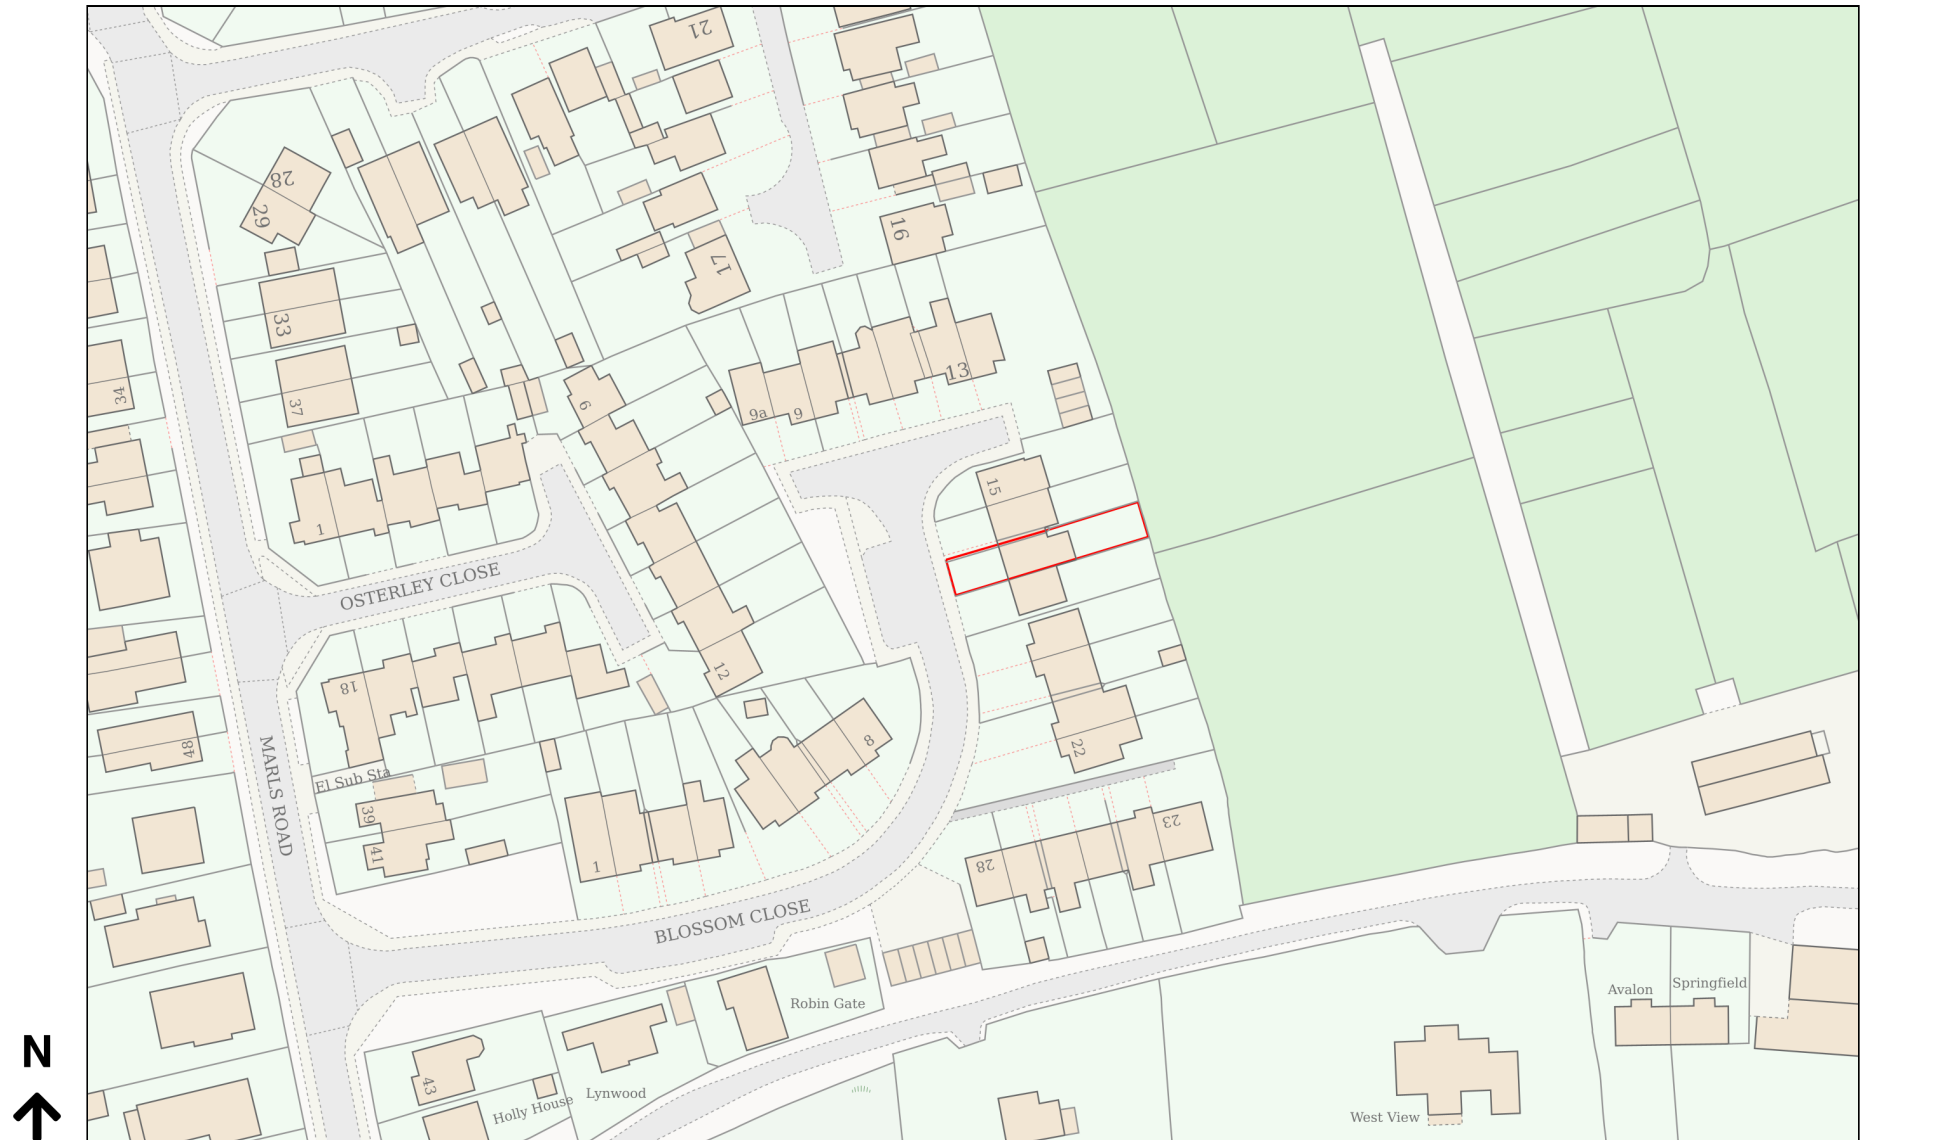

Planning Portal Reference: PP-14685182v1

0 50
Metres