



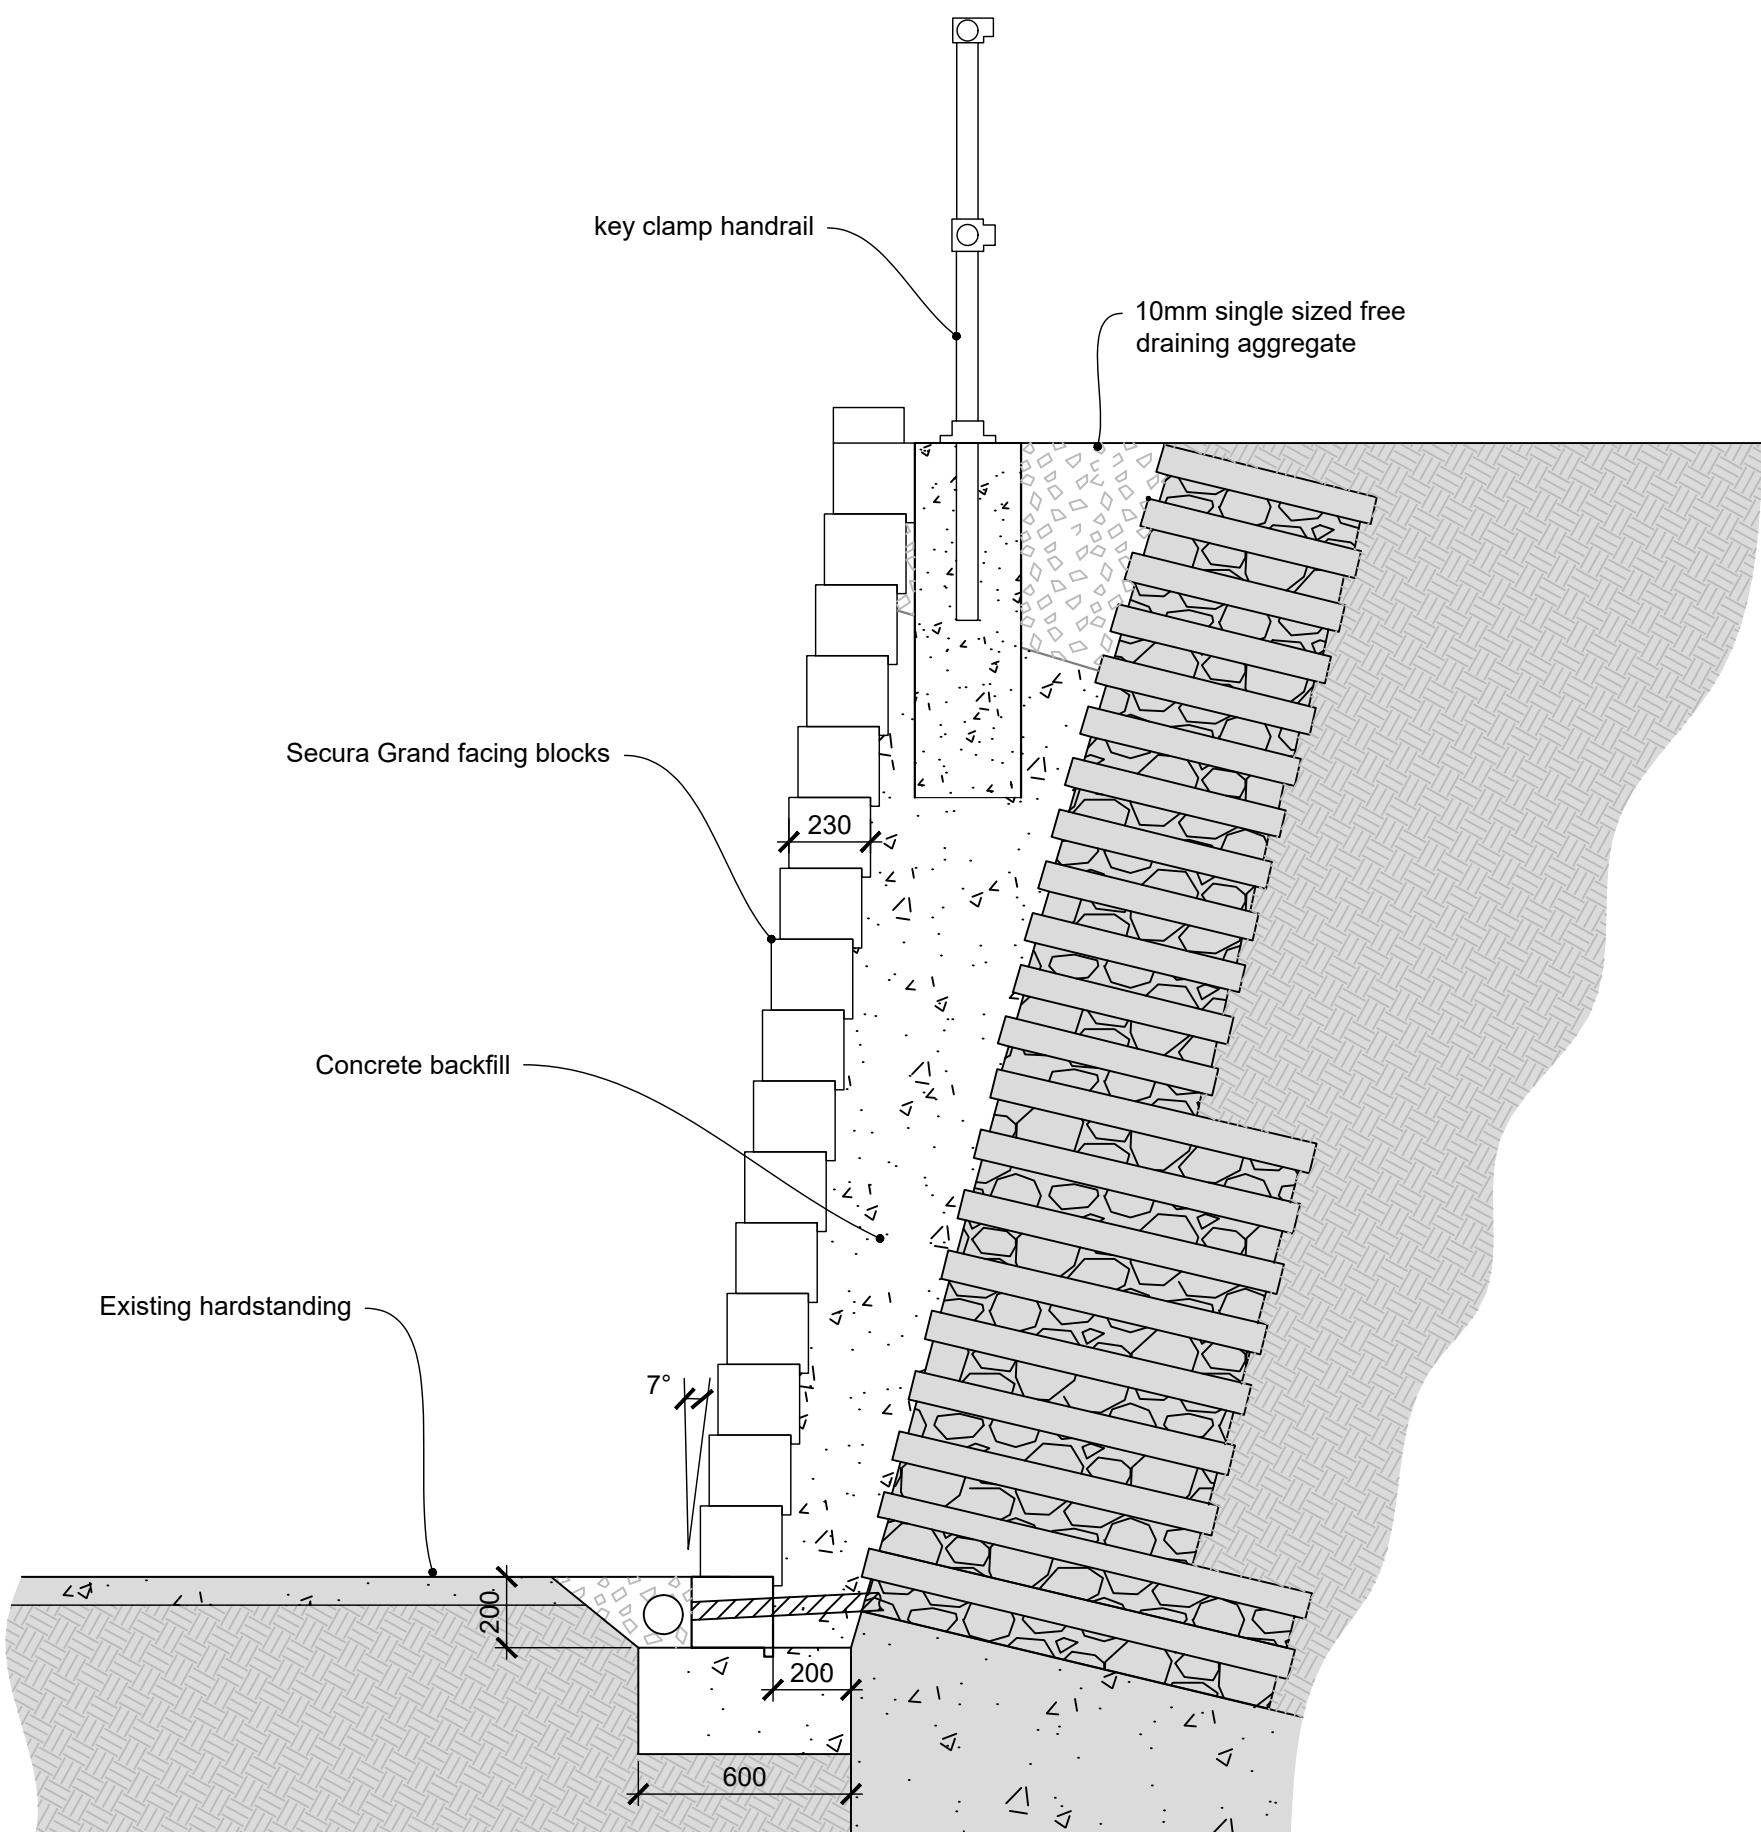


Proposed Retaining Wall
Scale 1:20

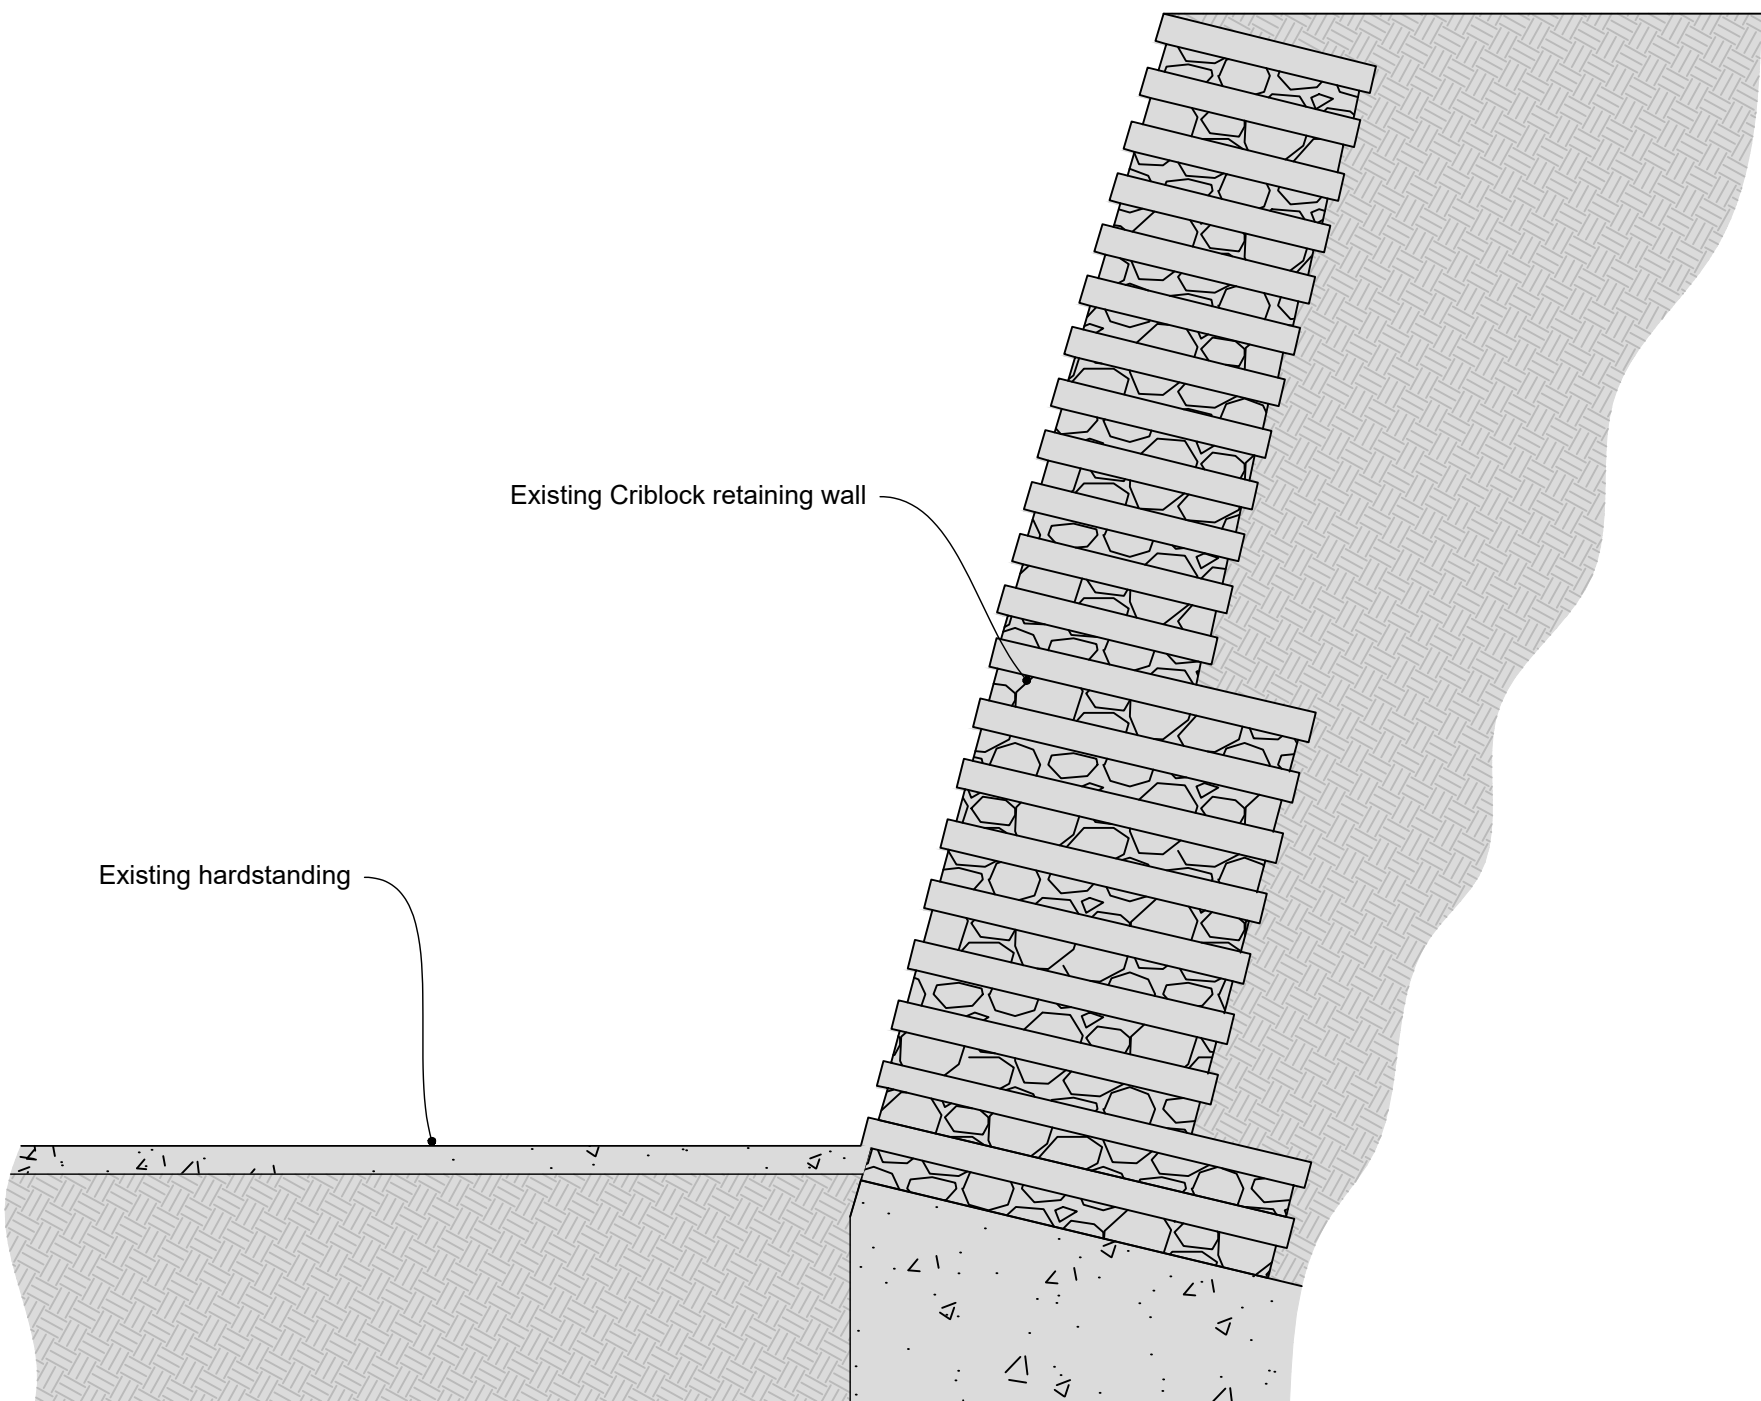

Existing Retaining Wall
Scale 1:20

Rev.	Details	Date	Rev. by	Chkd by

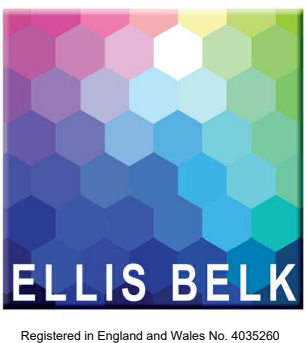

26A Parkstone Road
Poole
Dorset
BH15 2PG
Tel: 01202 671555
office@ellisbelk.com
www.ellisbelk.com



CLIENT
VIVID Homes
PROJECT TITLE AND ADDRESS
Cheping Gardens
Botley
Southampton
SO30 2FW
DRAWING TITLE
Existing & Proposed Sections