


Proposed Retaining Wall 10 - 19 Cheping Gardens

Existing Cribblock Retaining Wall 10 - 19 Cheping

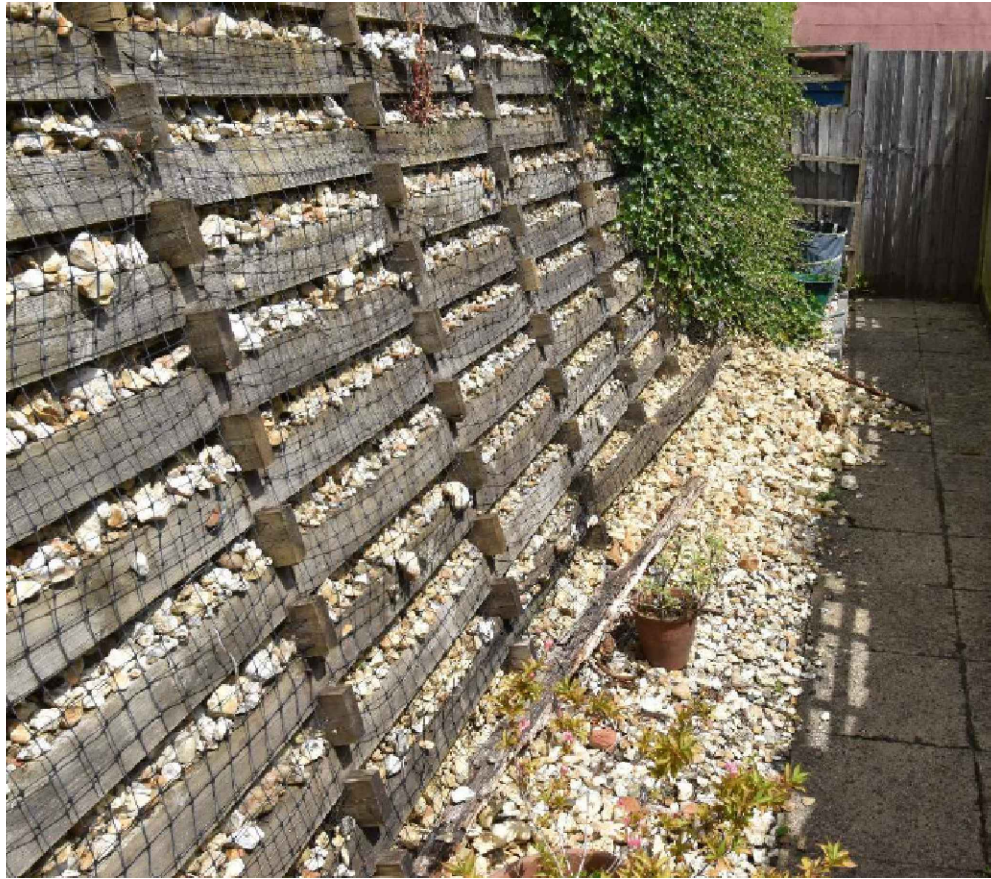


Existing crib lock retaining wall



Proposed Tobermore Secura Grand retaining wall system in the Heather Style




Example of the Heather style of the Secura Grand retaining wall

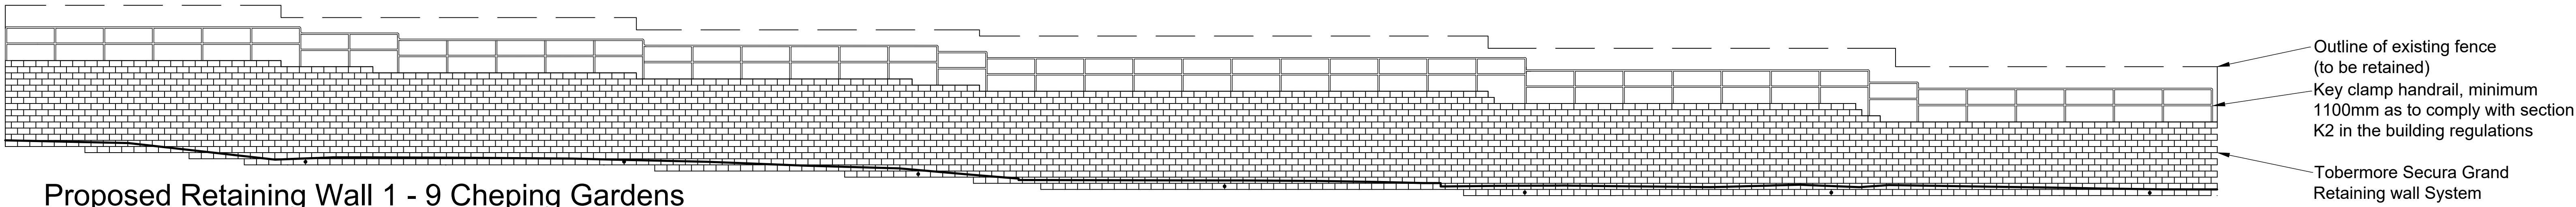

Proposed Retaining Wall 1 - 9 Cheping Gardens

Existing Cribblock Retaining Wall 1 - 9 Cheping Gardens

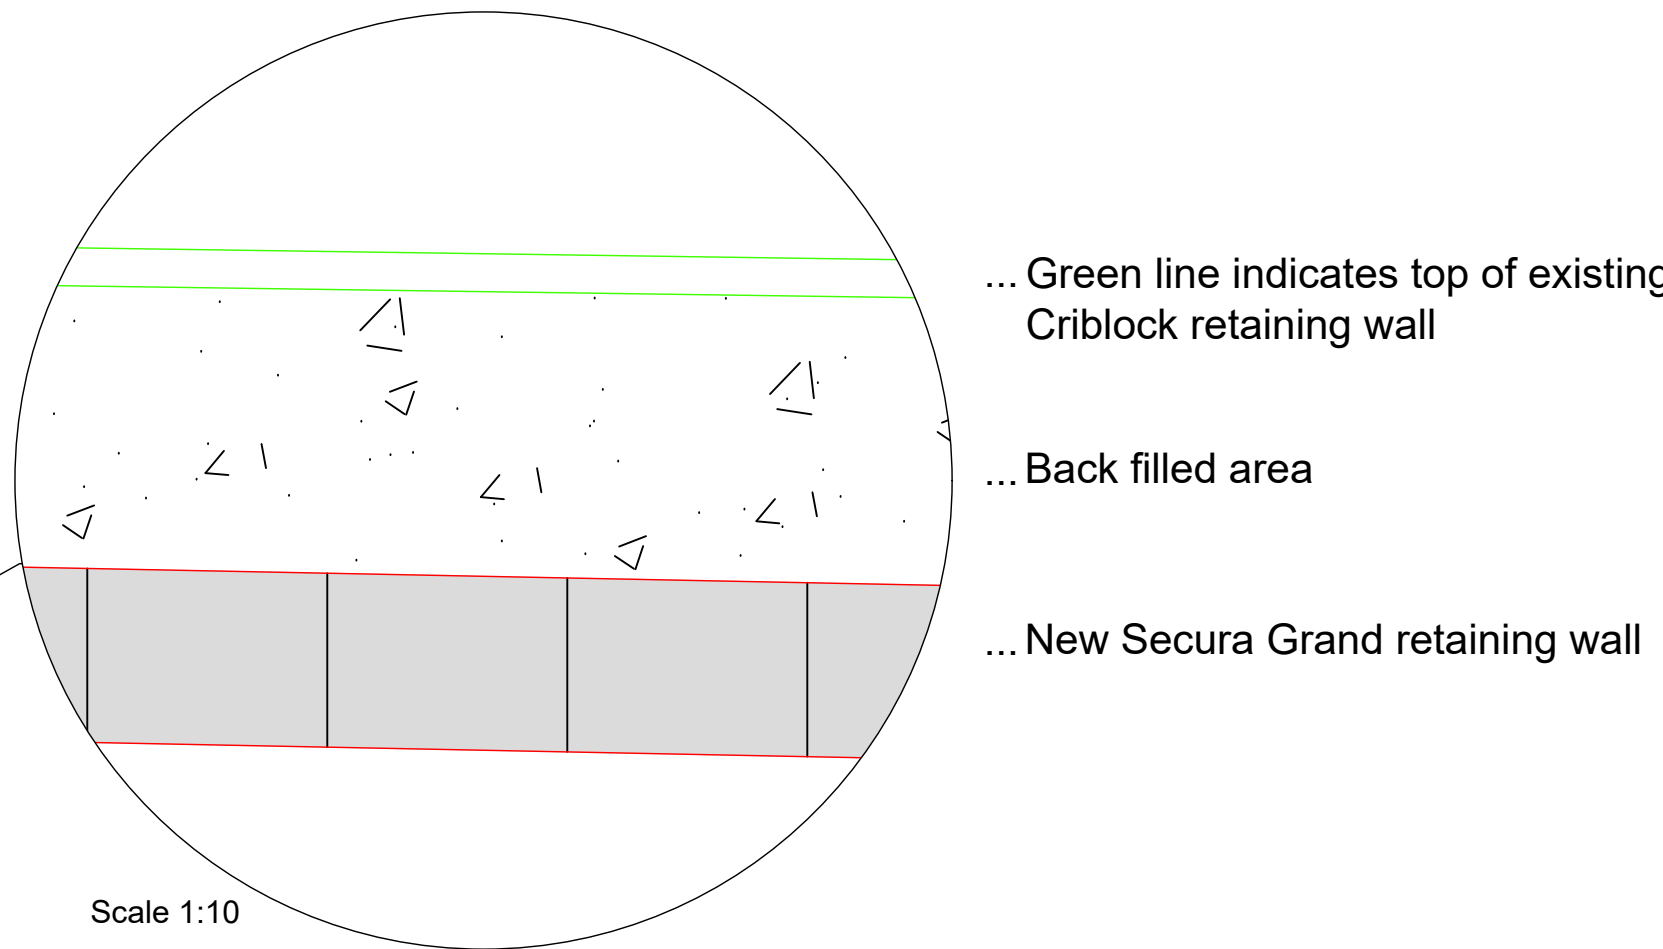

A	Drawing title changed, Site plan showing the position of the proposed to be more block retaining wall, existing crib lock wall, existing fencing and back filled area.			03.02.26	JLH	JF
Rev	Details			Date	Rev. by/Checked by	
CLIENT						
VIVID Homes						
PROJECT TITLE AND ADDRESS						
Poole						
Dorset						
Cheping Gardens						
Bolley						
Southampton						
SO30 2FW						
DRAFTER						
Site Plan & Elevations						

