


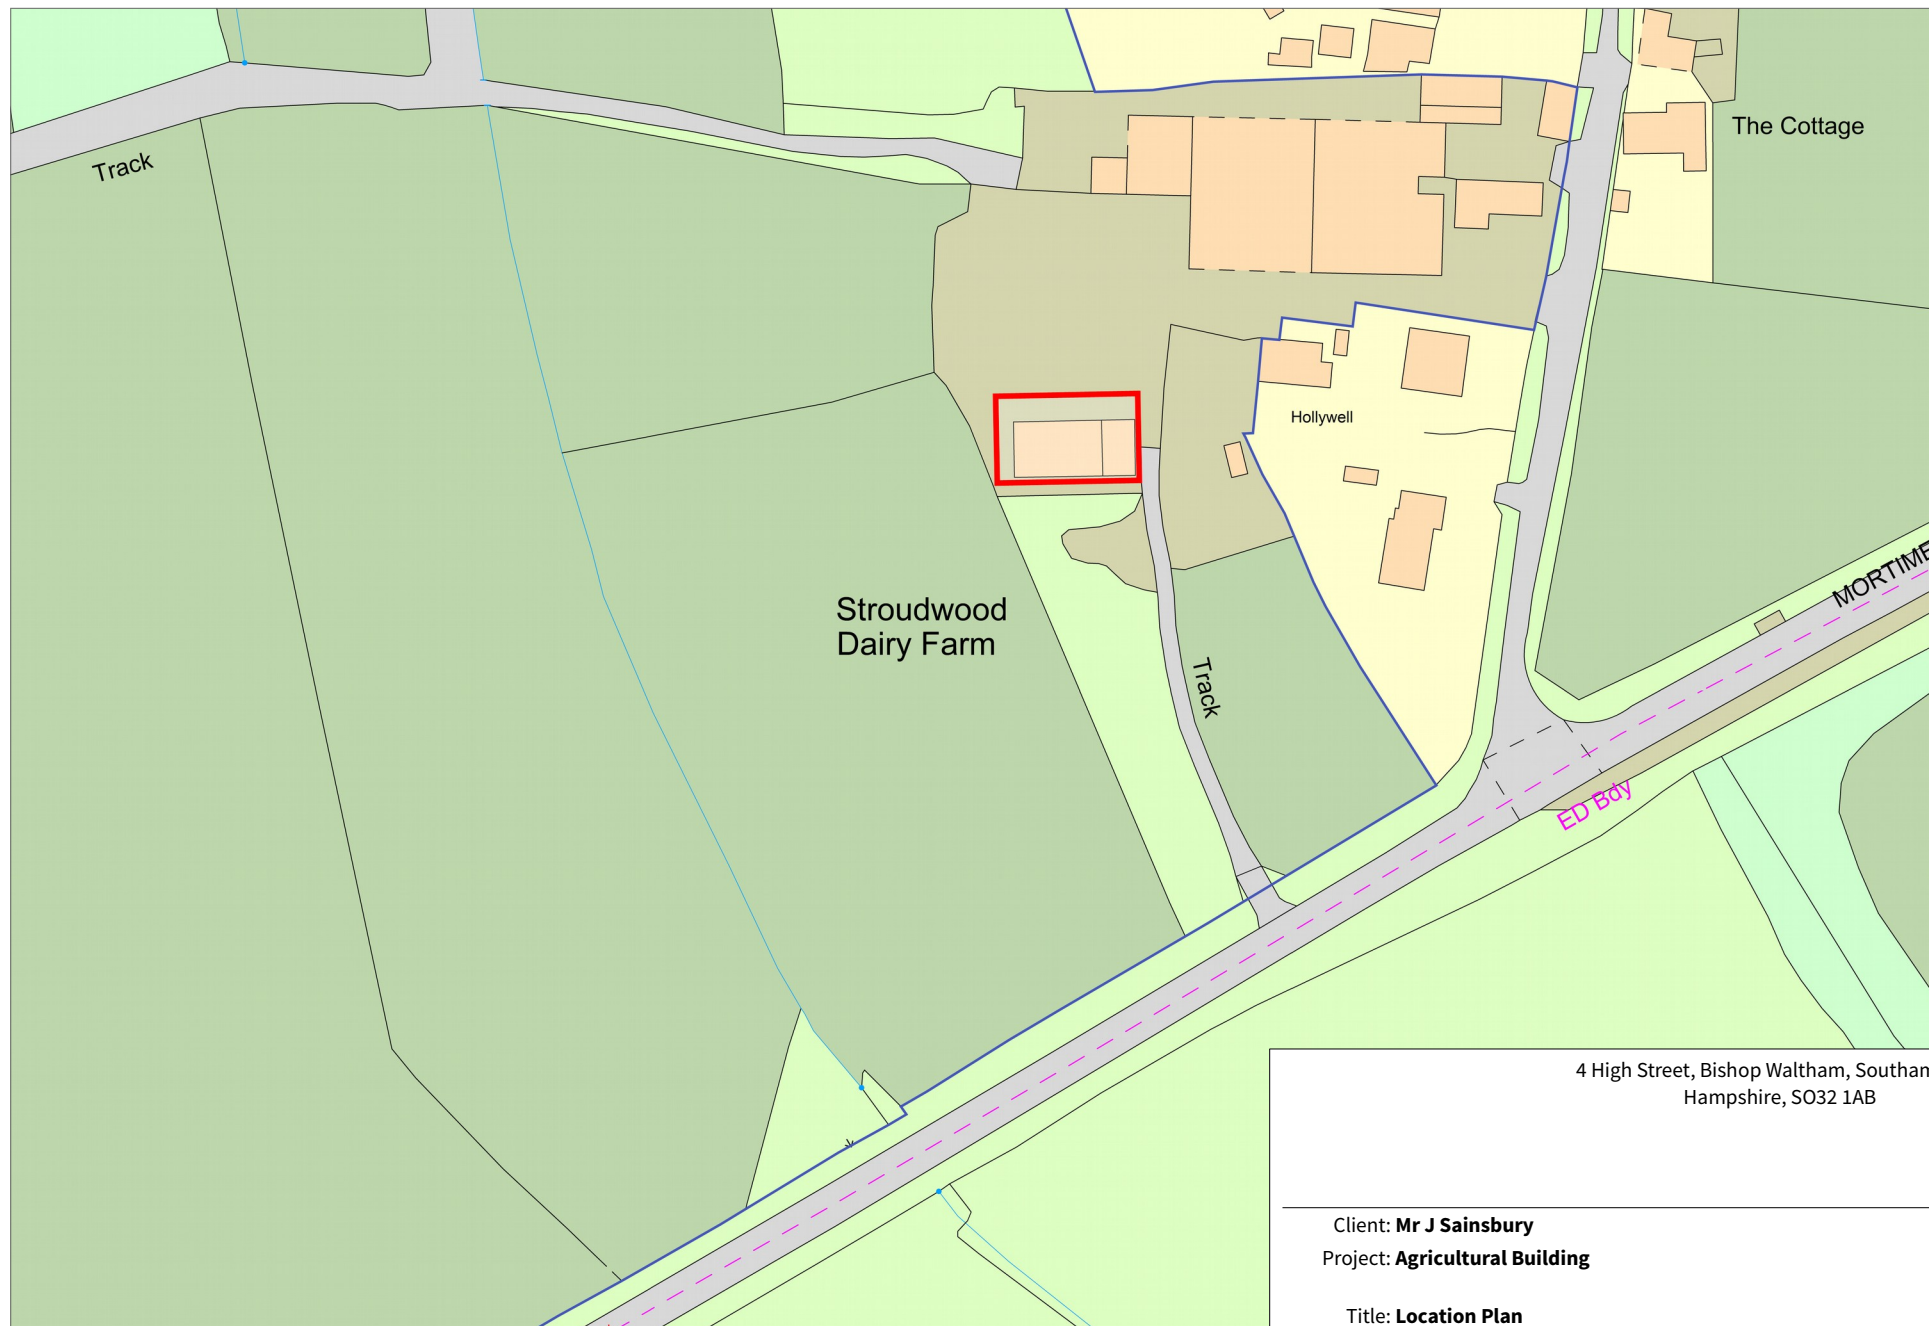

4 High Street, Bishop Waltham, Southampton,
Hampshire, SO32 1AB

Client: **Mr J Sainsbury**

Project: **Agricultural Building**

Title: **Location Plan**

Scale: 1:1250 @A4

Drawn By: HERB

Date: 04 Feb 2026

Drawing No: JS2601