


Penny cottage

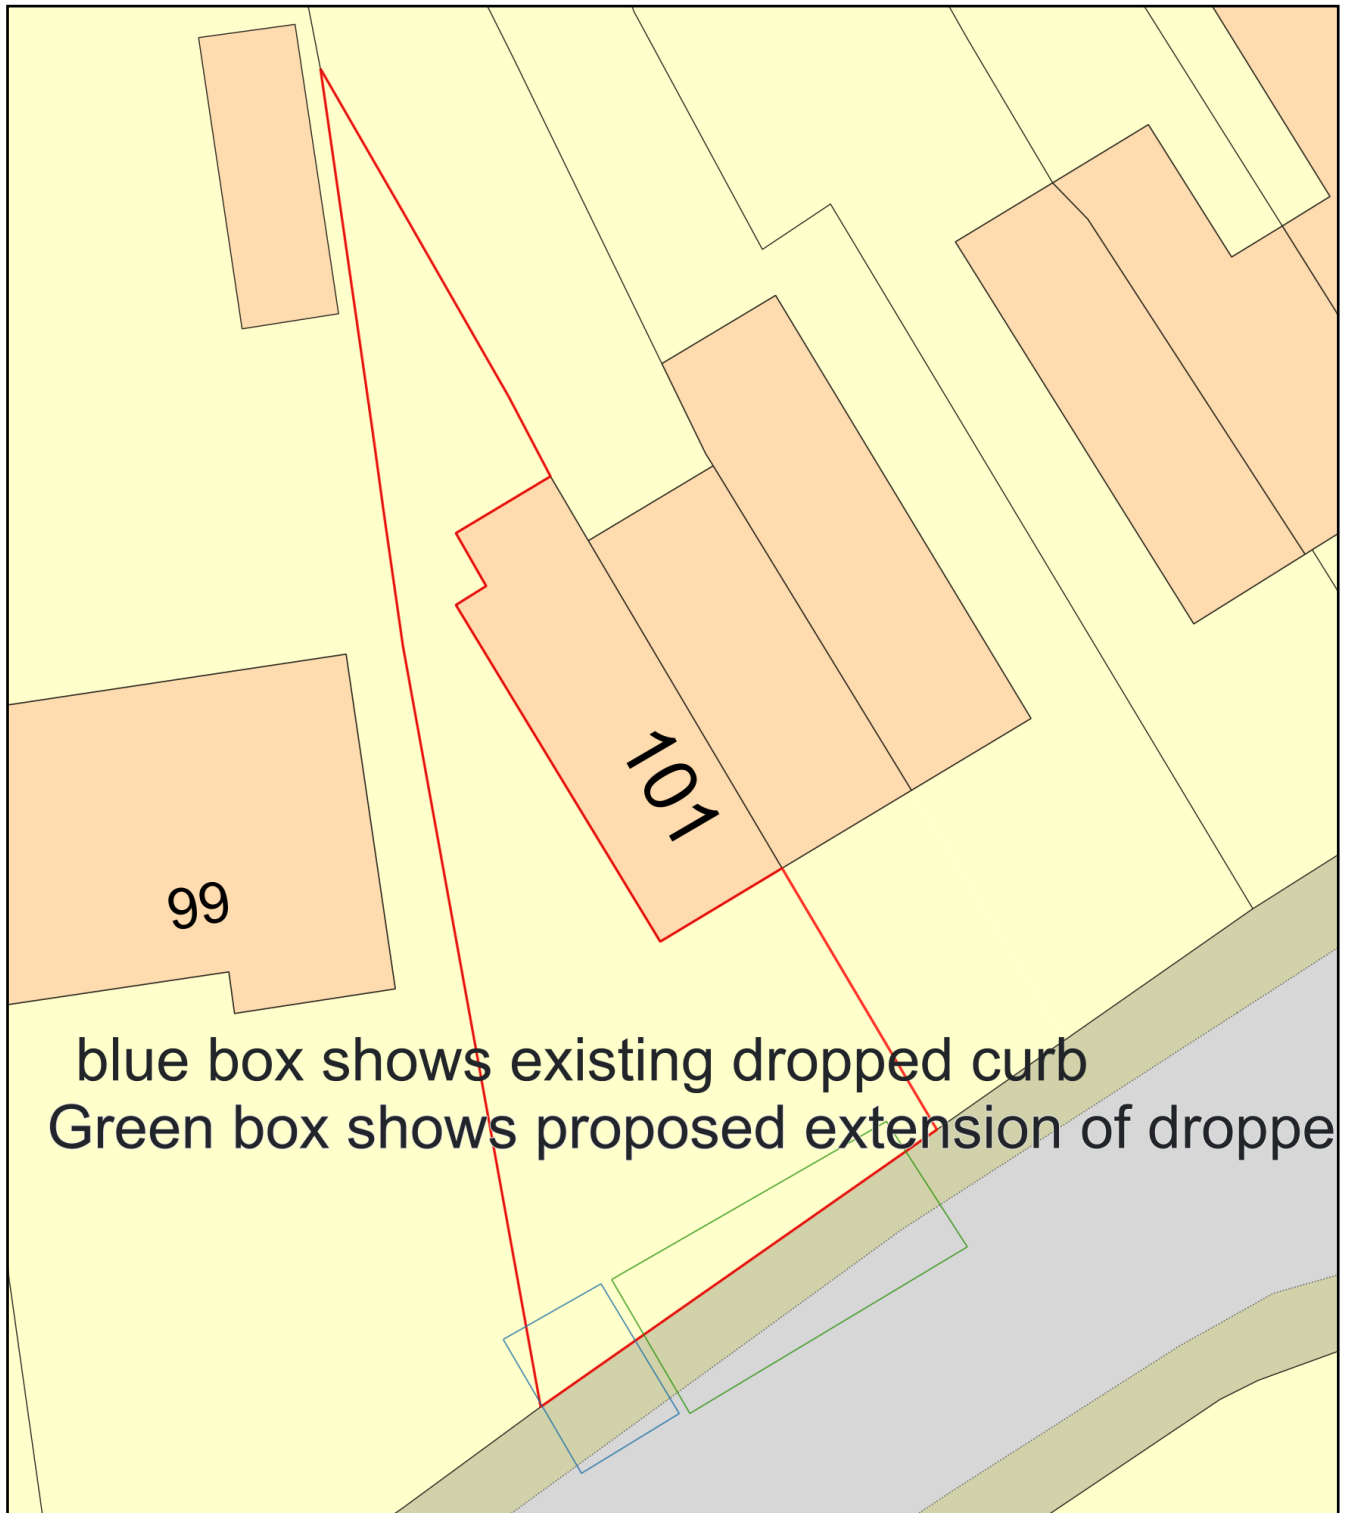

blue box shows existing dropped curb
Green box shows proposed extension of droppe



0 10
Metres



Plan Produced for: Eastleigh Borough council

Date Produced: 09 Dec 2025

Plan Reference Number: TQRQM25343170649976

Scale: 1:200 @ A4