


Location Plan

Site Address: Wilkins Kennedy Llp, West Wing, Ground Floor, Lulworth Close, Chandler's Ford, SO53 3TL

Date Produced: 09-Feb-2026

Scale: 1:1250 @A4

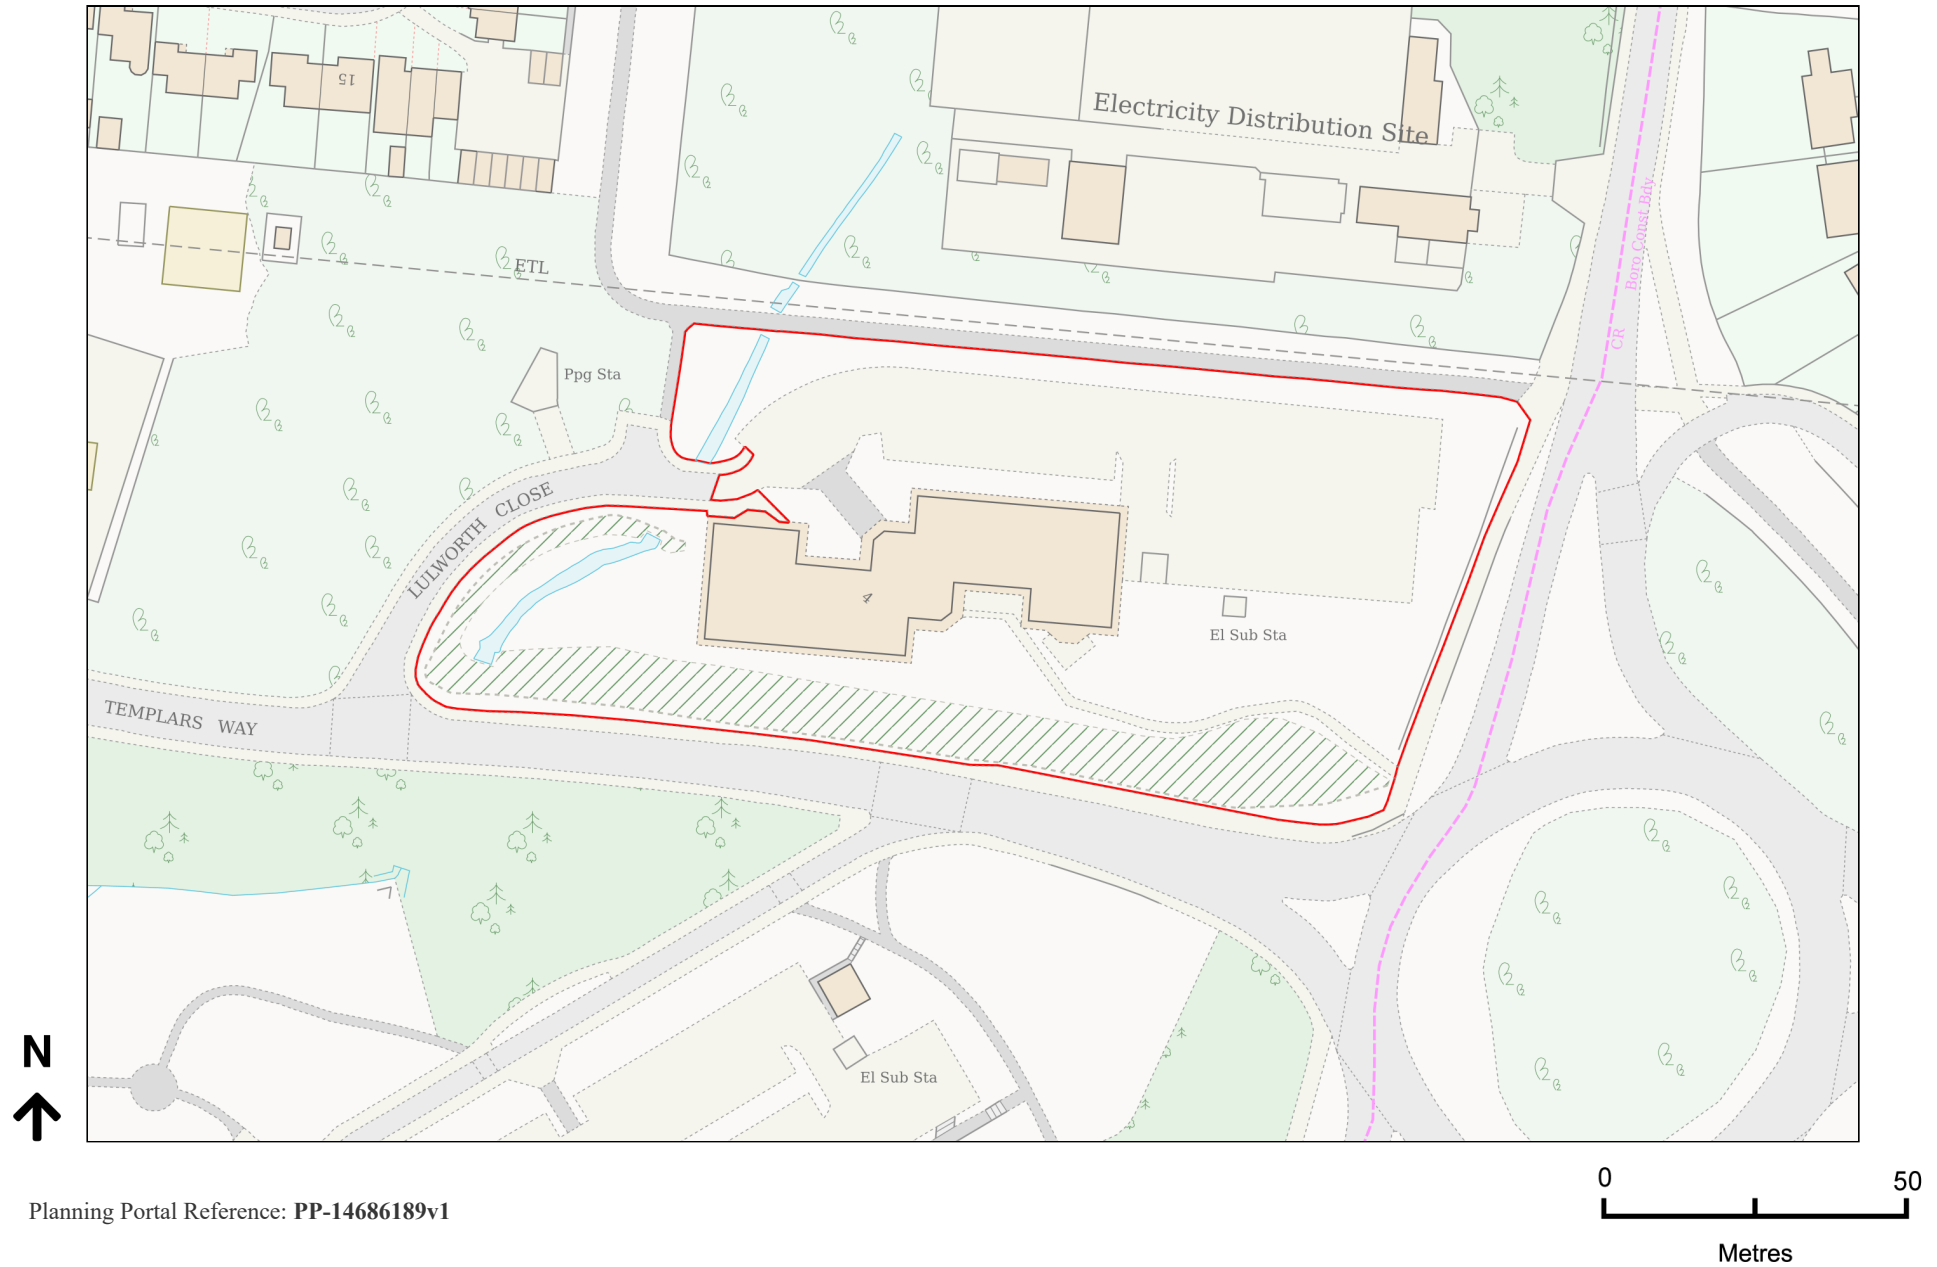

Planning Portal Reference: PP-14686189v1