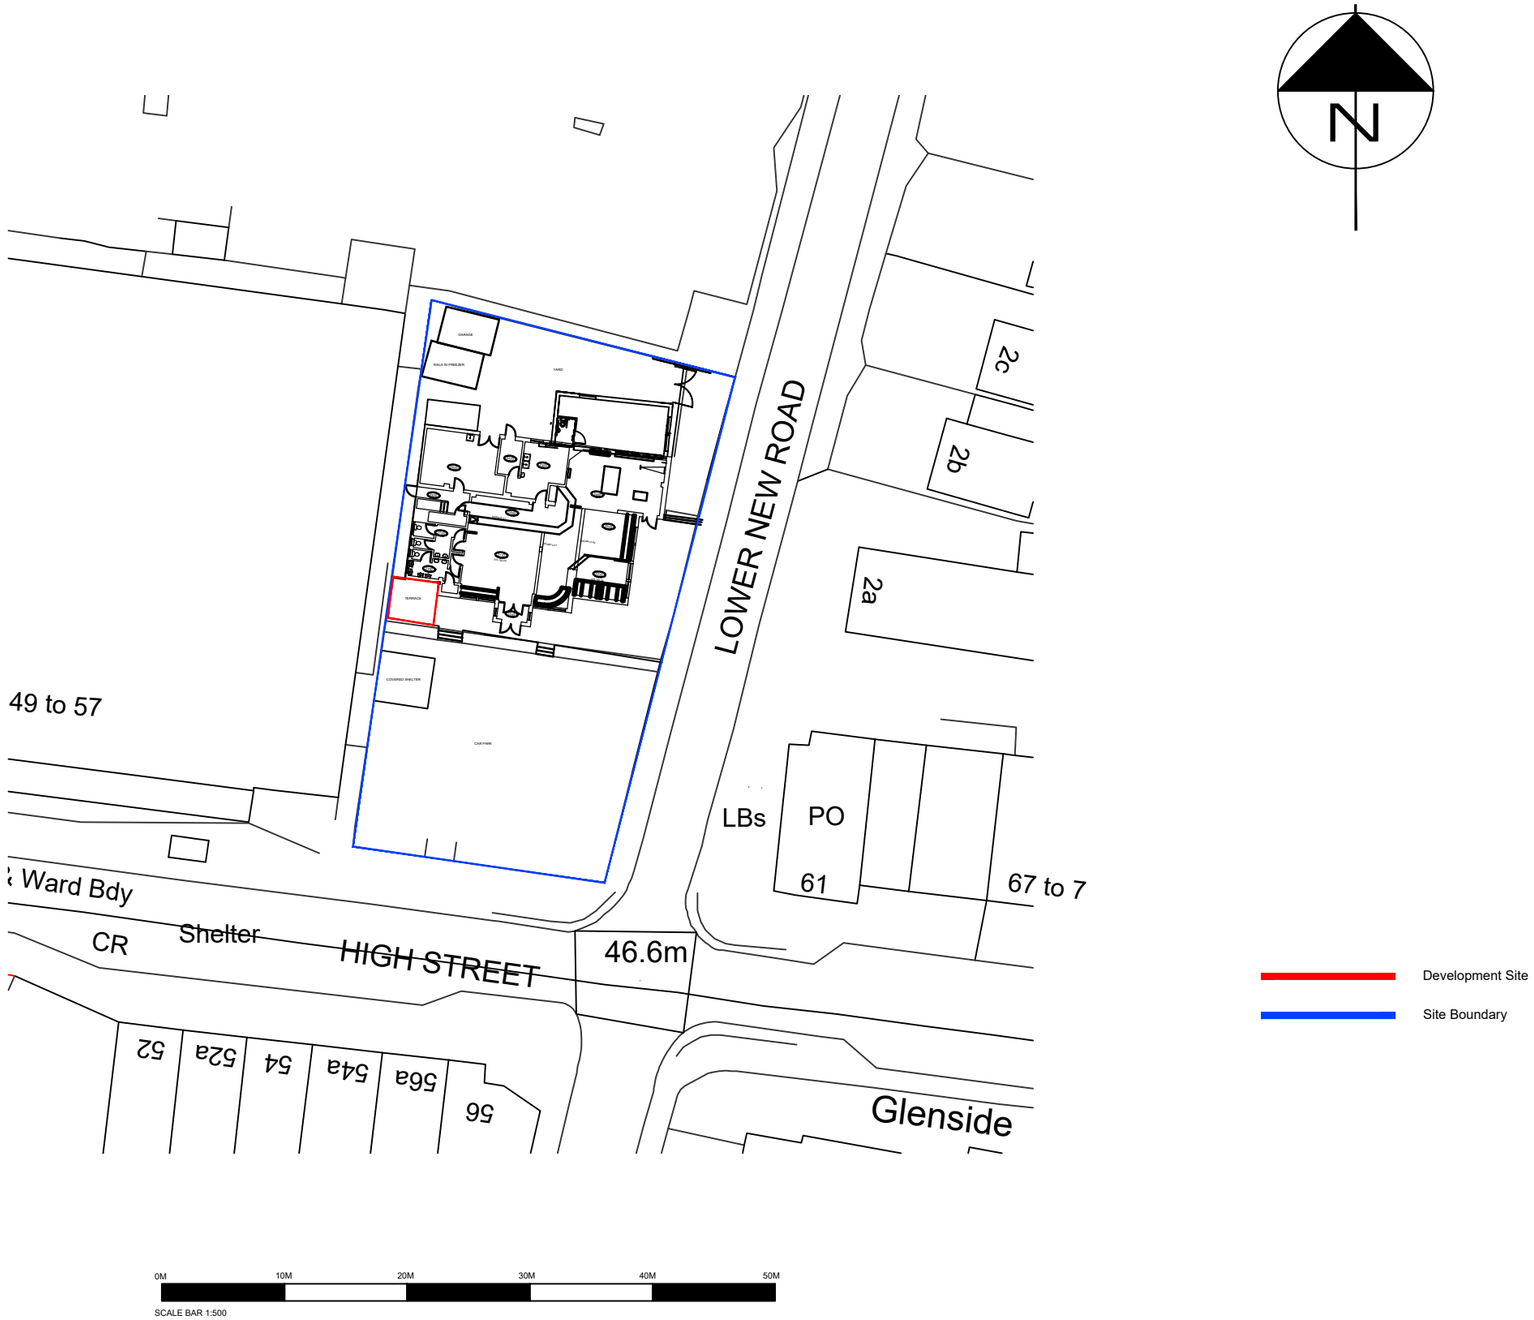

(d.m.p.)

designmanagement**partnership**
No2. Centre Court, Pontypridd. CF37 5YR
+44(0)29 2064 4829
mail@designmanagementpartnership.com

Rev	Date	Revision note	Initls
-	-	-	-

Figured dimensions to be used in preference to scaled sizes
All dimensions to be checked by the contractor before commencing work and any discrepancies reported to the Architect
Drawings to be read in conjunction with Structural Engineers and other consultants drawings.

This drawing is the property of**design**management**partnership**.

Copyright is reserved by them and the drawing is issued on the condition that it is not copied, reproduced, retained or disclosed to any unauthorised person either wholly or in part without the consent of**design**management**partnership**.

Scale @ A3	Drawn	Check	Date	Status	Job no	Rev
1:500	RD	-	20.01.26	Planning	**25.078**	-

Title	Client	Drawing number
Existing Block plan **-**	**West End Brewery Inn** **Southampton** **for** **Grenne King**	**002**