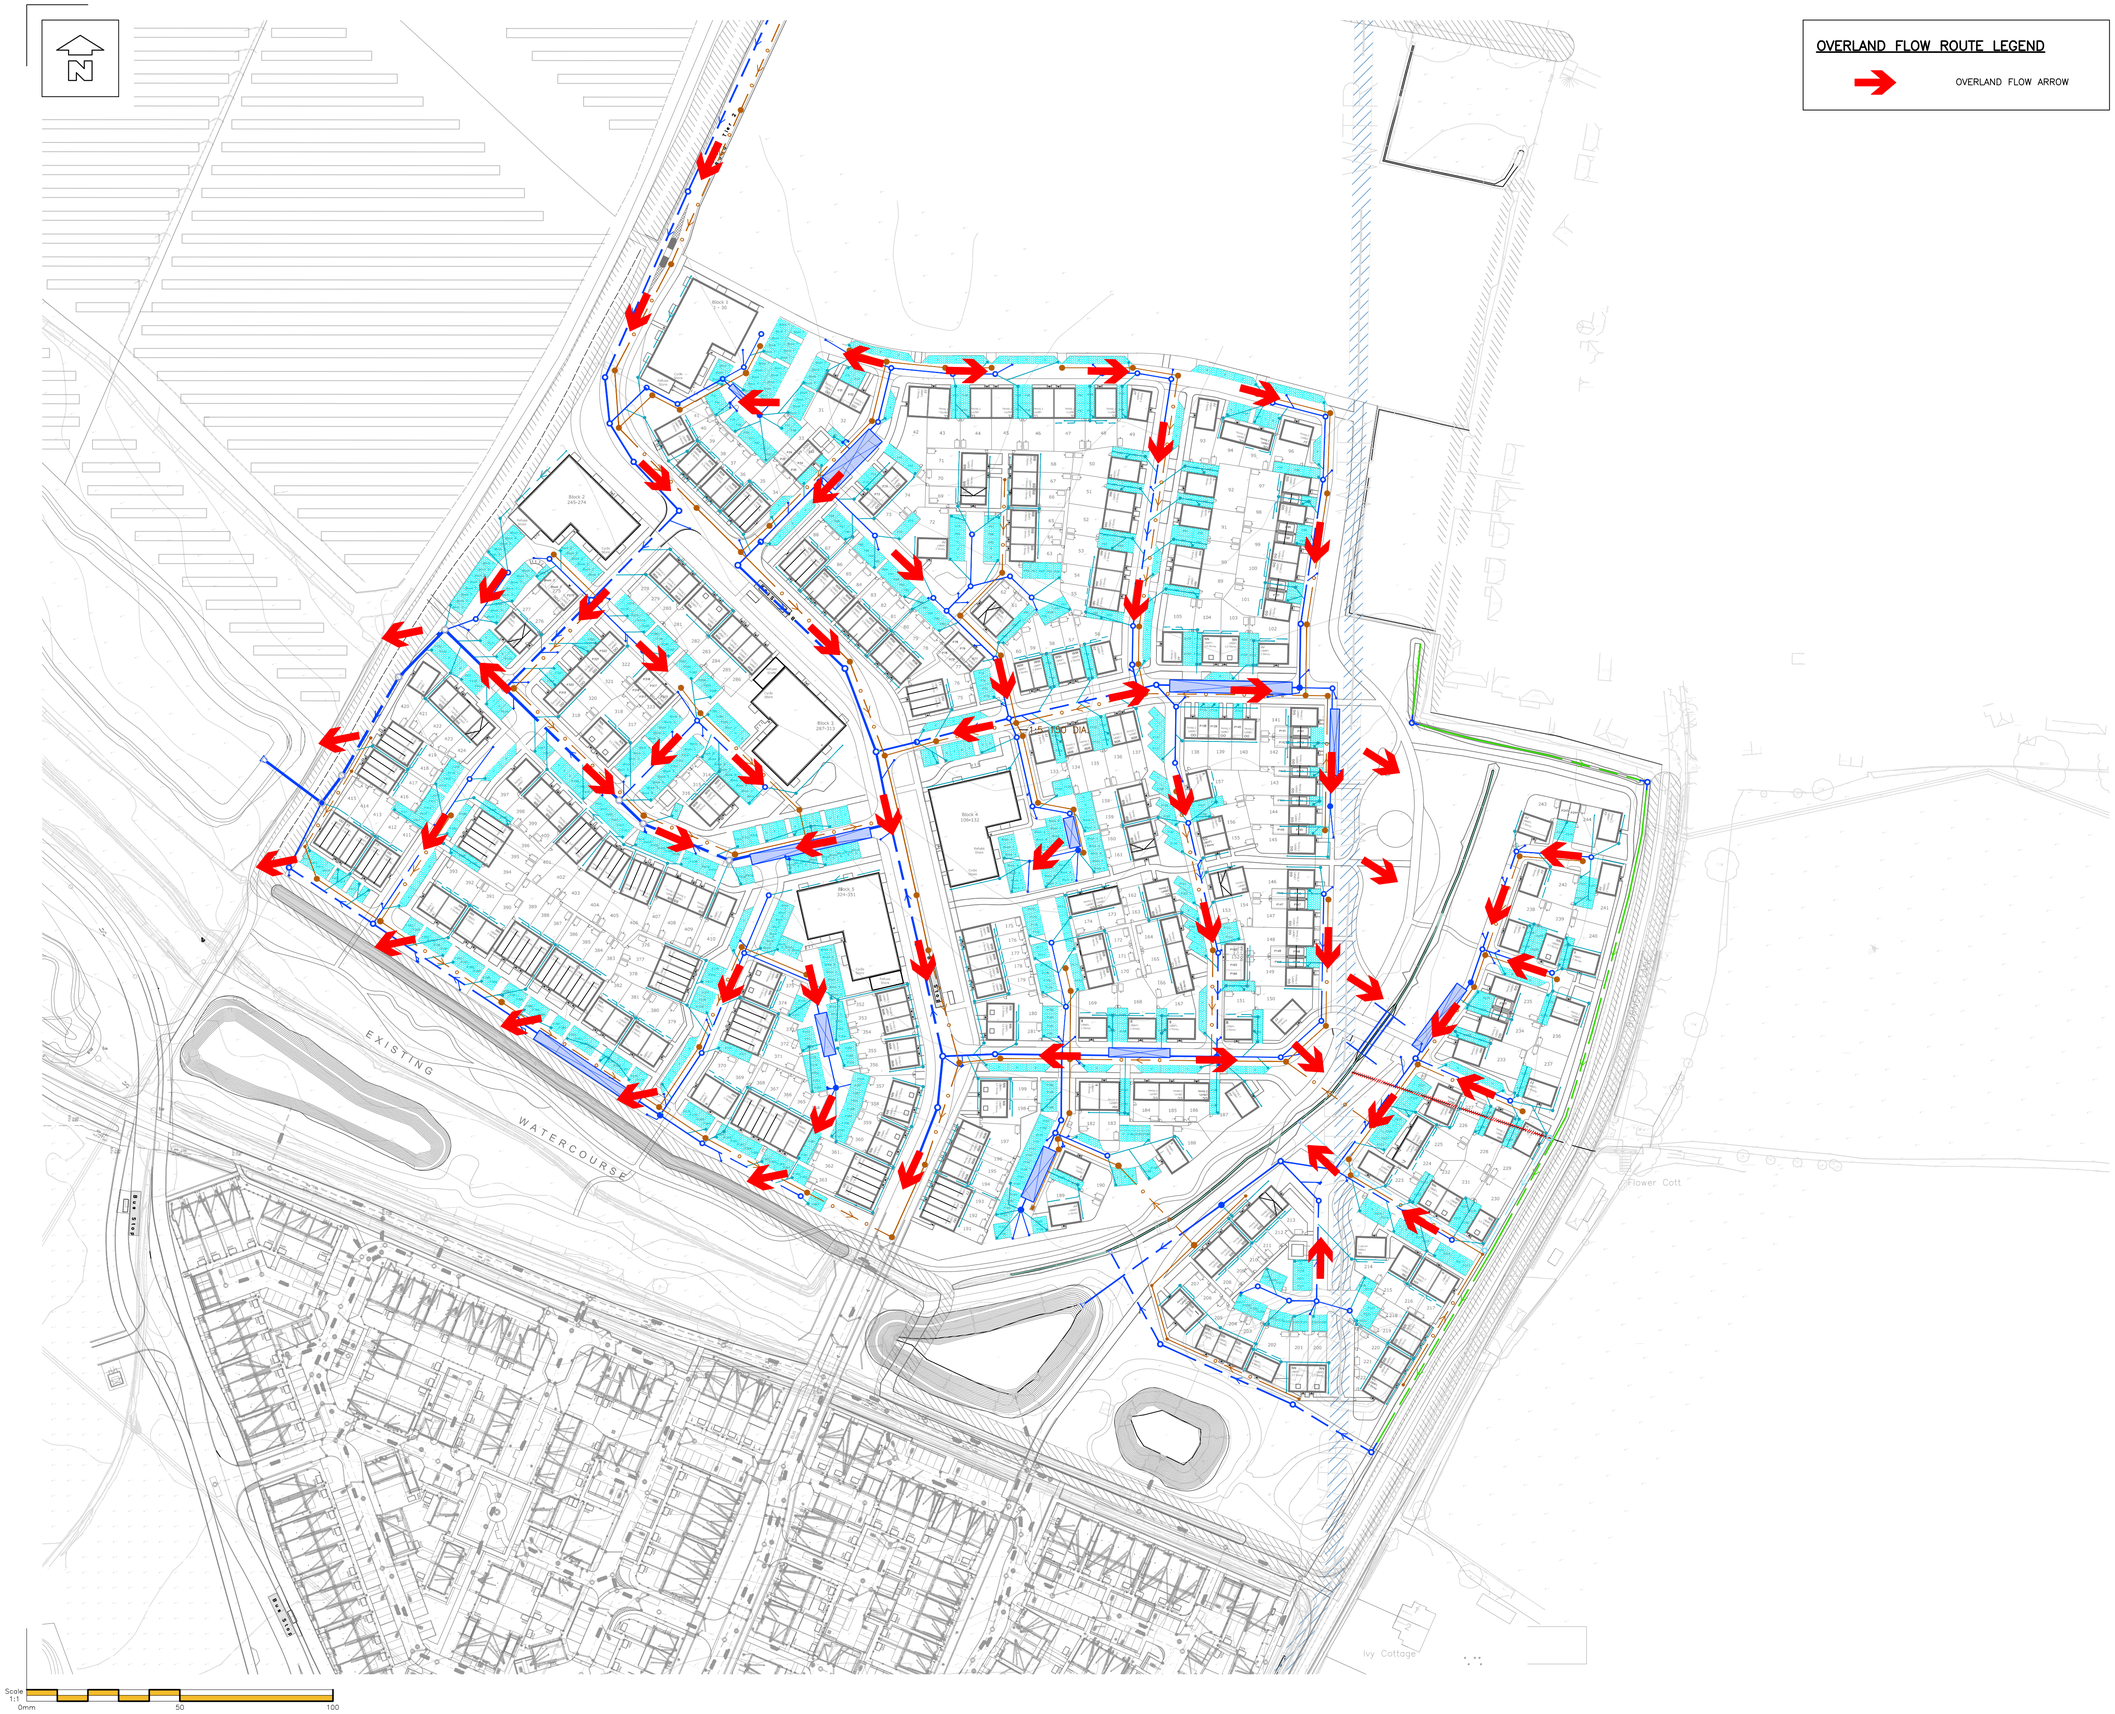

OVERLAND FLOW ROUTE LEGEND

OVERLAND FLOW ARROW

NOTES

© This drawing is the copyright of ARCH Associates Limited. It may not be copied, altered or reproduced without their written authority. This drawing must not be scaled. IF IN DOUBT ASK.

GENERAL NOTES

1. THIS DRAWING IS TO BE READ IN CONJUNCTION WITH ALL RELEVANT ARCHITECTS, ENGINEERS AND SPECIALISTS DRAWINGS AND DETAILS.
2. ALL FIGURED DIMENSIONS TO BE TAKEN IN PREFERENCE TO SCALED DIMENSIONS.
3. ANY DISCREPANCIES BETWEEN THIS DRAWING AND OTHER INFORMATION IS TO BE BROUGHT TO THE ATTENTION OF THE ENGINEER PRIOR TO THE COMMENCEMENT OF THE WORKS ON SITE.
4. THE MAIN CONTRACTOR SHALL BE RESPONSIBLE FOR THE SETTING OUT AND ACCURACY OF ALL DIMENSIONS.
5. THE CONTRACTOR IS TO ENSURE THE STABILITY AND STRUCTURAL INTEGRITY OF THE EXISTING PROPERTY AT ALL TIMES DURING WORKS AND IS TO BE RESPONSIBLE FOR ALL PROPPING AND SHORING AS REQUIRED.
6. MAIN CONTRACTOR TO PROVIDE AND FIX SUITABLE BRACING AND PROPPING FOR ALL ELEMENTS IN THE TEMPORARY CONDITION DURING CONSTRUCTION STAGE, SUCH AS TO ENSURE STRUCTURE STABILITY AT ALL TIMES.
7. IT IS THE CONTRACTORS SOLE RESPONSIBILITY FOR ASCERTAINING SAFE DISPOSAL OF ANY OFF-SITE EXCAVATED SPOIL. NO CLAIM RESULTING FROM ABNORMAL TIP REQUIREMENTS WILL BE ENTERTAINED.
8. LEVELS SHOWN ARE IN mAOD.

DRAINAGE NOTES

1. REFER TO DRAWING AAL390-AAL-ED-XX-LS-C-5199 FOR COMPREHENSIVE DRAINAGE NOTES.

EXTERNAL REFERENCES

1. SITE LAYOUT: UAOHH-BSL-ZZ-XX-DR-A-2001-P1 (04/11/2025)
2. TOPO SURVEY: ENC/130524/7LL1B (05/2024)

COLOURED DRAWING
REQUEST A COLOURED COPY IF THIS STAMP IS NOT RED

Rev.	Date	Description	By
P03	12.02.2026	UPDATED TO SUIT LLFA COMMENTS	TA
P02	21.11.2025	RESERVED MATTERS SUBMISSION	TA
P01	17.11.2025	PRELIMINARY ISSUE FOR COMMENT	TA

ARCH ASSOCIATES
01489 890004
admin@archassociates.co.uk
www.archassociates.co.uk

Client
EASTLEIGH BOROUGH COUNCIL

Architect
BOYLE & SUMMERS

Project title
ONE HORTON HEATH,
UPPER ACRE,
EASTLEIGH.

Drawing title
DRAINAGE,
OVERLAND FLOW ROUTE PLAN.

Scale	Paper size	Date	Drawn by	Checked by	Status
1:1000	A1	NOV 2025	TA	CH	S3

Name

Project code	Originator	Functional breakdown	Spatial breakdown	Form	Discipline	Number	Revision
AAL390	AAL	ED	XX	DP	C	5110	P03