


NOTE : This drawing is subject to copyright, no portion is to be used without prior consent. This scheme is subject to Town Planning, Building Regulations and all other necessary consents, Dimensions, Areas and levels where given are subject to a site survey and are to be checked on site prior to construction.

This project falls under the Construction Design and Management Regulations 2015, whether domestic or commercial. As the client you have specific duties under these regulations. These duties are a legal requirement. For information on your responsibilities please go to www.HSE.gov.uk then CDM Regulations 2015.

5m @ scale 1:100

Cement Board Cladding
Timber Fencing

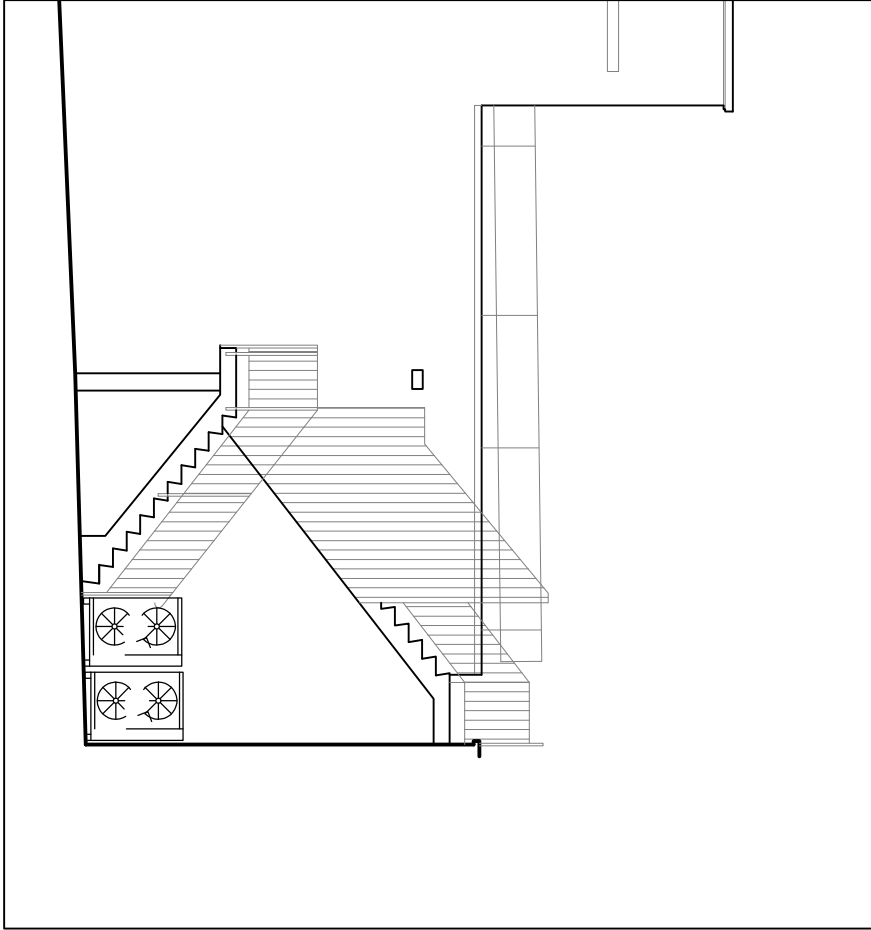

ELEVATION OF THE CONDENSERS

Rev	Date	Amendments
-----	------	------------

bwp | bourne wood partnership

SALES REP: KATE L. DOWNES, 59 ALANAS, WIMBORNE, DT2 1BU.
TEL: 01727 581 587 EMAIL: kate@bournewp.co.uk
www.bournewp.co.uk

Client / Project:
Majestic Wines
111 Winchester Road,
Chandlers Ford, Eastleigh,
SO53 2GH

Drawing Title:
**Block Plan of Fencing and
Cladding + Condensers
Elevations**

Drawn By: _____ Date: **Feb 2026**

Scale: _____ Size: **A1**

Job / Drawing Number: **2243 - PD10** Revision: _____

Project Management And Cost Control Of Construction Projects