


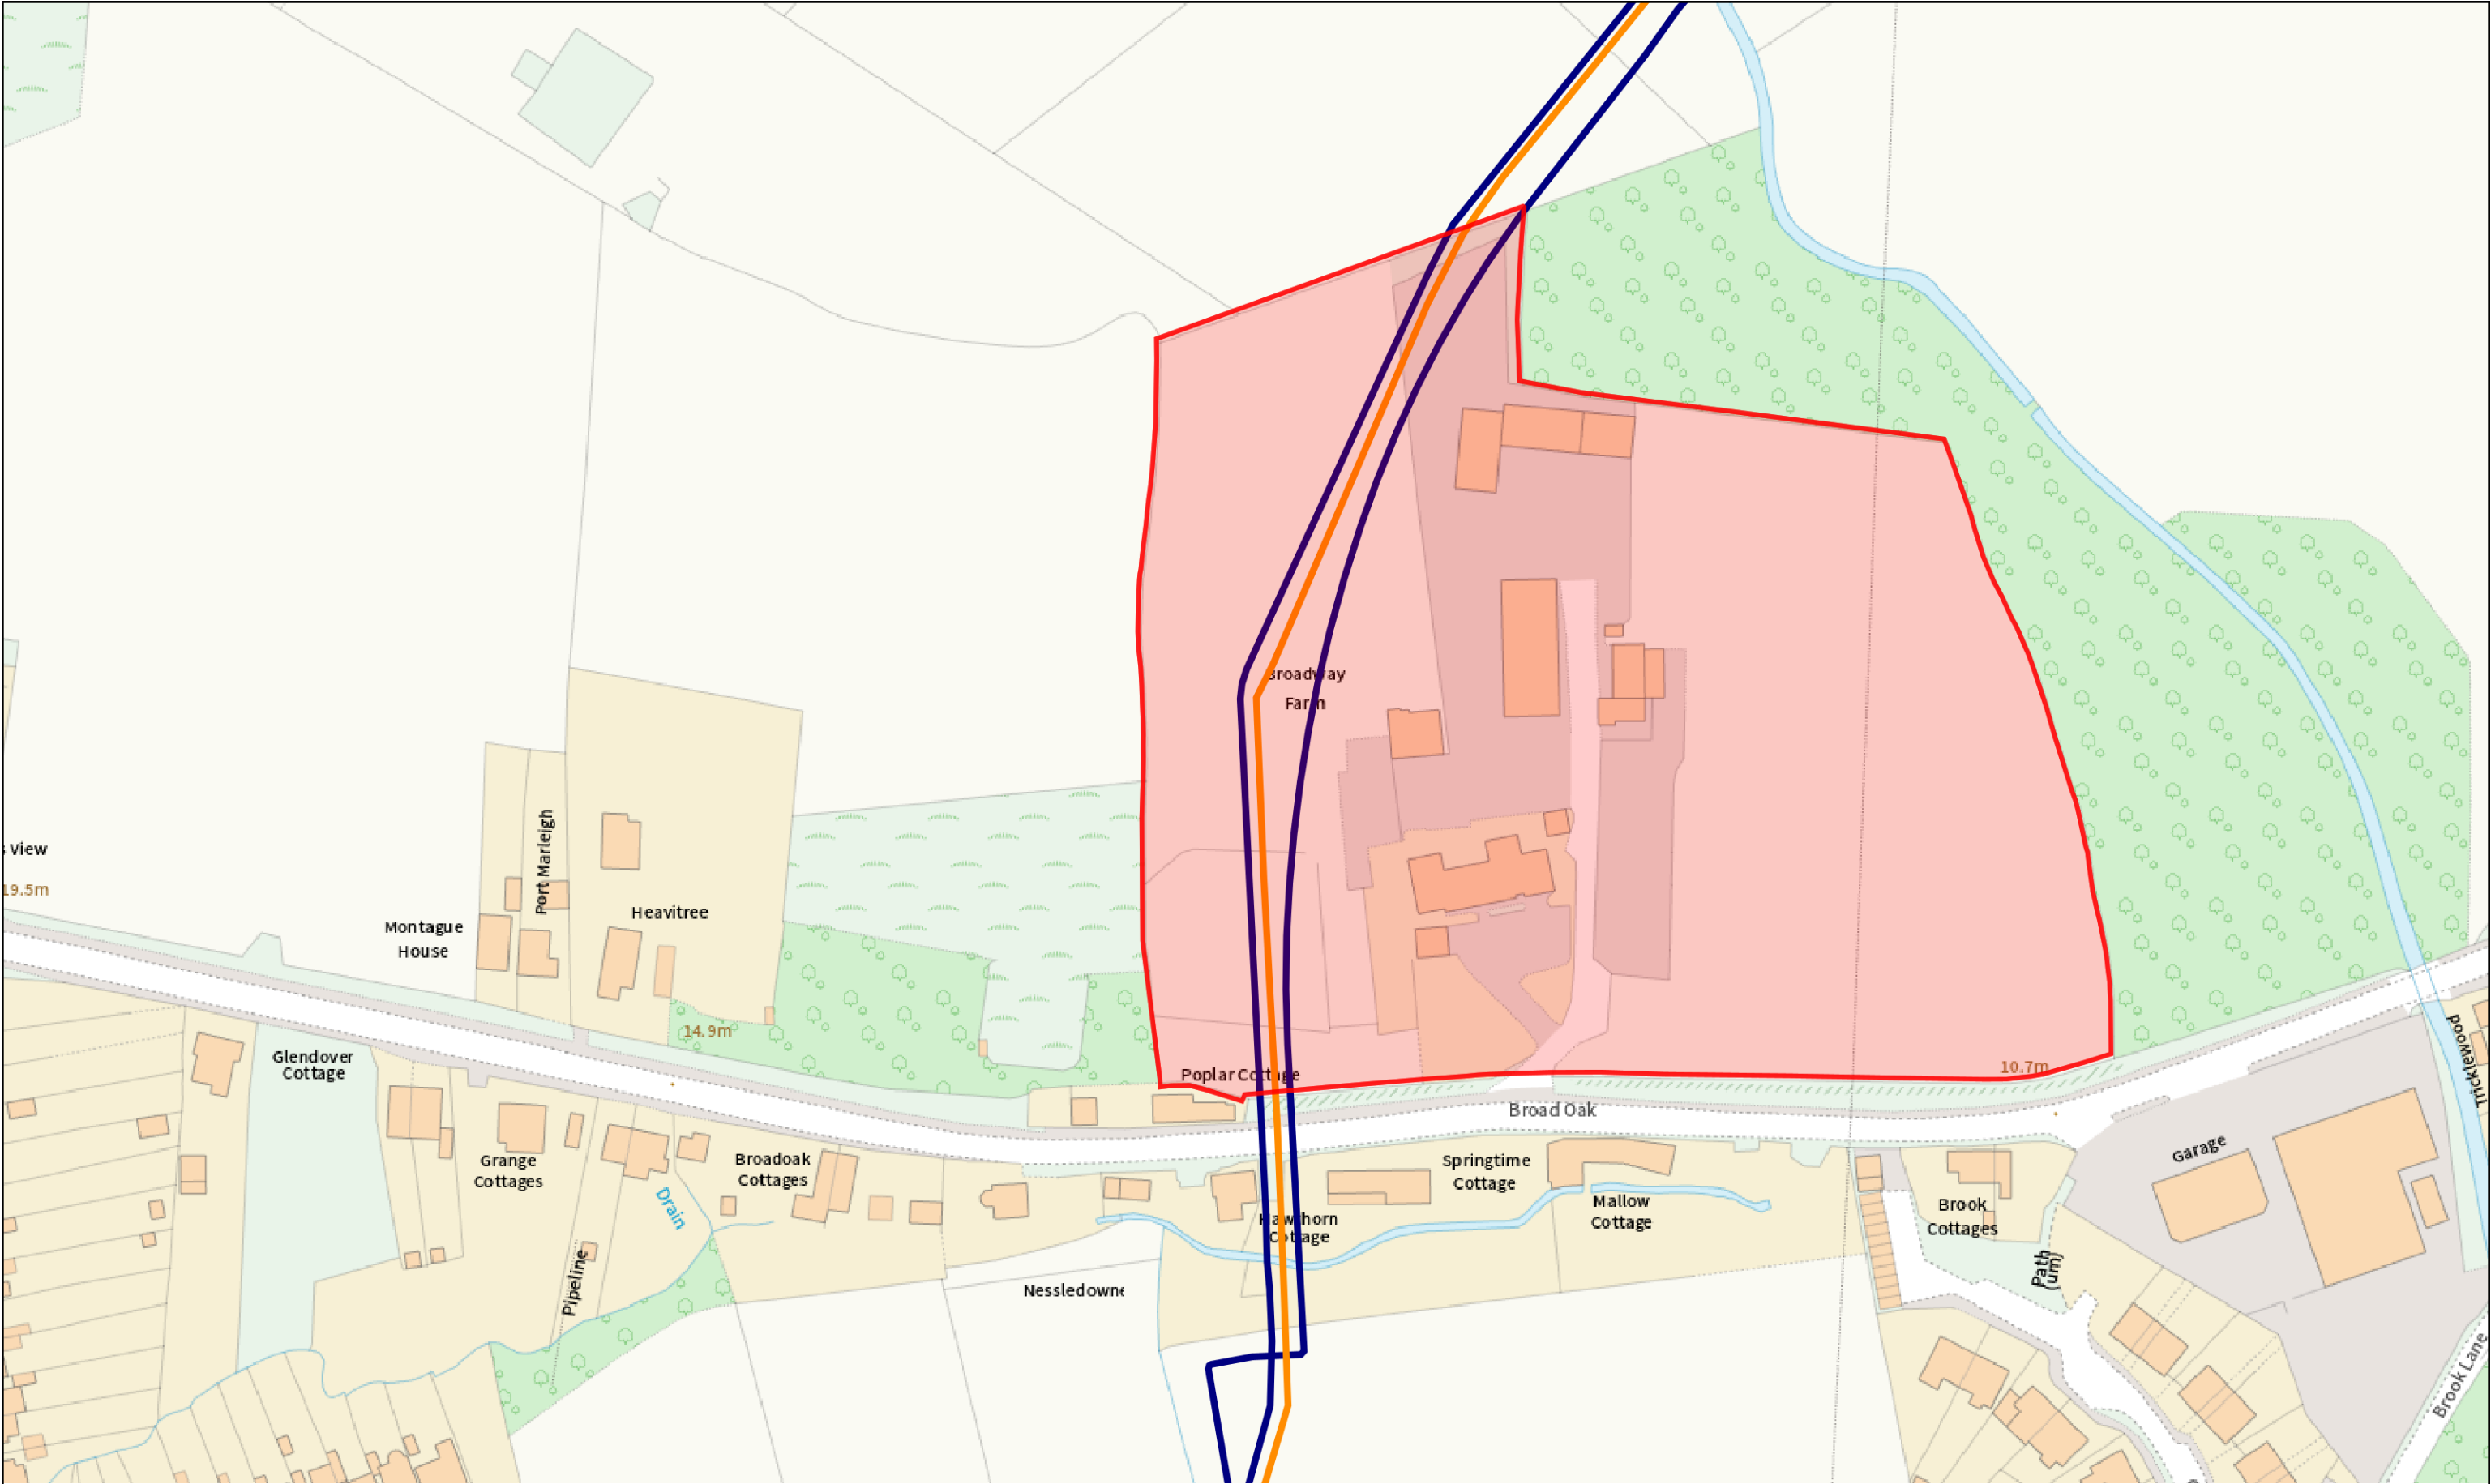

© Crown copyright and database rights 2025 Ordnance Survey Licence Number AL100005237

WARNING This drawing is not to be used for construction purposes. The location of the pipe must be verified and pegged by the pipeline operator before any excavation or construction begins.	Ordnance Survey Licensed Mapping FISHER GERMAN THIS DRAWING IS PROTECTED BY COPYRIGHT. IT MAY NOT BE REPRODUCED IN ANY FORM OR BY ANY MEANS FOR ANY PURPOSE WITHOUT WRITTEN PERMISSION OF FISHER GERMAN LLP CHARTERED SURVEYORS 	FAWLEY TO LONDON	Drawing Number			
			Issue		East	450359
For further details contact: FISHER GERMAN on 0800 136 812		Eastleigh BC: Planning App F/25/99762 - Broadway Farm SO30 2EU	Status	Checked	North	113261
			Date	11/02/2026	Not to scale	

