


No.	Date	Rev. by	Description
.			

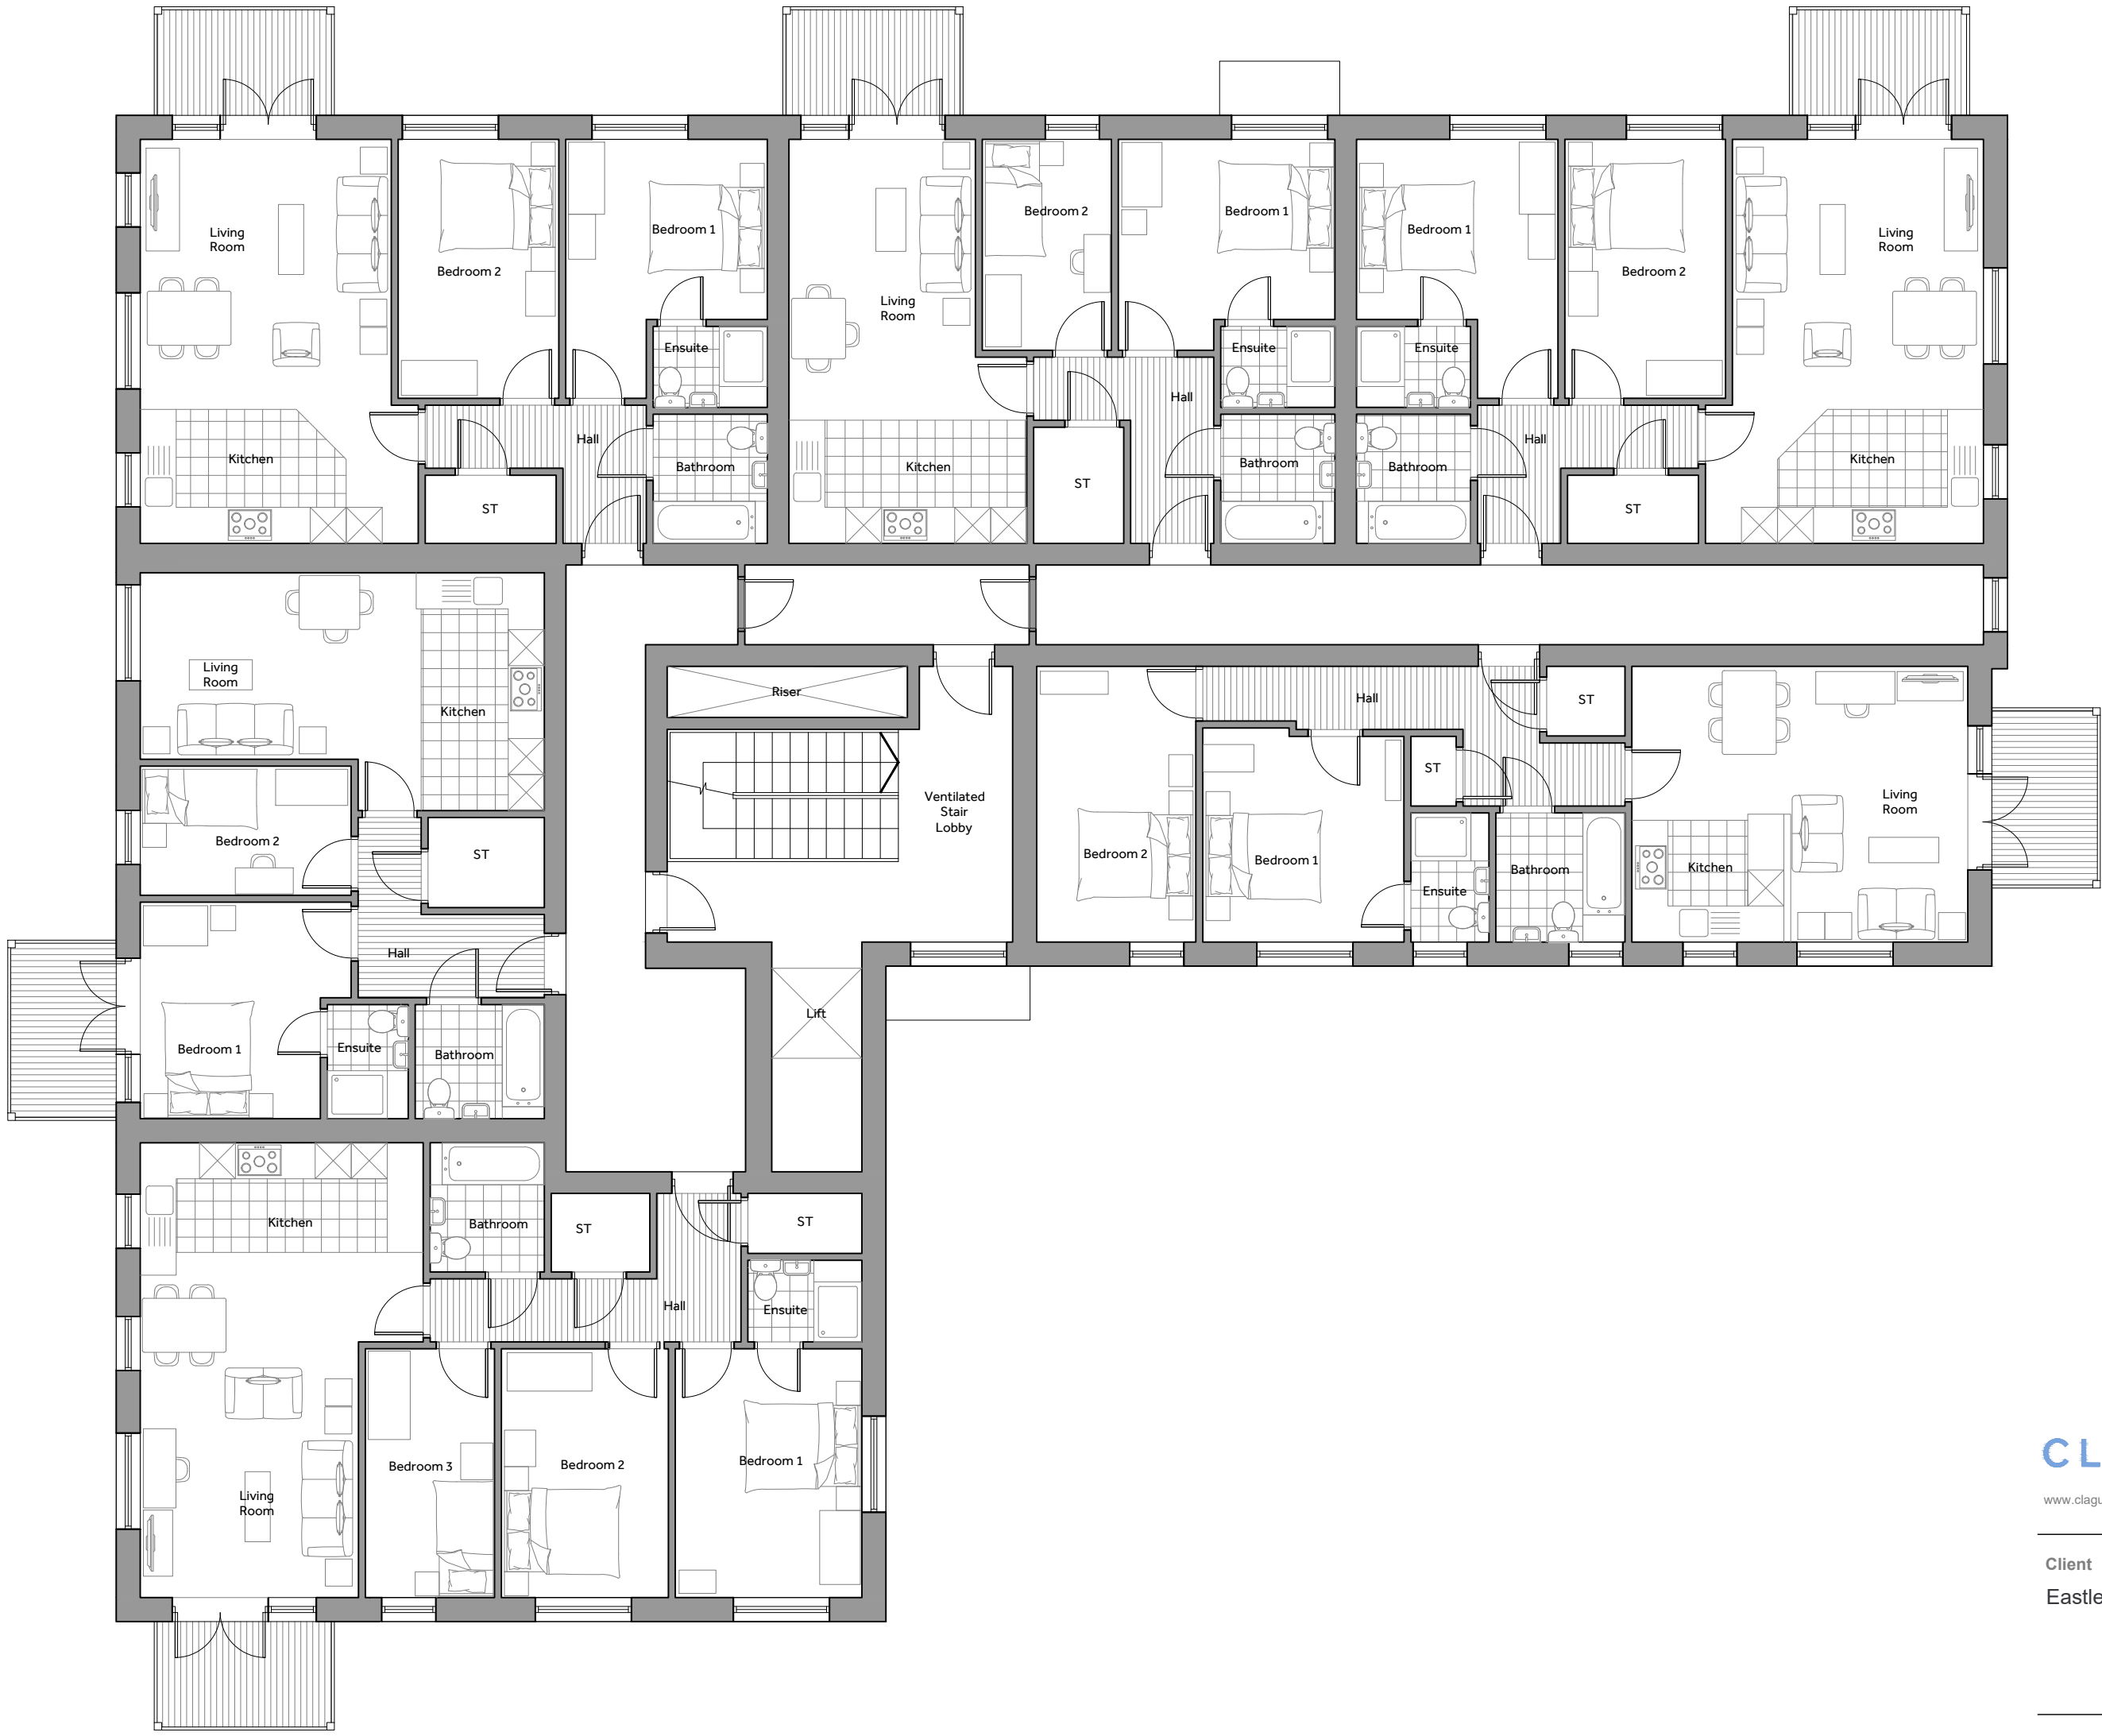

Second Floor Plan



Third Floor Plan

