


No.	Date	Rev. by	Description
.			

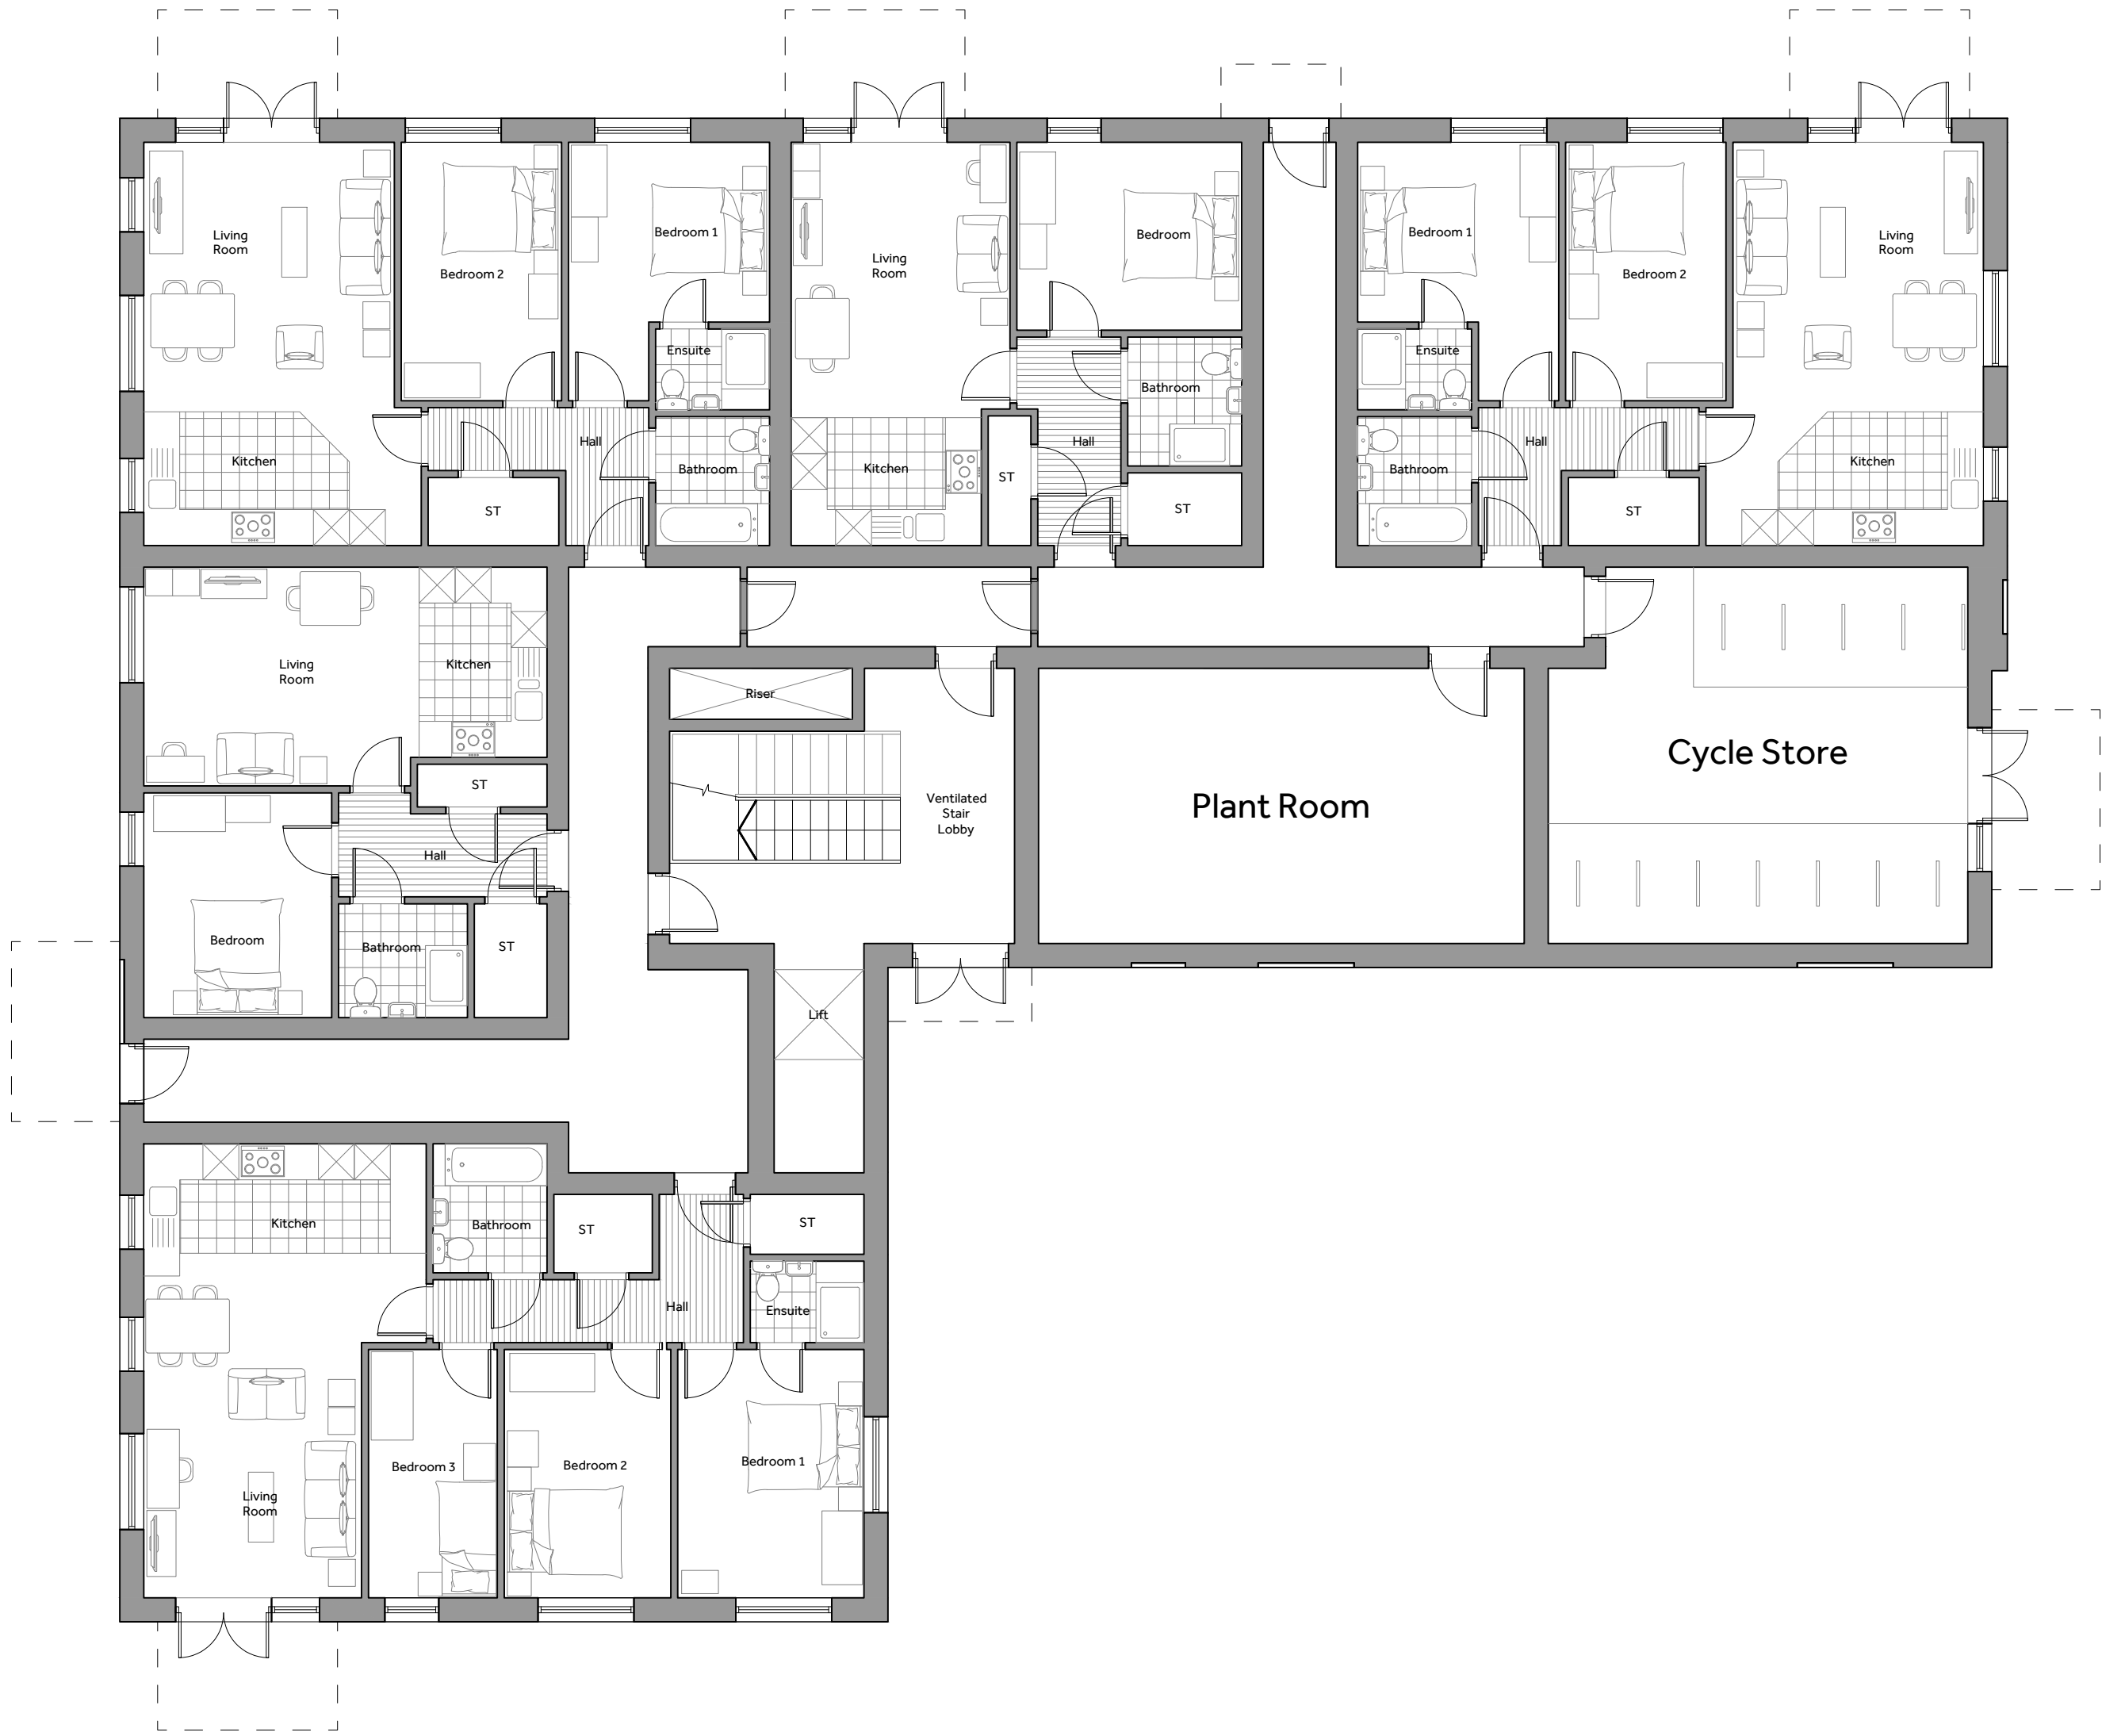

Ground Floor Plan



First Floor Plan

