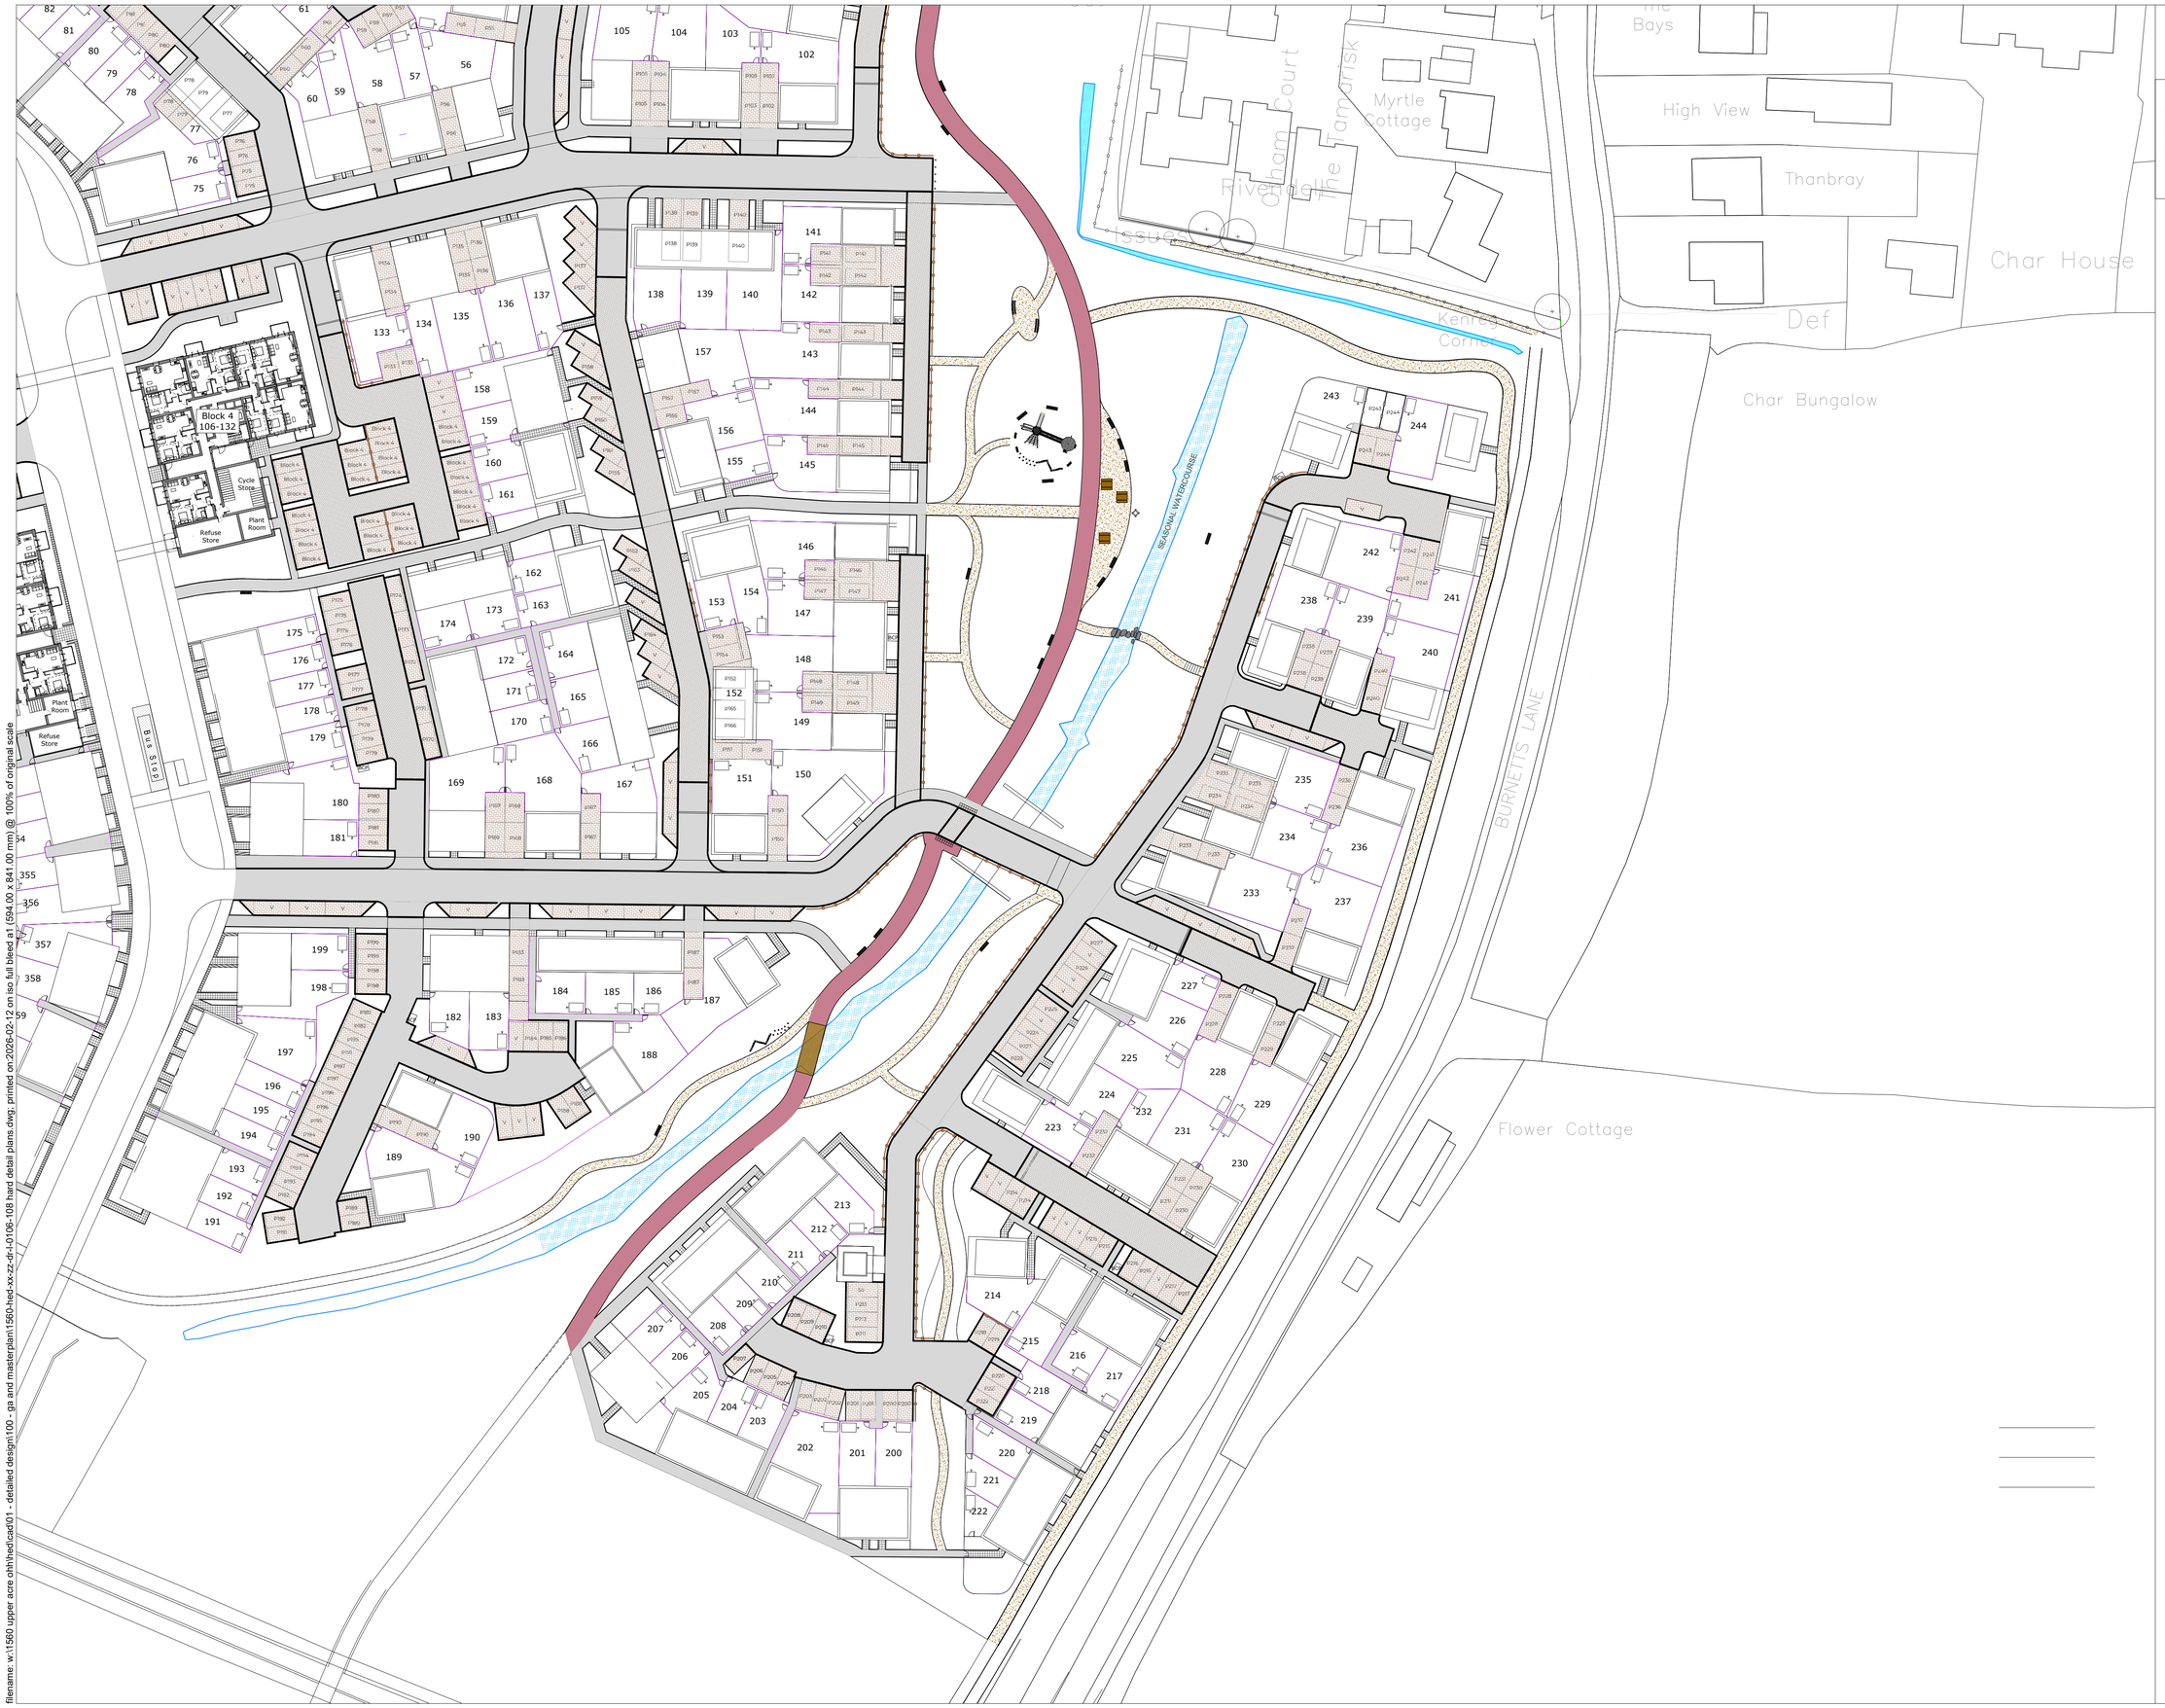

NOTES:
This drawing is the copyright of Hyland Edgar Driver. It must not be copied or reproduced without written consent. Only figured dimensions are to be taken from this drawing. All contractors must visit the site and be responsible for taking and checking all dimensions related to the works shown on this drawing.

SAFETY, HEALTH AND ENVIRONMENT INFORMATION

Unusual residual hazards / risks, based on experienced and competent contractors working to approved method statements.

UNUSUAL RISKS
Construction:
Operations:
Maintenance:
Dismantling/Demolition:

KEY

- PROPOSED RESIDENTIAL WALL (TO ARCHITECT'S DETAIL & SPECIFICATION)
- PROPOSED RESIDENTIAL BOUNDARY TREATMENT (TO ARCHITECT'S DETAIL & SPECIFICATION)
- PROPOSED 1.5M HEIGHT METAL ESTATE FENCING
- PROPOSED 550MM HEIGHT TIMBER KNEERAIL
- PROPOSED TIMBER BOLLARDS
- PROPOSED TARMAC SURFACE
- PROPOSED RED TARMAC SURFACE (TO CYCLIST & PEDESTRIAN FOOTPATH THROUGH PARK)
- PROPOSED PERMEABLE KEYBLOK PAVING (PARKING BAYS) - 200 x 100 x 80MM
- PROPOSED KEYBLOK LINEAR PAVING - 200 x 50 x 80MM
- PROPOSED SLAB PAVING (RESIDENTIAL ENTRANCES) - 400 x 400 x 50MM
- PROPOSED HAZARD WARNING TACTILE PAVING) - 400 x 400 x 50MM
- PROPOSED BOUND GRAVEL FOOTPATH
- PROPOSED CYCLIST & PEDESTRIAN BRIDGE
- PROPOSED NATURAL STONE STEPPING STONES
- PROPOSED NATURAL STONE STEPS
- PROPOSED ARTWORK
- PROPOSED PICNIC TABLE & BENCH
- PROPOSED PLAY EQUIPMENT (SHOWN INDICATIVELY)

north

1:500
0 5m 10m 25m

REVISIONS

00 Draft Issue	TE	07.11.2025
01 Issued for Planning	TE	24.11.2025
02 Issued for Planning	TE	25.11.2025
03 Issued for Planning	TE	03.12.2025
04 Issued for Planning	TE	12.02.2026

H | E | D
Hyland Edgar Driver
Landscape Architects & Urban Designers
One Wessex Way Colden Common Winchester SO21 1WG t. 01962 711 600

CLIENT
Eastleigh Borough Council

DATE	DRAWN BY	CHECKED BY
29/09/2025	CH	AW

DRAWING STATUS	SCALE @ A1
Planning	1:500

PROJECT
Upper Acre, One Horton Heath

DRAWING TITLE
Landscape Detail Area Plan 3 of 3

DRAWING NUMBER	REVISION
1560-HED-XX-ZZ-DR-L-0108	04

filename: w:\1560 upper acre oh\hed\cad\01 - detailed design\100 - ga and masterplan\1560-hed-xx-zz-dr-l-0106-108 hard detail plans.dwg; printed on:2026-02-12 on iso full bleed a1 (594.00 x 841.00 mm) @ 100% of original scale