


Disclaimer

This drawing is generated from a federated Revit model, and as such the structural and M&E elements shown were not modelled by Boyle & Summers.

Boyle & Summers do not take any responsibility for the design of the other consultant information referenced into this drawing and all such information should be sourced / interrogated from drawings / models provided by the companies responsible for their creation.

Note A: These drawings are subject to review by the Fire Engineering Consultant. Input is required to confirm the fire strategy, escape provisions, and overall compliance with current fire safety regulations.

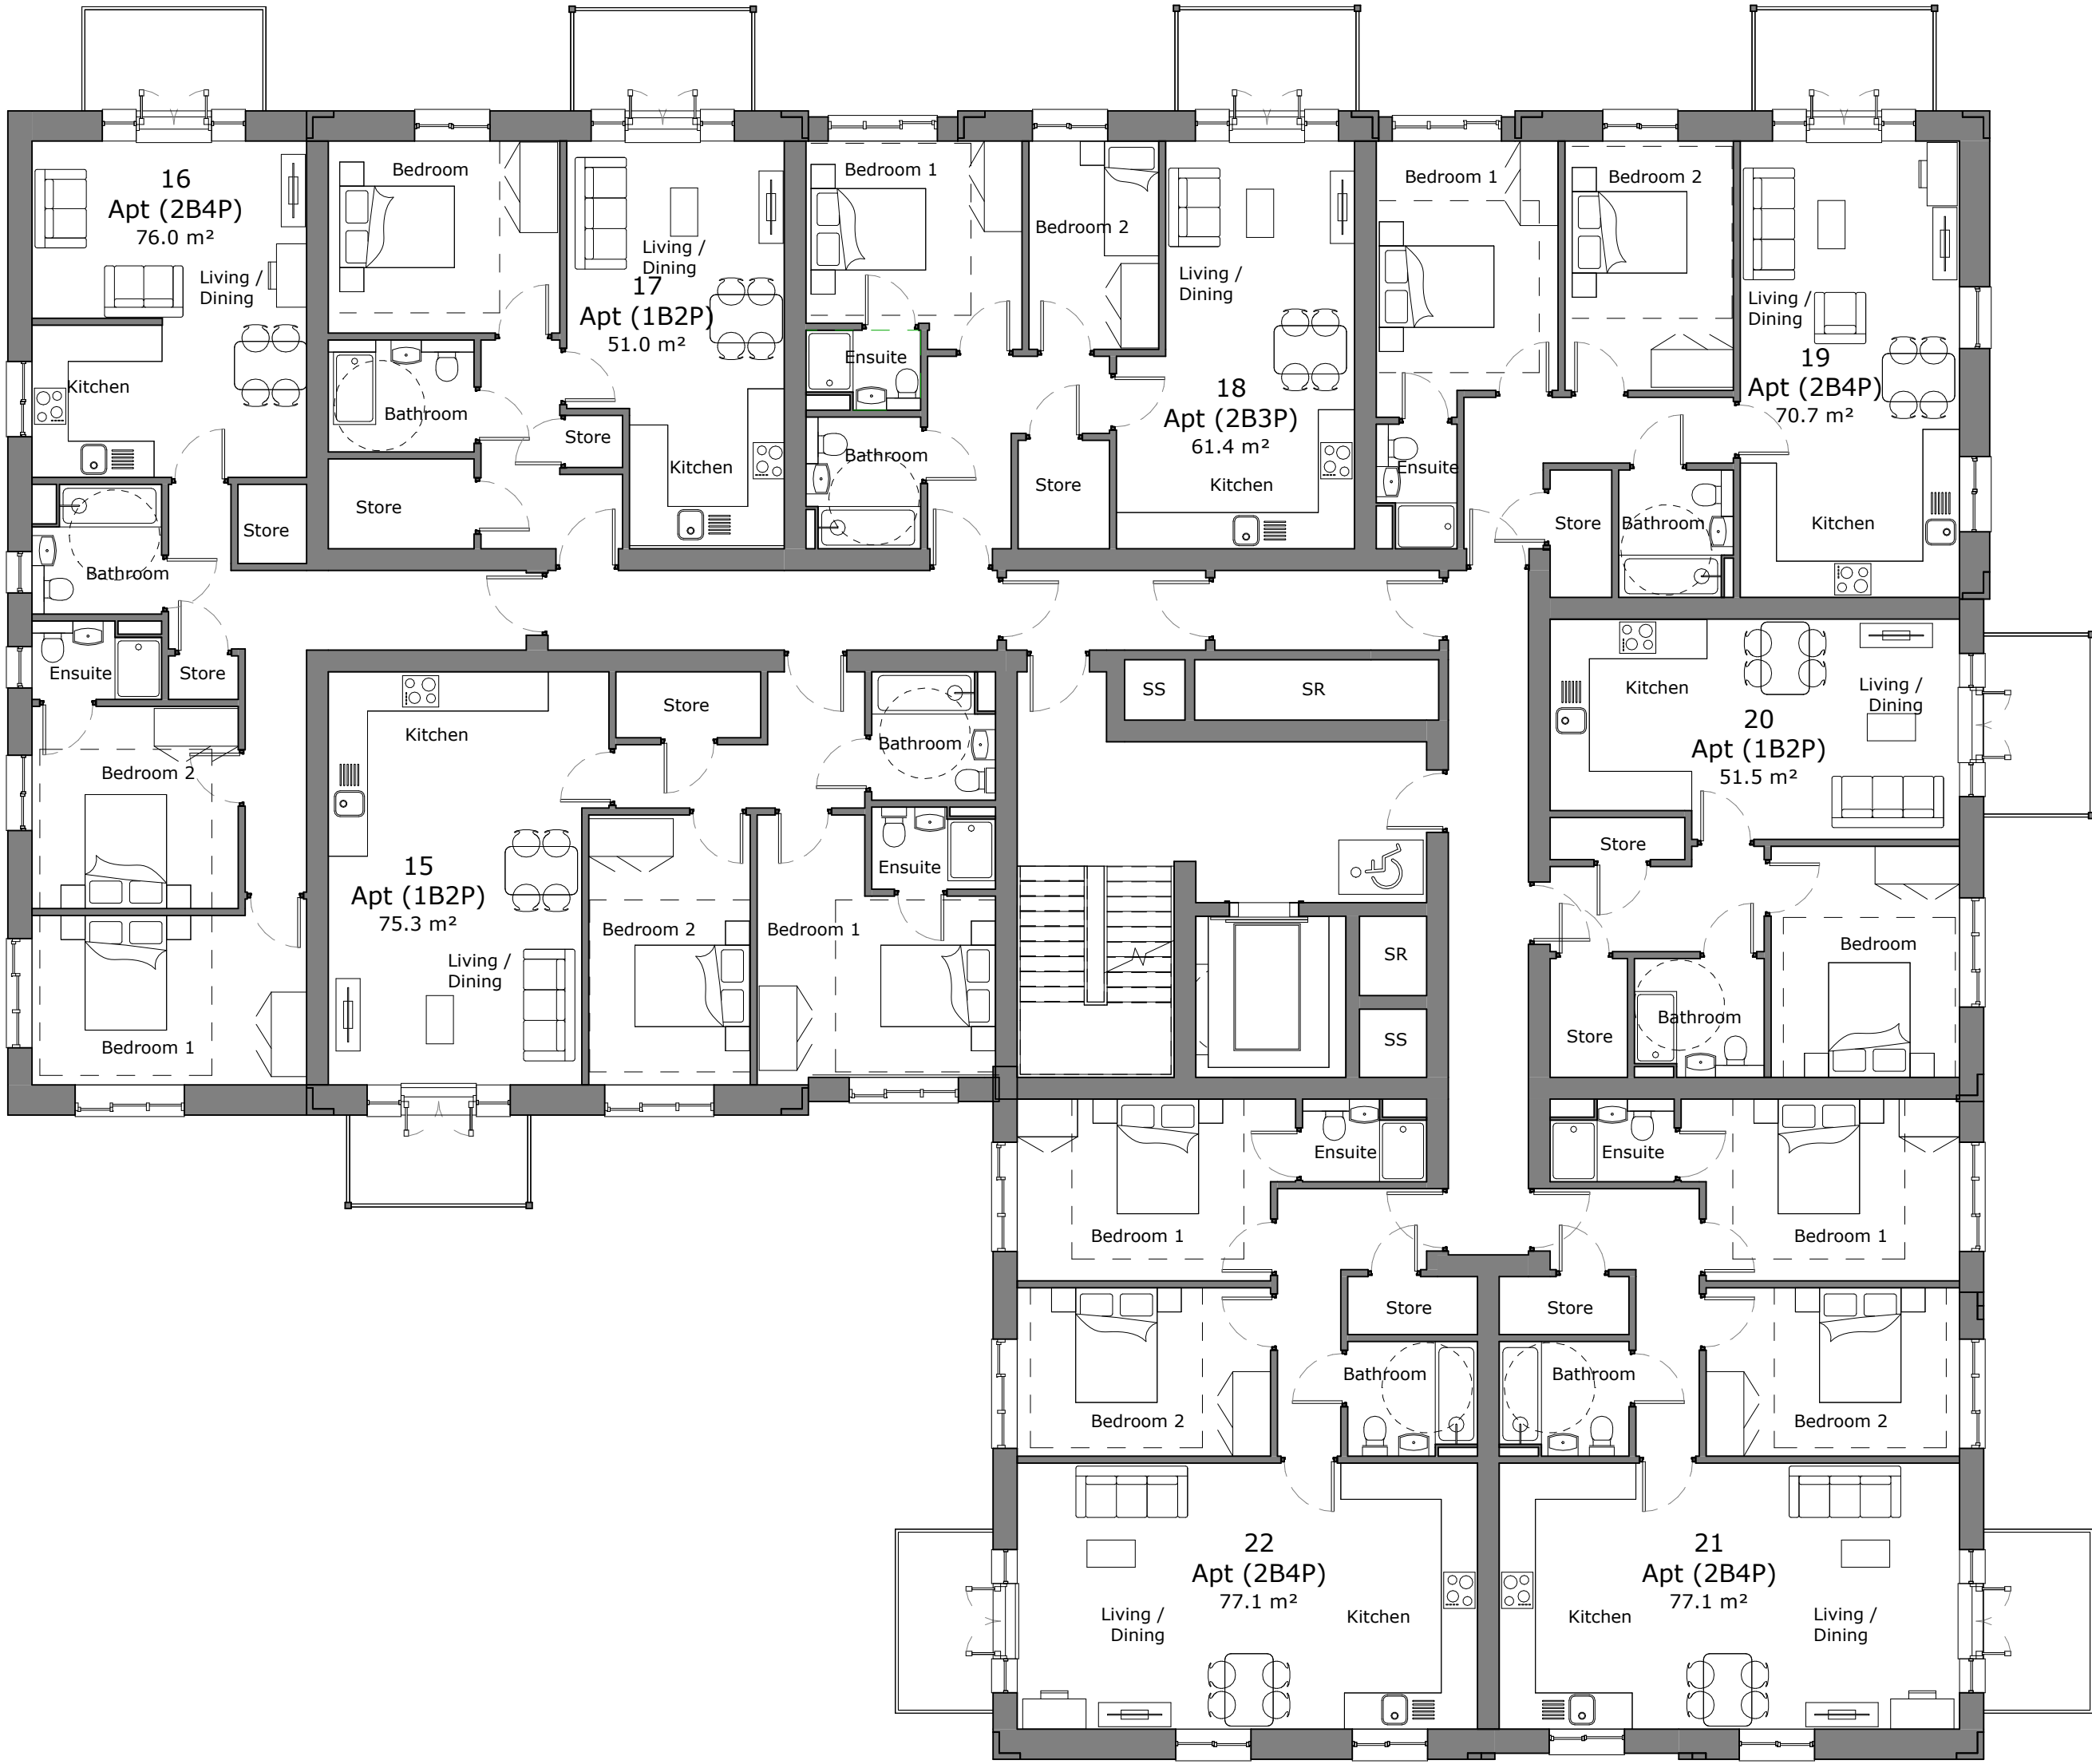


2nd Floor
1 : 100

Apartment Block 4 Schedule			
Level	Apt No	Name	Area (NIA)
2nd Floor	15	Apt (1B2P)	75.3 m²
2nd Floor	16	Apt (2B4P)	76.0 m²
2nd Floor	17	Apt (1B2P)	51.0 m²
2nd Floor	18	Apt (2B3P)	61.4 m²
2nd Floor	19	Apt (2B4P)	70.7 m²
2nd Floor	20	Apt (1B2P)	51.5 m²
2nd Floor	21	Apt (2B4P)	77.1 m²
2nd Floor	22	Apt (2B4P)	77.1 m²

Apartment Block:
Total Number of Units:
Unit Mix:
Space Standard:

Apartment Block 04
27no.
13no.1Bed / 14no.2Bed
NDSS / M4(2)

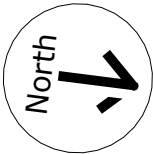

G2	Revised Elevations & associated plan revisions	06-02-26	AS	RS
G1	Planning Issue	02-12-25	JA	RS
Rev	Comments	Date	Dr	Ch

Apartment Block 04
Proposed Second Floor Plan
UAOHH-BSL -A4 - 02 - DR - A -3003 -G2
Upper Acre, One Horton Heath 23074
Land west of Burnetts Lane, Eastleigh SO30 2HH 1 : 100 @ A1
Eastleigh Borough Council (OHH Team) **PLANNING**

Suite E, Ferry House
Canute Road
Southampton
Hampshire
SO14 3FJ

023 8063 1432
boyleandsummers.co.uk

Boyle & Summers