


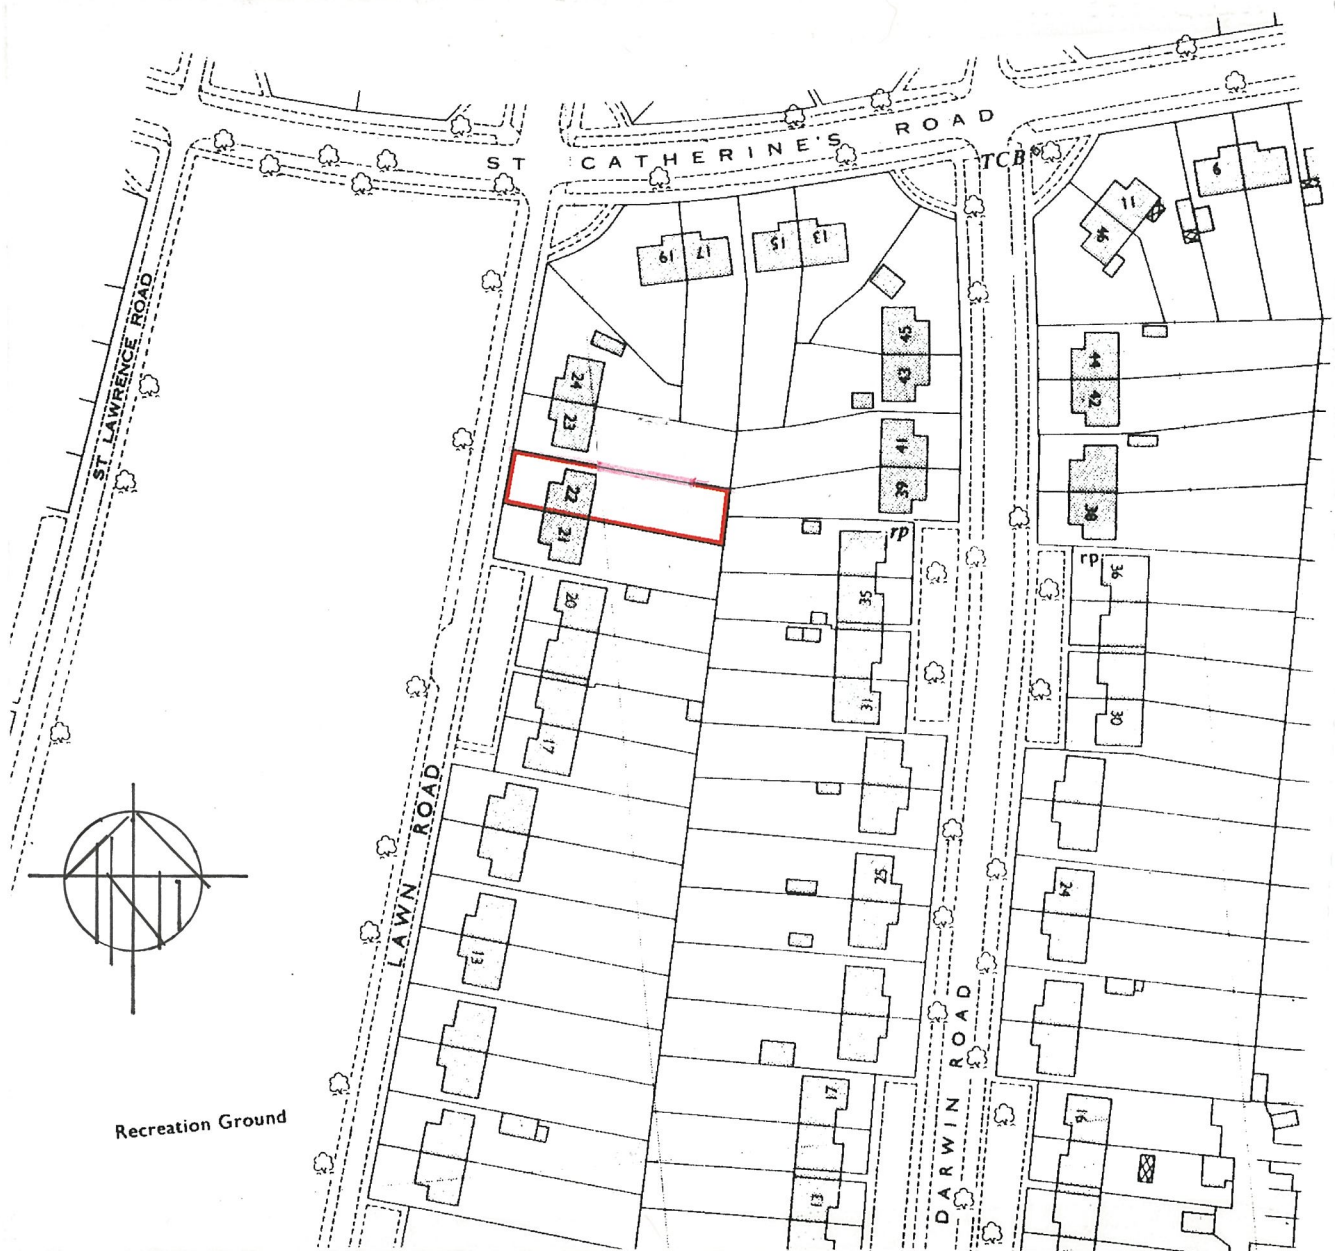

Site location plan

Site location plan 22 Lawn Road Eastleigh Hants SO504GT.

Scale 1:1250 @A4
Drawing no L.R. 05.