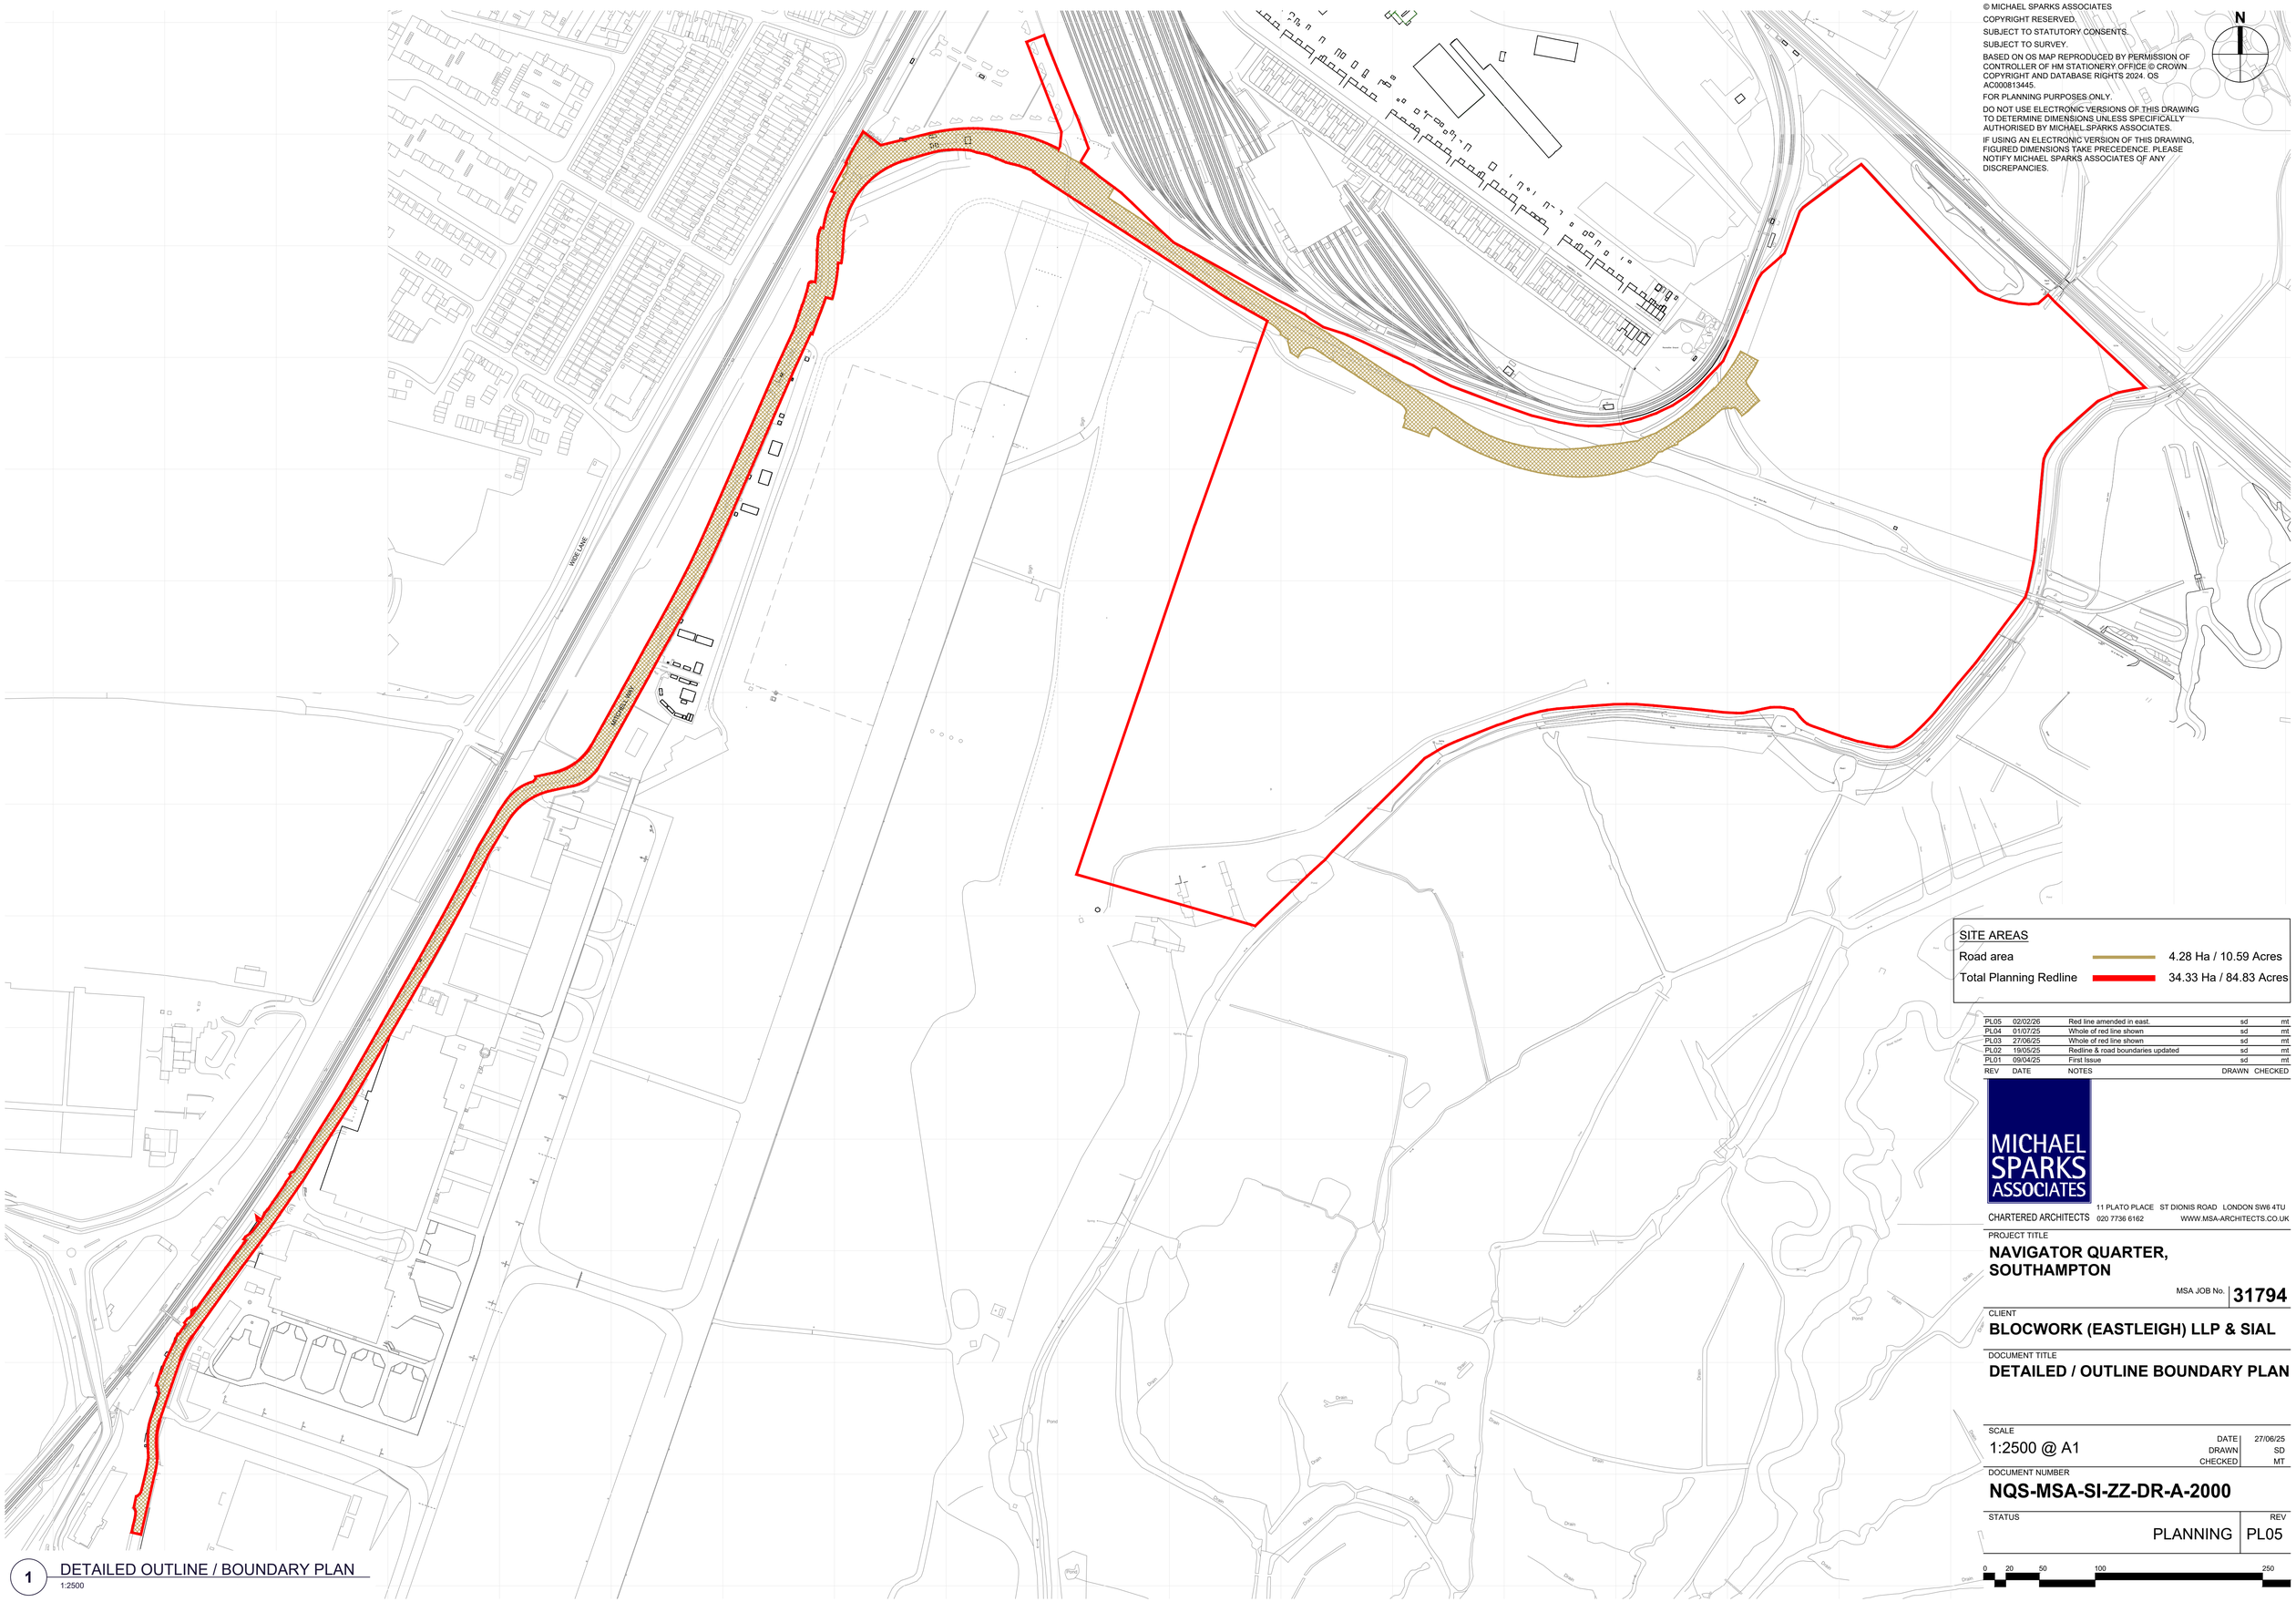

© MICHAEL SPARKS ASSOCIATES
COPYRIGHT RESERVED.
SUBJECT TO STATUTORY CONSENTS.
SUBJECT TO SURVEY.
BASED ON OS MAP REPRODUCED BY PERMISSION OF CONTROLLER OF HM STATIONERY OFFICE © CROWN COPYRIGHT AND DATABASE RIGHTS 2024. OS AC000813445.
FOR PLANNING PURPOSES ONLY.
DO NOT USE ELECTRONIC VERSIONS OF THIS DRAWING TO DETERMINE DIMENSIONS UNLESS SPECIFICALLY AUTHORISED BY MICHAEL SPARKS ASSOCIATES.
IF USING AN ELECTRONIC VERSION OF THIS DRAWING, FIGURED DIMENSIONS TAKE PRECEDENCE. PLEASE NOTIFY MICHAEL SPARKS ASSOCIATES OF ANY DISCREPANCIES.

SITE AREAS

Road area		4.28 Ha / 10.59 Acres
Total Planning Redline		34.33 Ha / 84.83 Acres

REV	DATE	NOTES	DRAWN	CHECKED
PL05	02/02/26	Red line amended in east.	sd	mt
PL04	01/07/25	Whole of red line shown	sd	mt
PL03	27/06/25	Whole of red line shown	sd	mt
PL02	19/05/25	Redline & road boundaries updated	sd	mt
PL01	09/04/25	First Issue	sd	mt

MICHAEL SPARKS ASSOCIATES
CHARTERED ARCHITECTS
11 PLATO PLACE ST DIONIS ROAD LONDON SW6 4TU
020 7736 6162
WWW.MSA-ARCHITECTS.CO.UK

PROJECT TITLE
NAVIGATOR QUARTER, SOUTHAMPTON

MSA JOB No. **31794**

CLIENT
BLOCWORK (EASTLEIGH) LLP & SIAL

DOCUMENT TITLE
DETAILED / OUTLINE BOUNDARY PLAN

SCALE
1:2500 @ A1

DATE	27/06/25
DRAWN	SD
CHECKED	MT

DOCUMENT NUMBER
NQS-MSA-SI-ZZ-DR-A-2000

STATUS: PLANNING
REV: PL05

0 20 50 100 250

1 DETAILED OUTLINE / BOUNDARY PLAN
1:2500