


23RD DEC 2025
APPROX 1:100

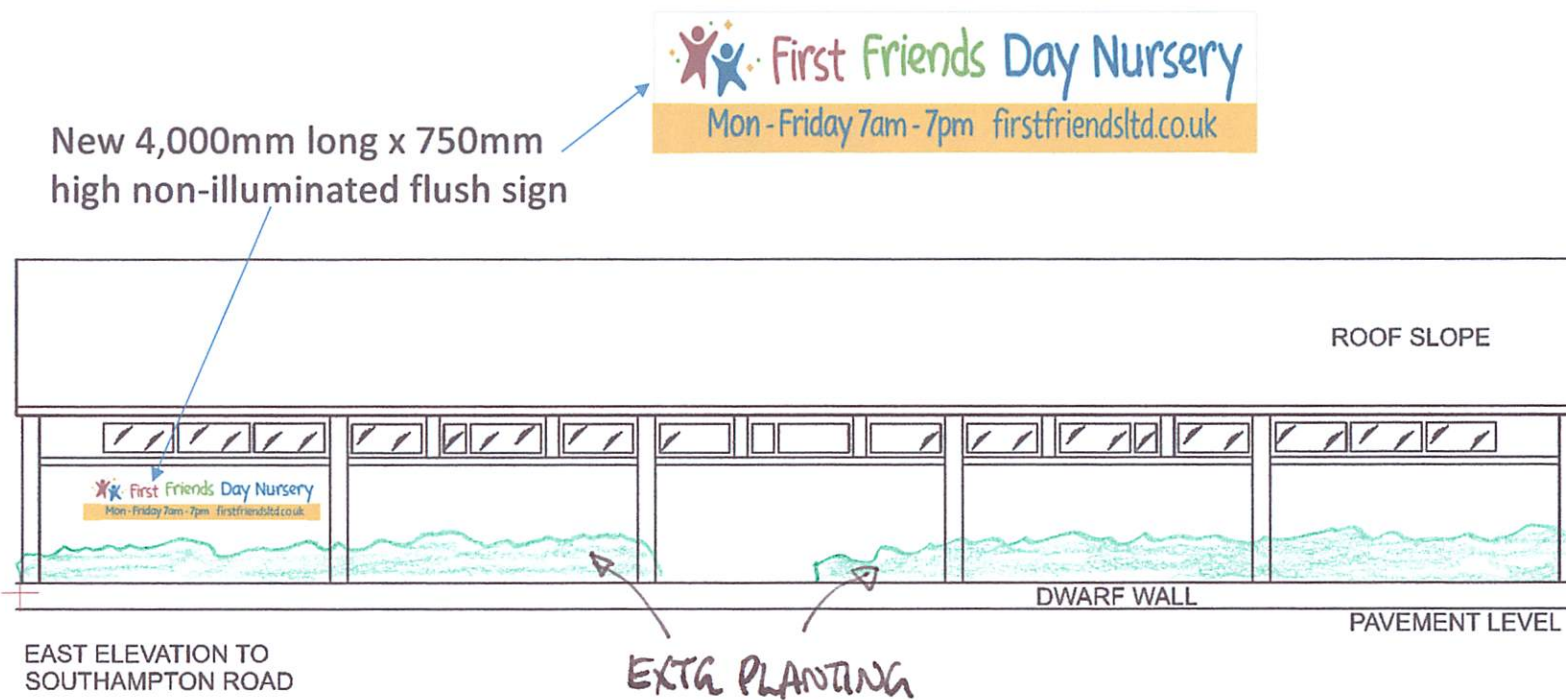

250216 REV A
AMENDED COLOURS ON SIGN.

NEW SIGN AT
FIRST FRIENDS DAY NURSERY
GRANTHAM ROAD
EASTLEIGH SO50 5PY
REF: 25/01 REV A.