




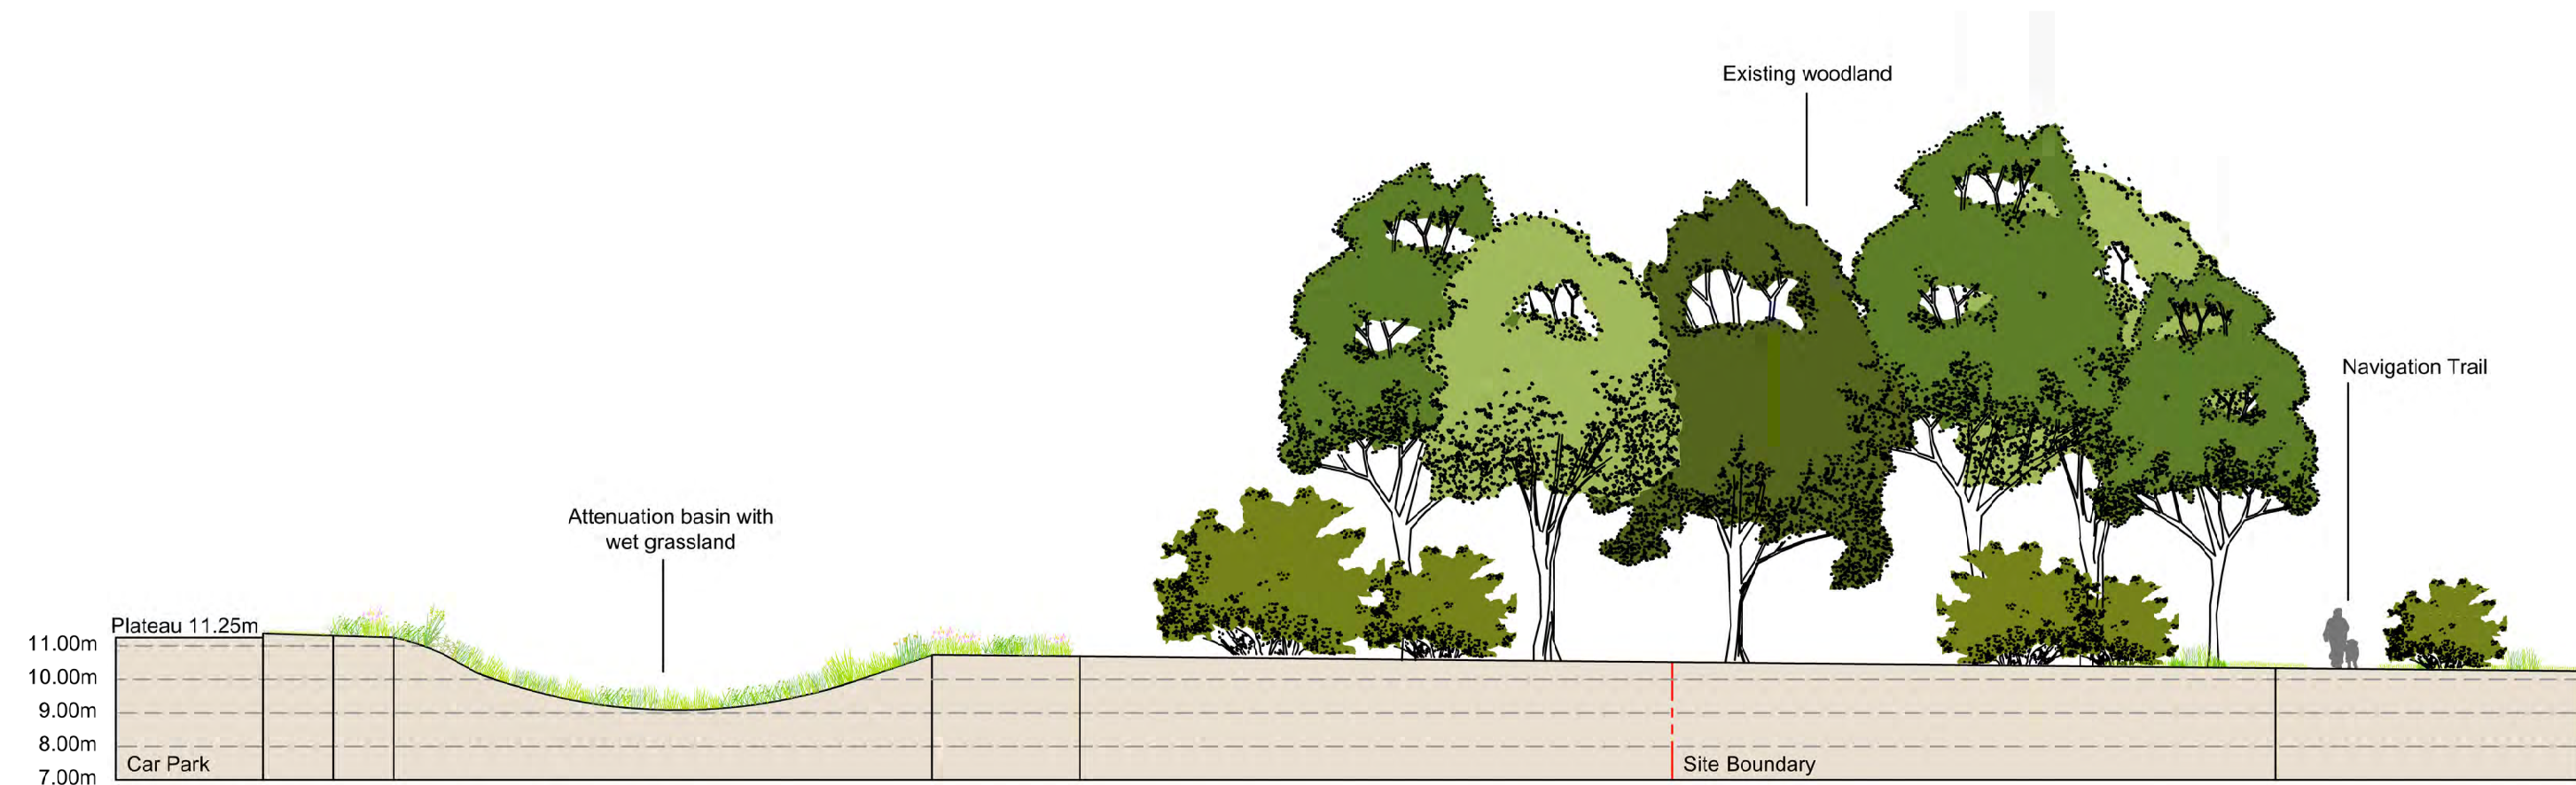


SECTION A

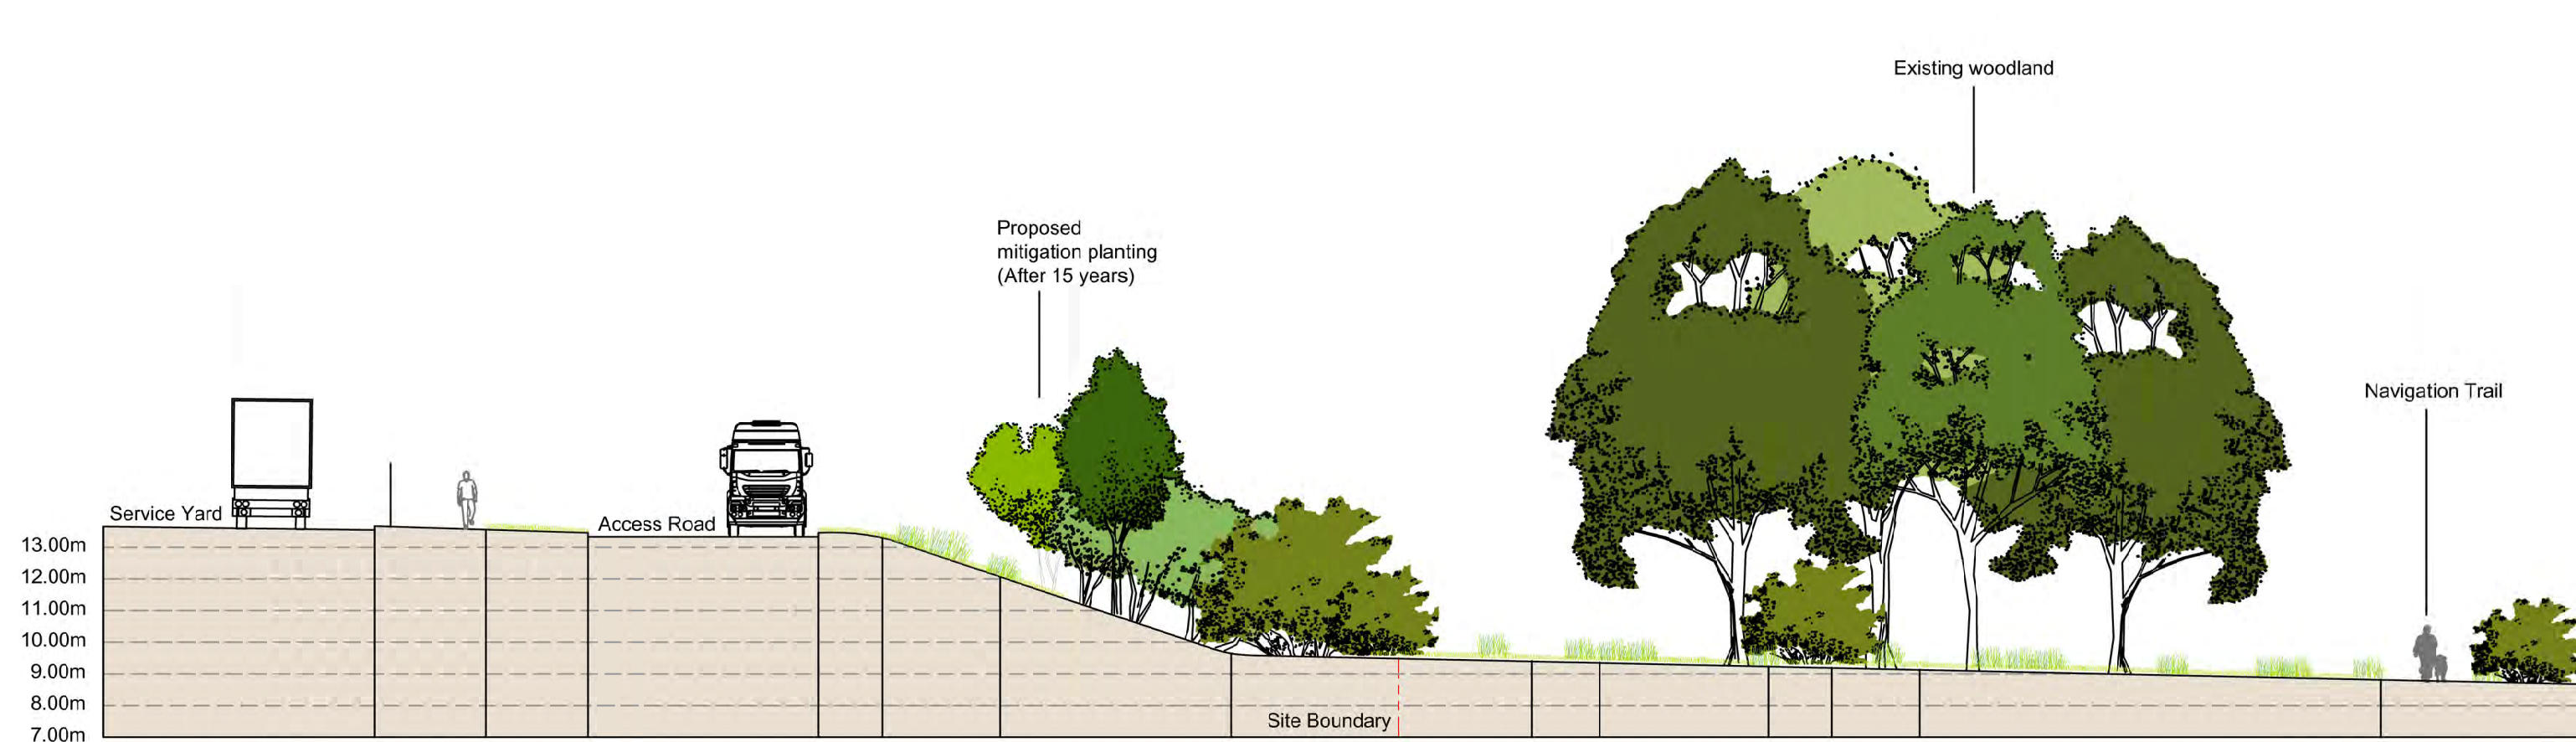


SECTION B

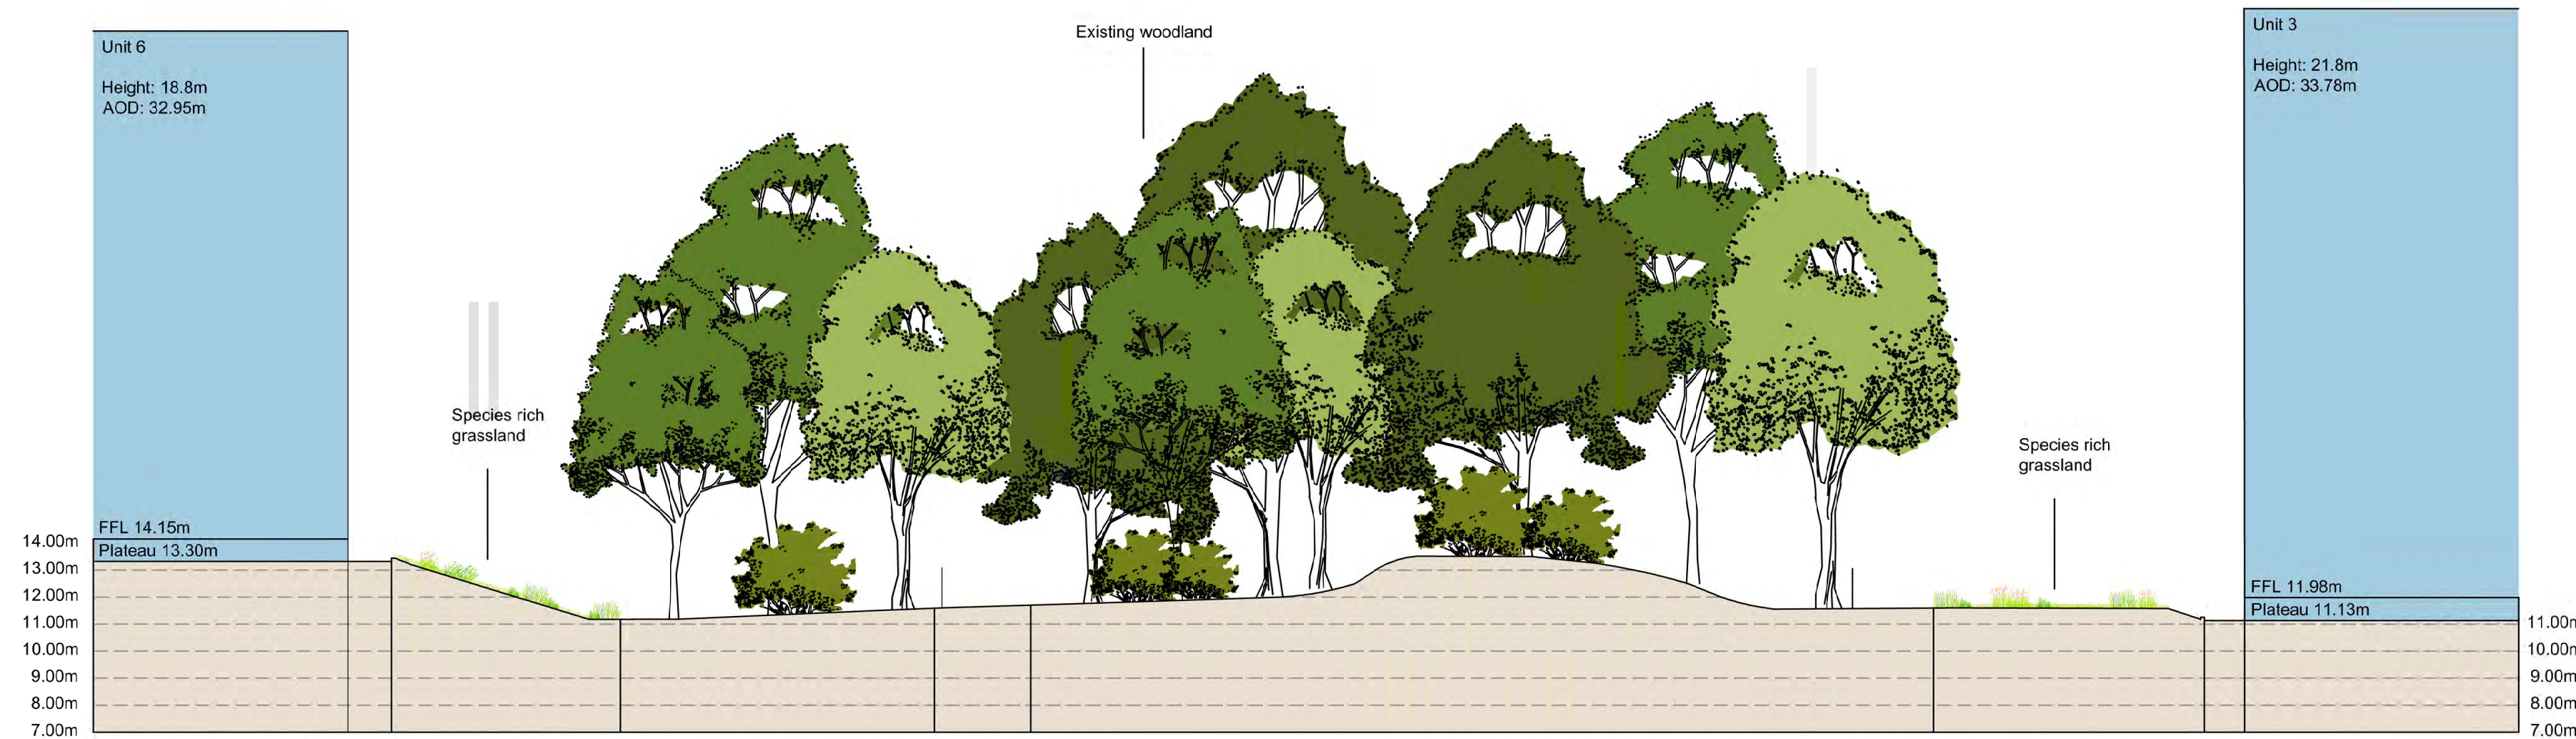


SECTION C

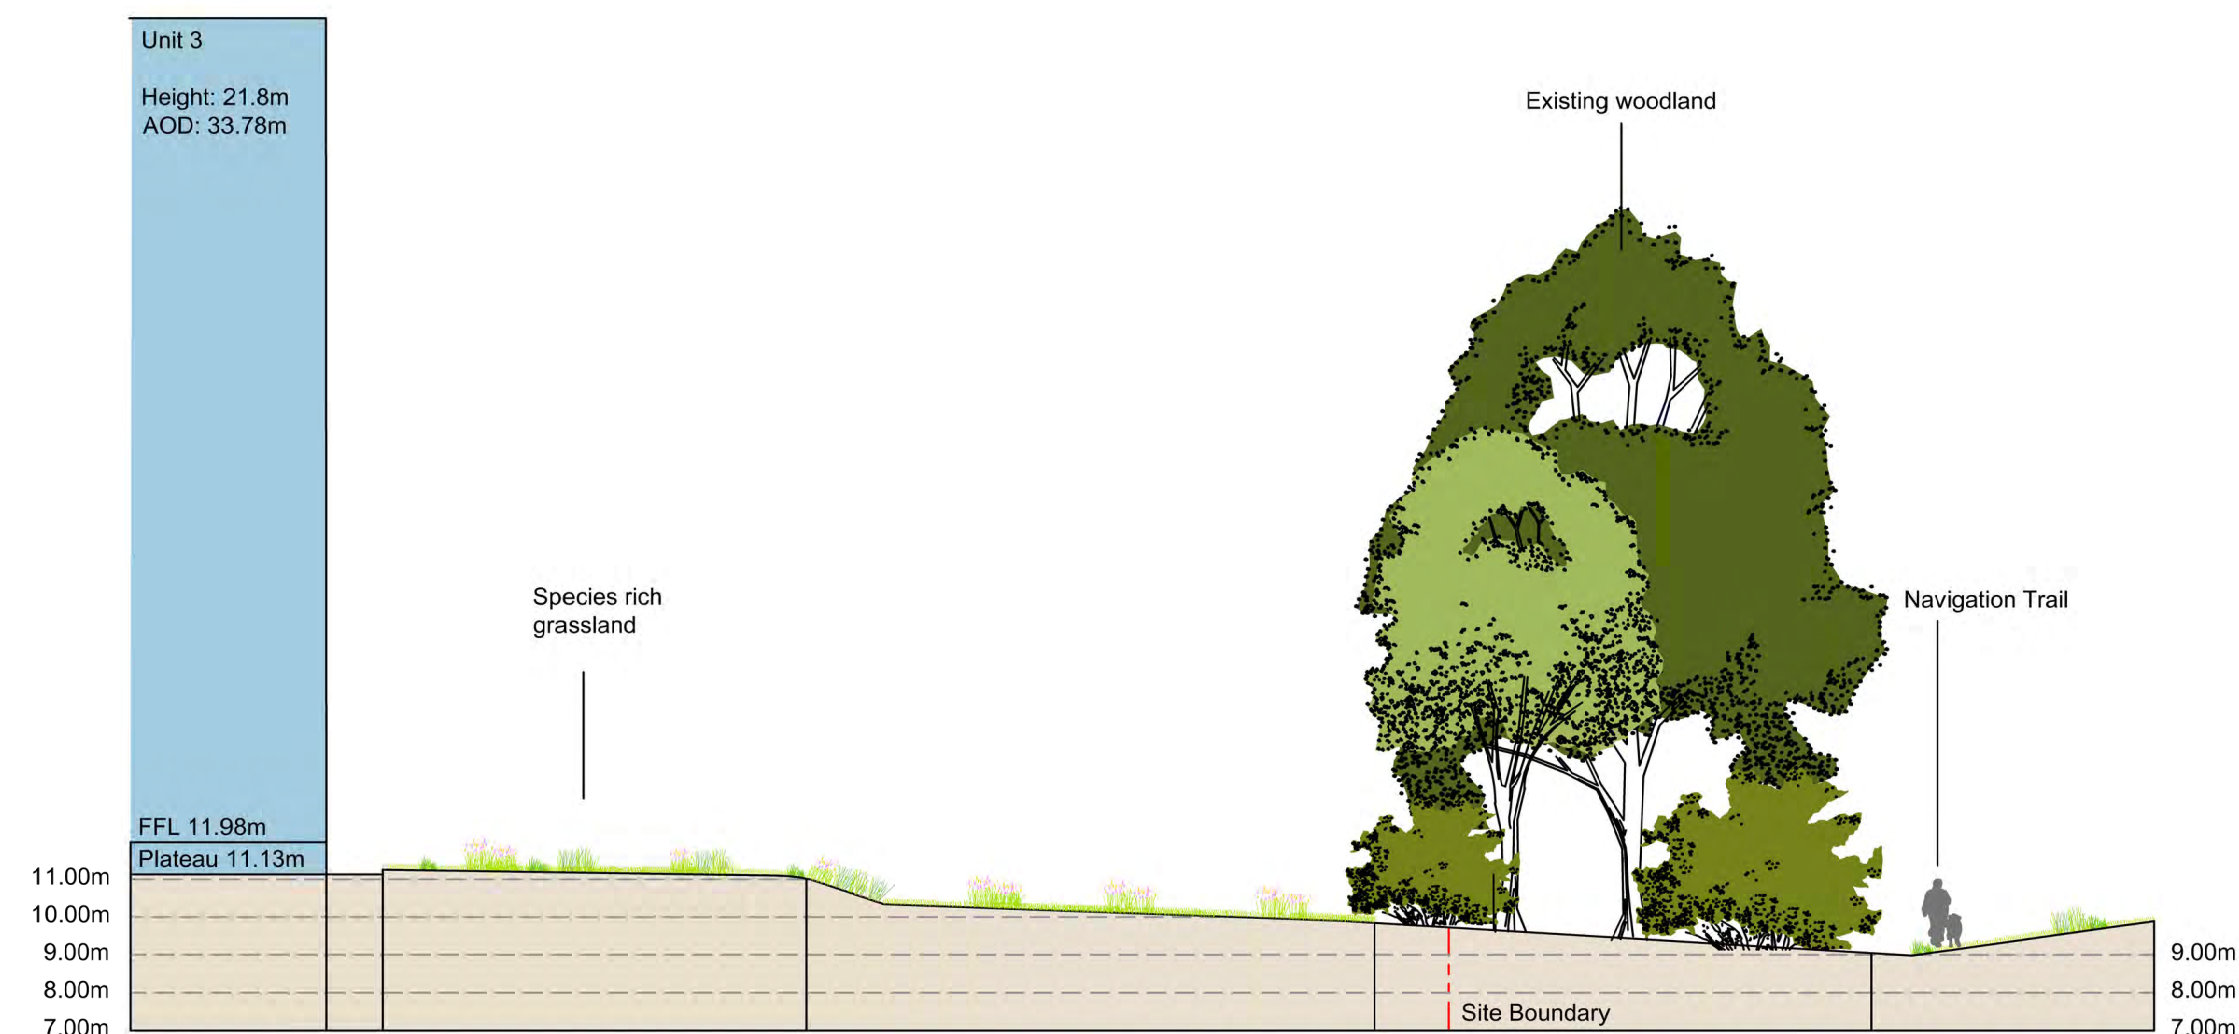

SECTION D

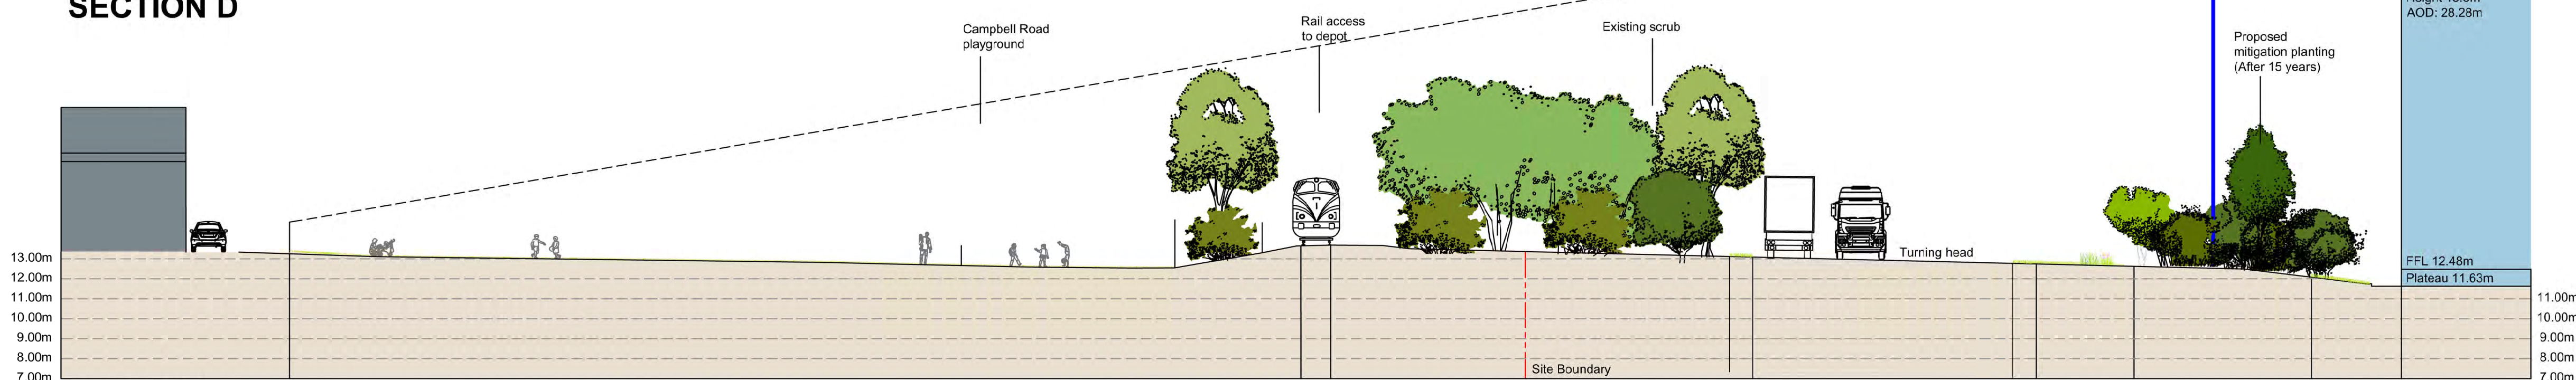

SECTION E

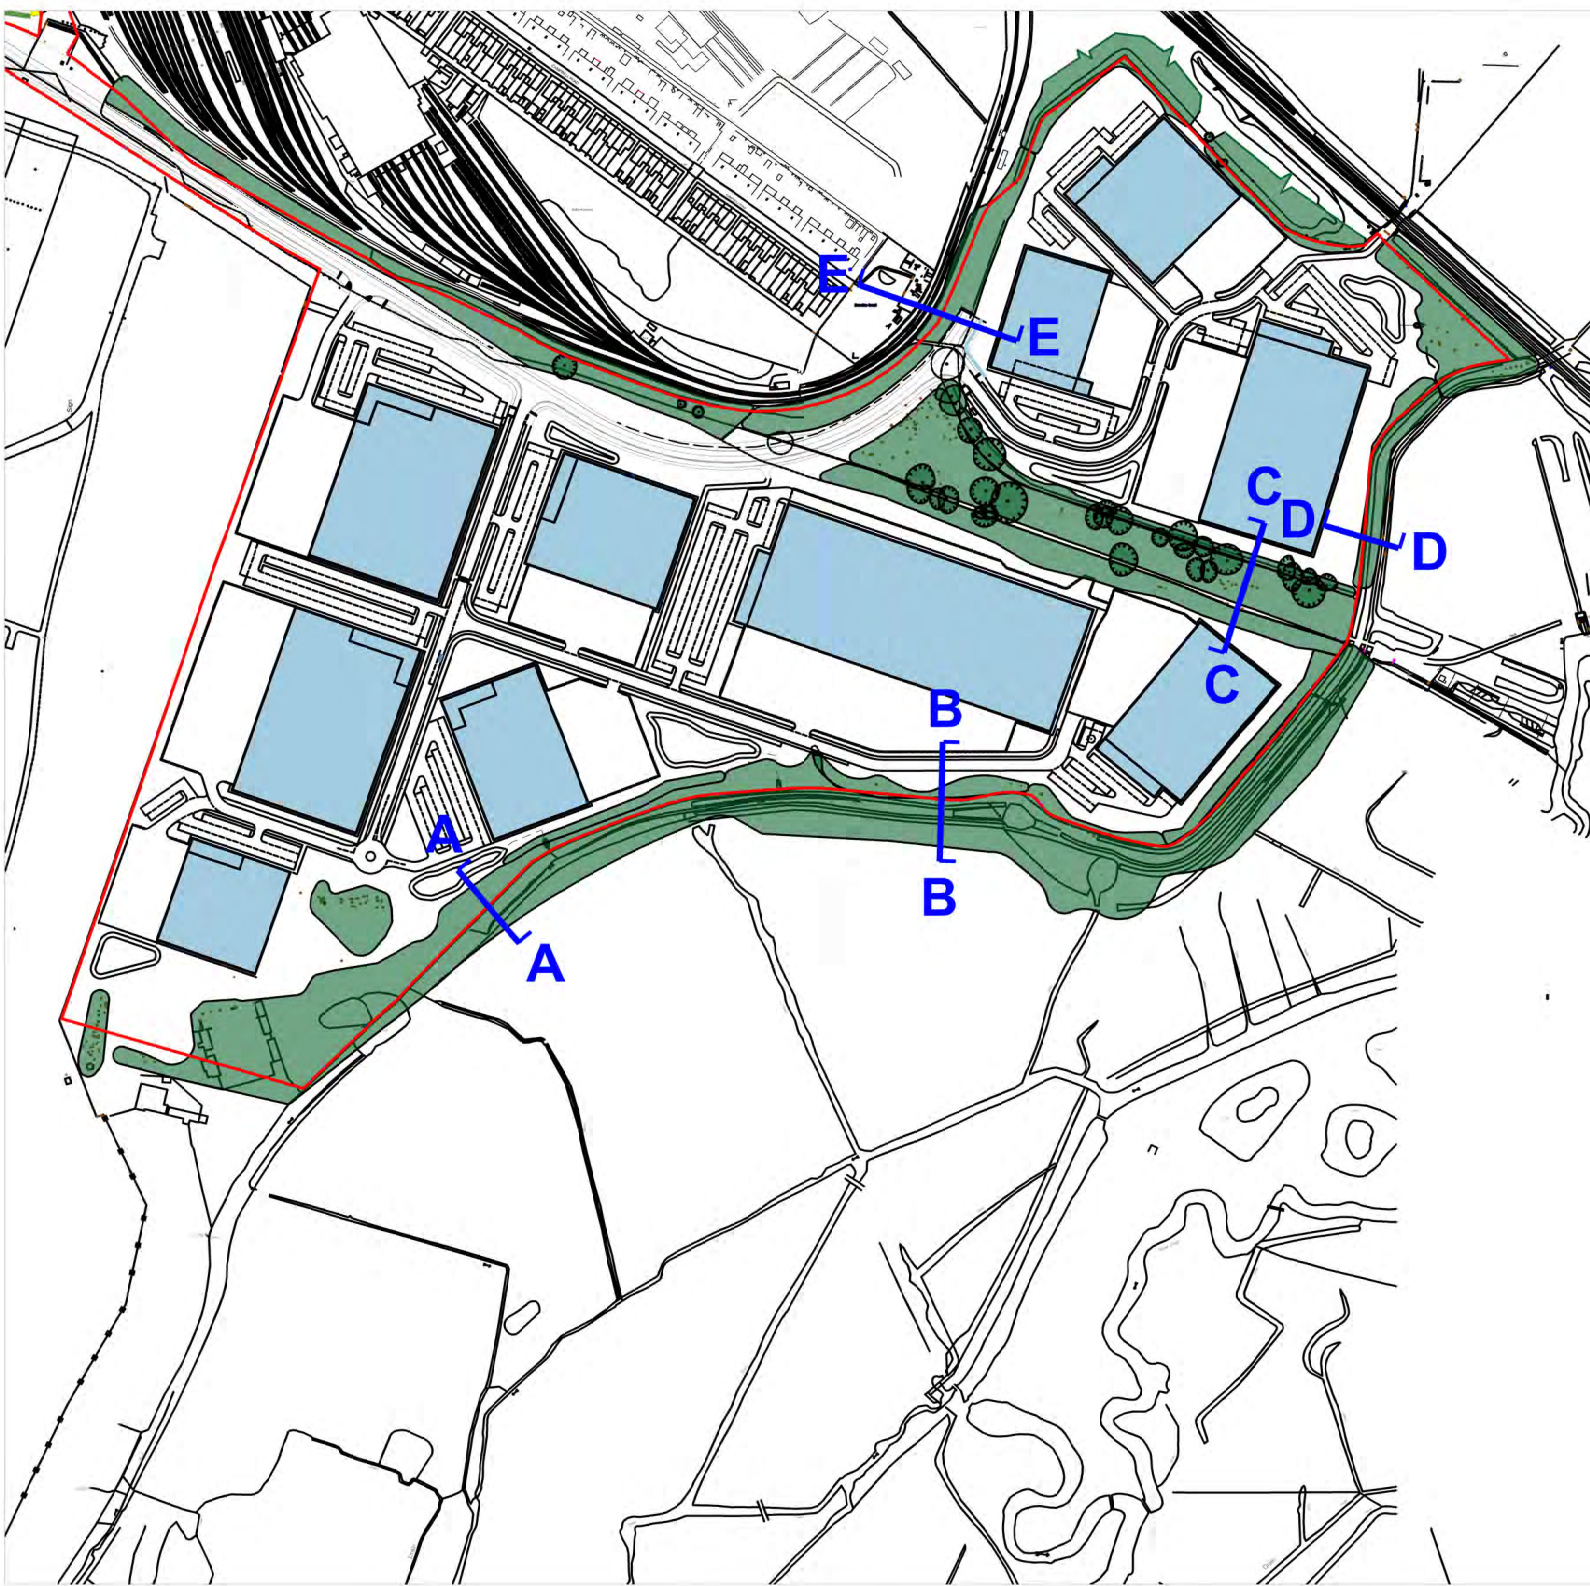

GENERAL NOTES
Do not scale from this drawing.
Only work to written dimensions.
Drawing is for planning purposes only not for construction.

All site dimensions shall be verified by the Contractor on site prior to commencing any works.
All contractors should ascertain the location of all underground services/utilities before undertaking any work and conflicts resolved.
It is assumed all work will be carried out by an experienced competent contractor working to an approved method statement.

01	17/02/25	Updated not live added	JG	CS	CS
02	16/02/25	Minor amendments following client comments	JG	CS	CS
03	13/01/25	Updated to latest report	JP	CS	CS

Rev.	Date	Amendment	Drawn	Chkd.	Appd.
------	------	-----------	-------	-------	-------

Abbey Park,
Humber Road,
Coventry
CV3 4AQ

Tel: +44 (0)330 002 1780
Email: info@stephenson-halliday.com
Web: www.stephenson-halliday.com

Client

**BLOCWORK (EASTLEIGH)
LLP & SIAL**

Project Title

**NAVIGATION QUATER
SOUTHAMPTON**

Drawing Title

**ILLUSTRATIVE MASTERPLAN
LANDSCAPE SECTIONS**

Drawn	Date	Checked	Date	Approved	Date
JM	09/05/25	CS	14/05/25	CS	14/05/25

Scale	Orig Size	Status
1:200	A1	PLANNING

Drawing No.	Rev.
1001	02

File Path
0940-05-04-1000

