



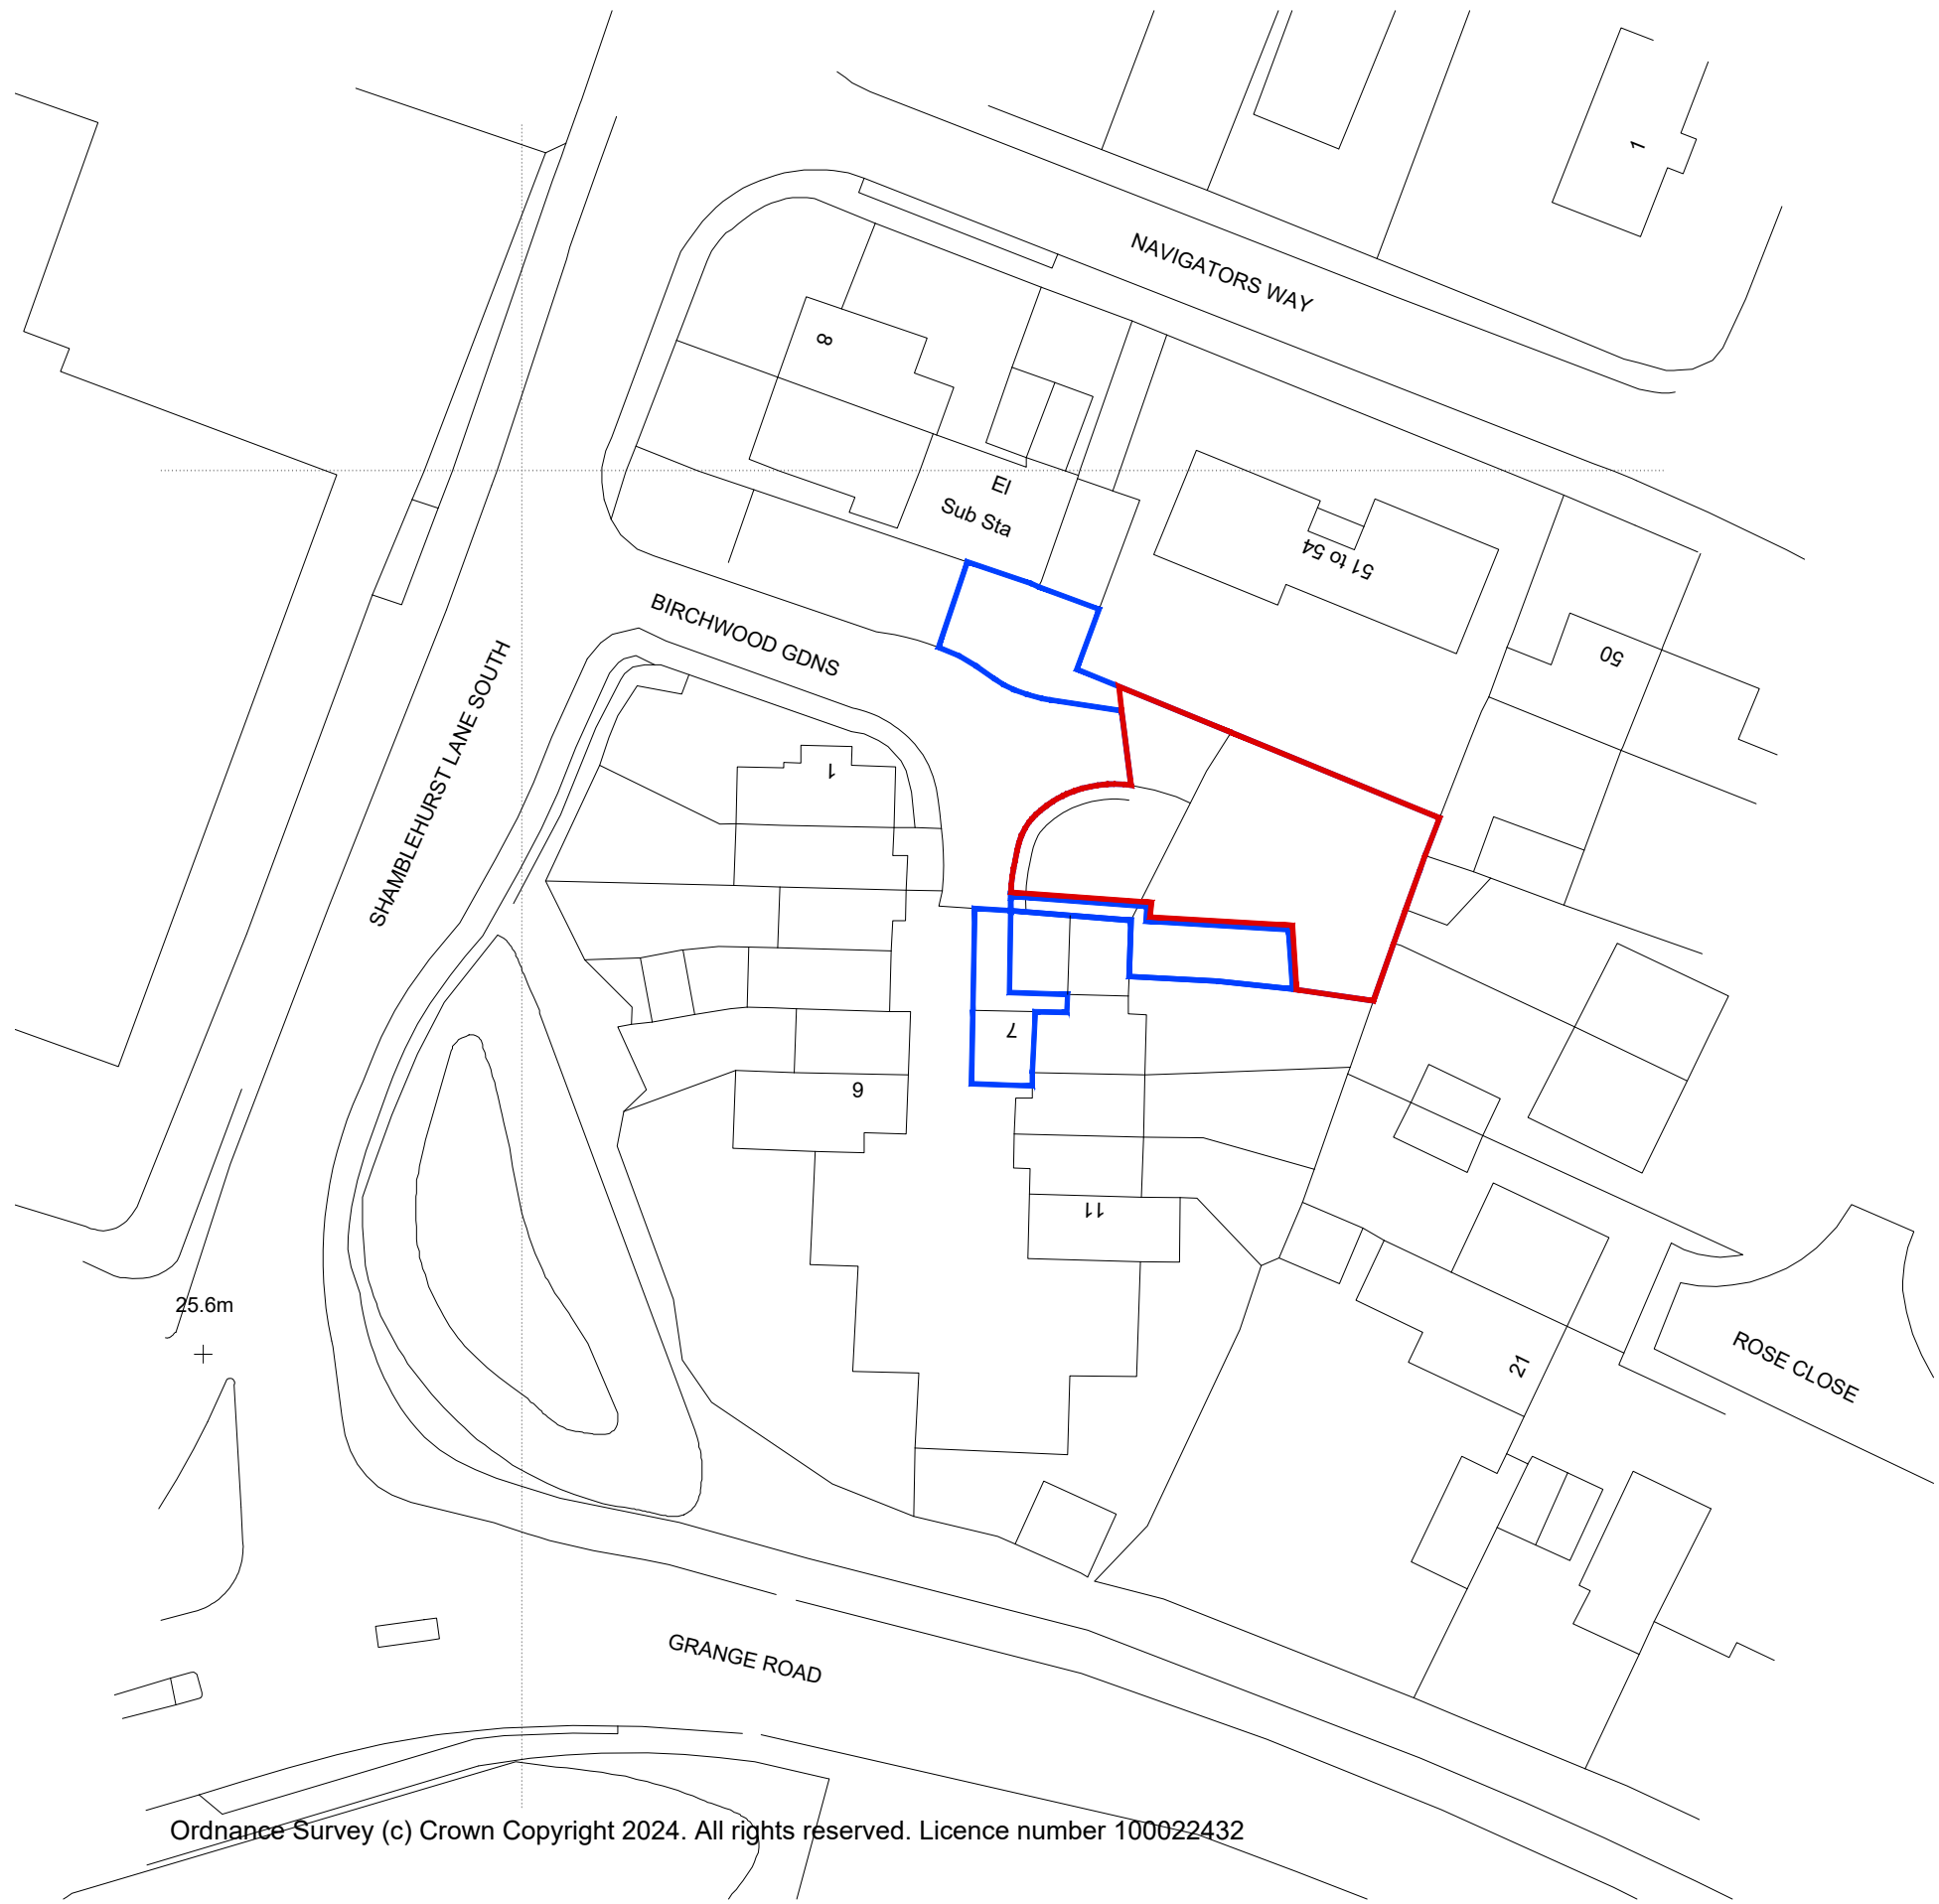


Ordnance Survey (c) Crown Copyright 2024. All rights reserved. Licence number 100022432

existing block plan 1:500

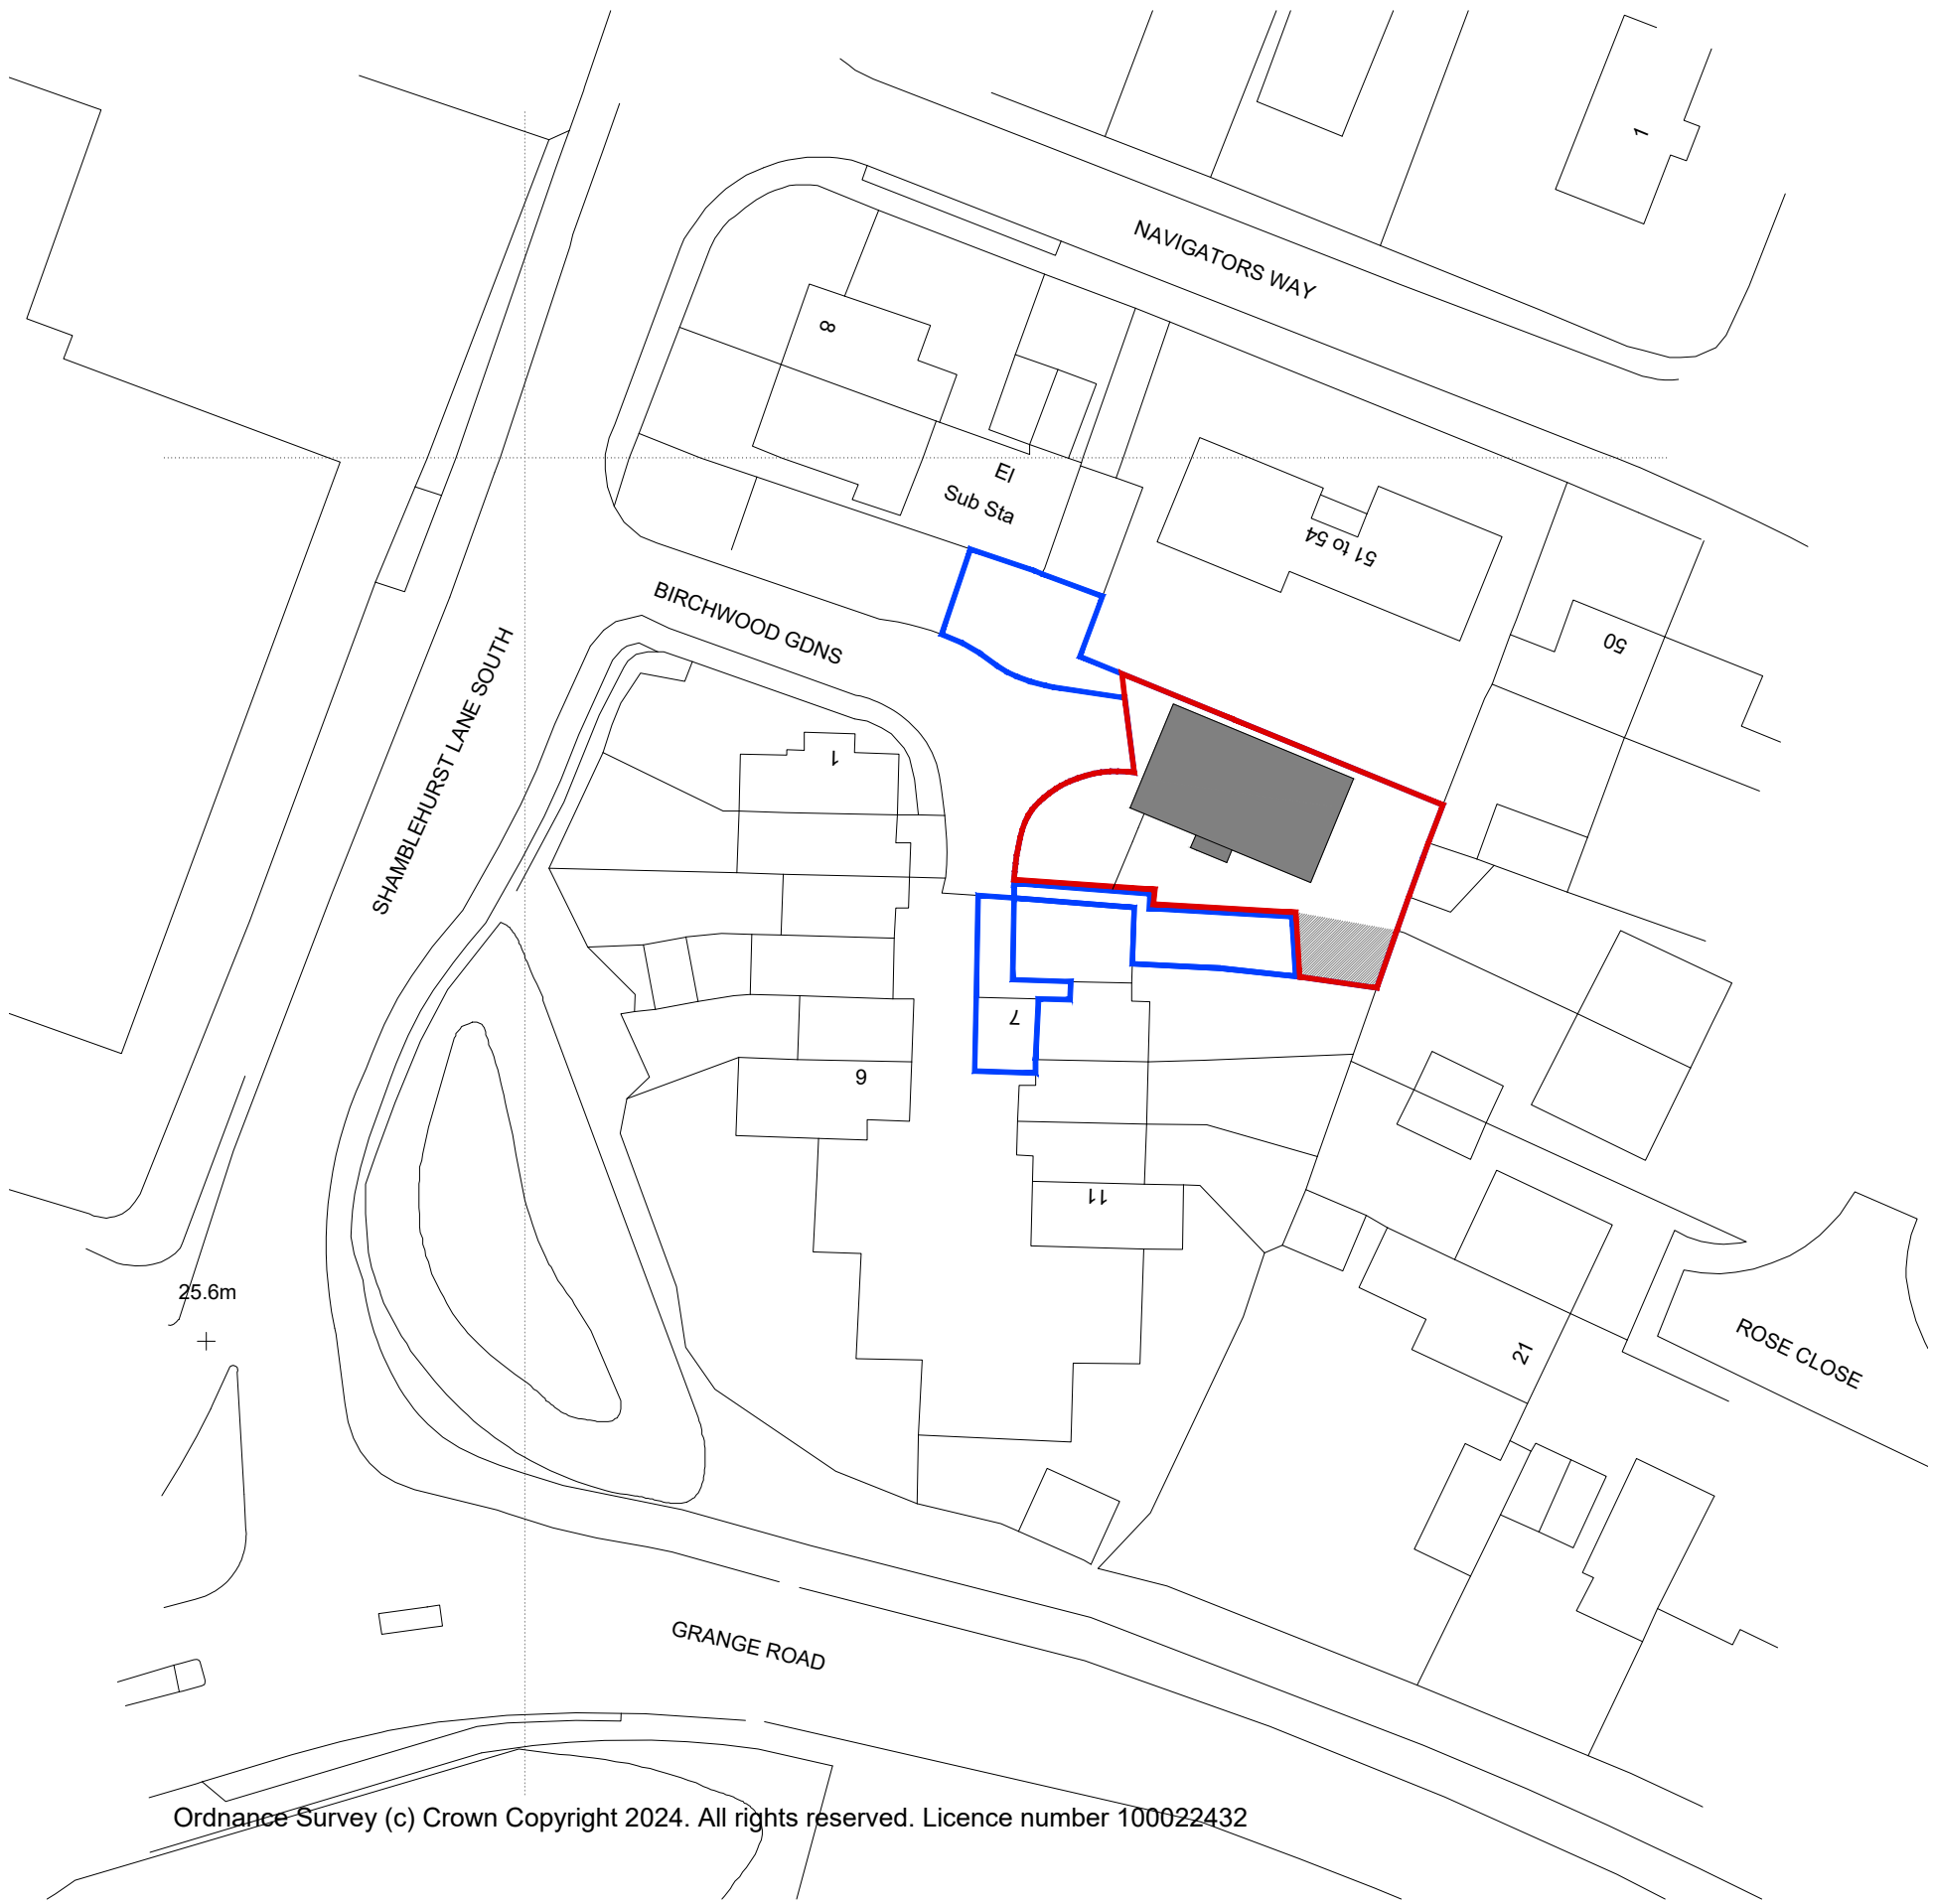


Ordnance Survey (c) Crown Copyright 2024. All rights reserved. Licence number 100022432

proposed block plan 1:500

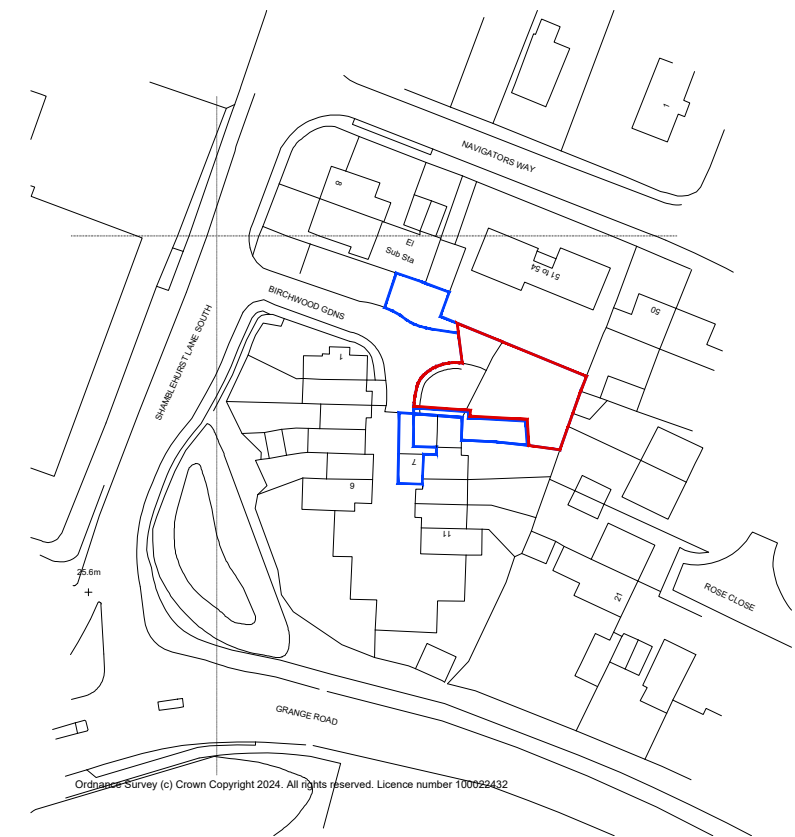

Ordnance Survey (c) Crown Copyright 2024. All rights reserved. Licence number 100022432

existing location plan 1:1250

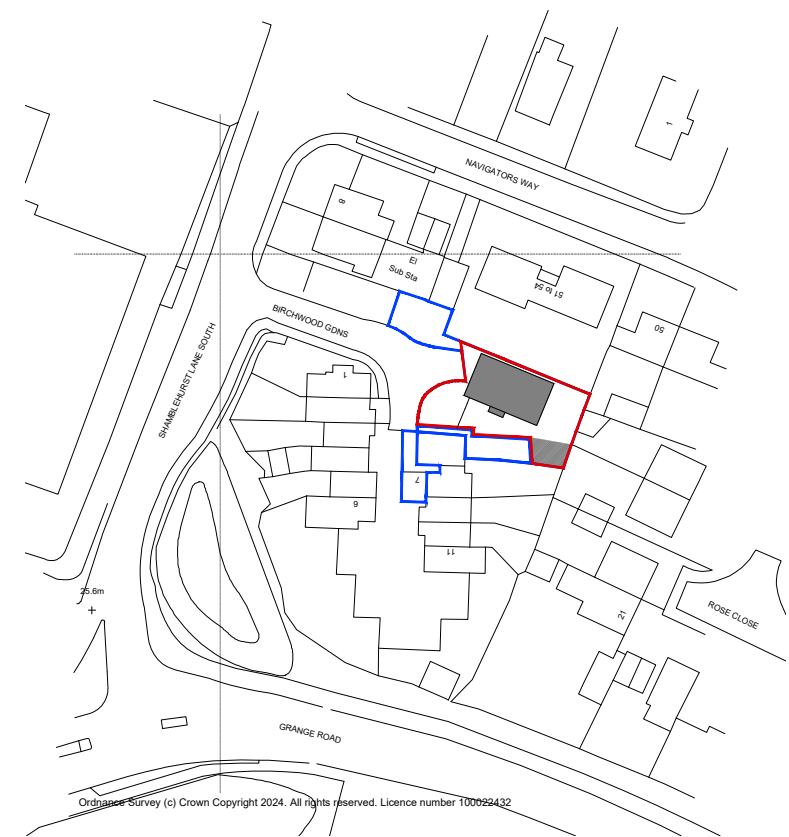


Ordnance Survey (c) Crown Copyright 2024. All rights reserved. Licence number 100022432

proposed location plan 1:1250

THIS DRAWING MAY ONLY BE SCALED FOR THE PURPOSE OF PLANNING PERMISSION

THIS IS A PLANNING DRAWING AND IS NOT SUITABLE FOR CONSTRUCTION PURPOSES

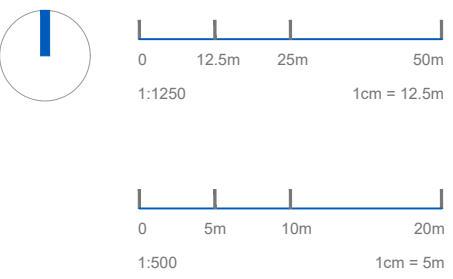

REVISION	DESCRIPTION	DATE
----------	-------------	------

LAND AT BIRCHWOOD GARDENS
HEDGE END

PROJECT

CLIENT HOME LIVING HOUSING

DRAWING EXISTING & PROPOSED
BLOCK LOCATION PLANS

NO. 1775/P/04

DATE SEPTEMBER 2025

SCALE 1:1250, 1:500

DRAWN BY CHECKED BY LW

V&L

ARCHITECTS

t : 01794 524200

© V&L Architects (Hampshire) Ltd