

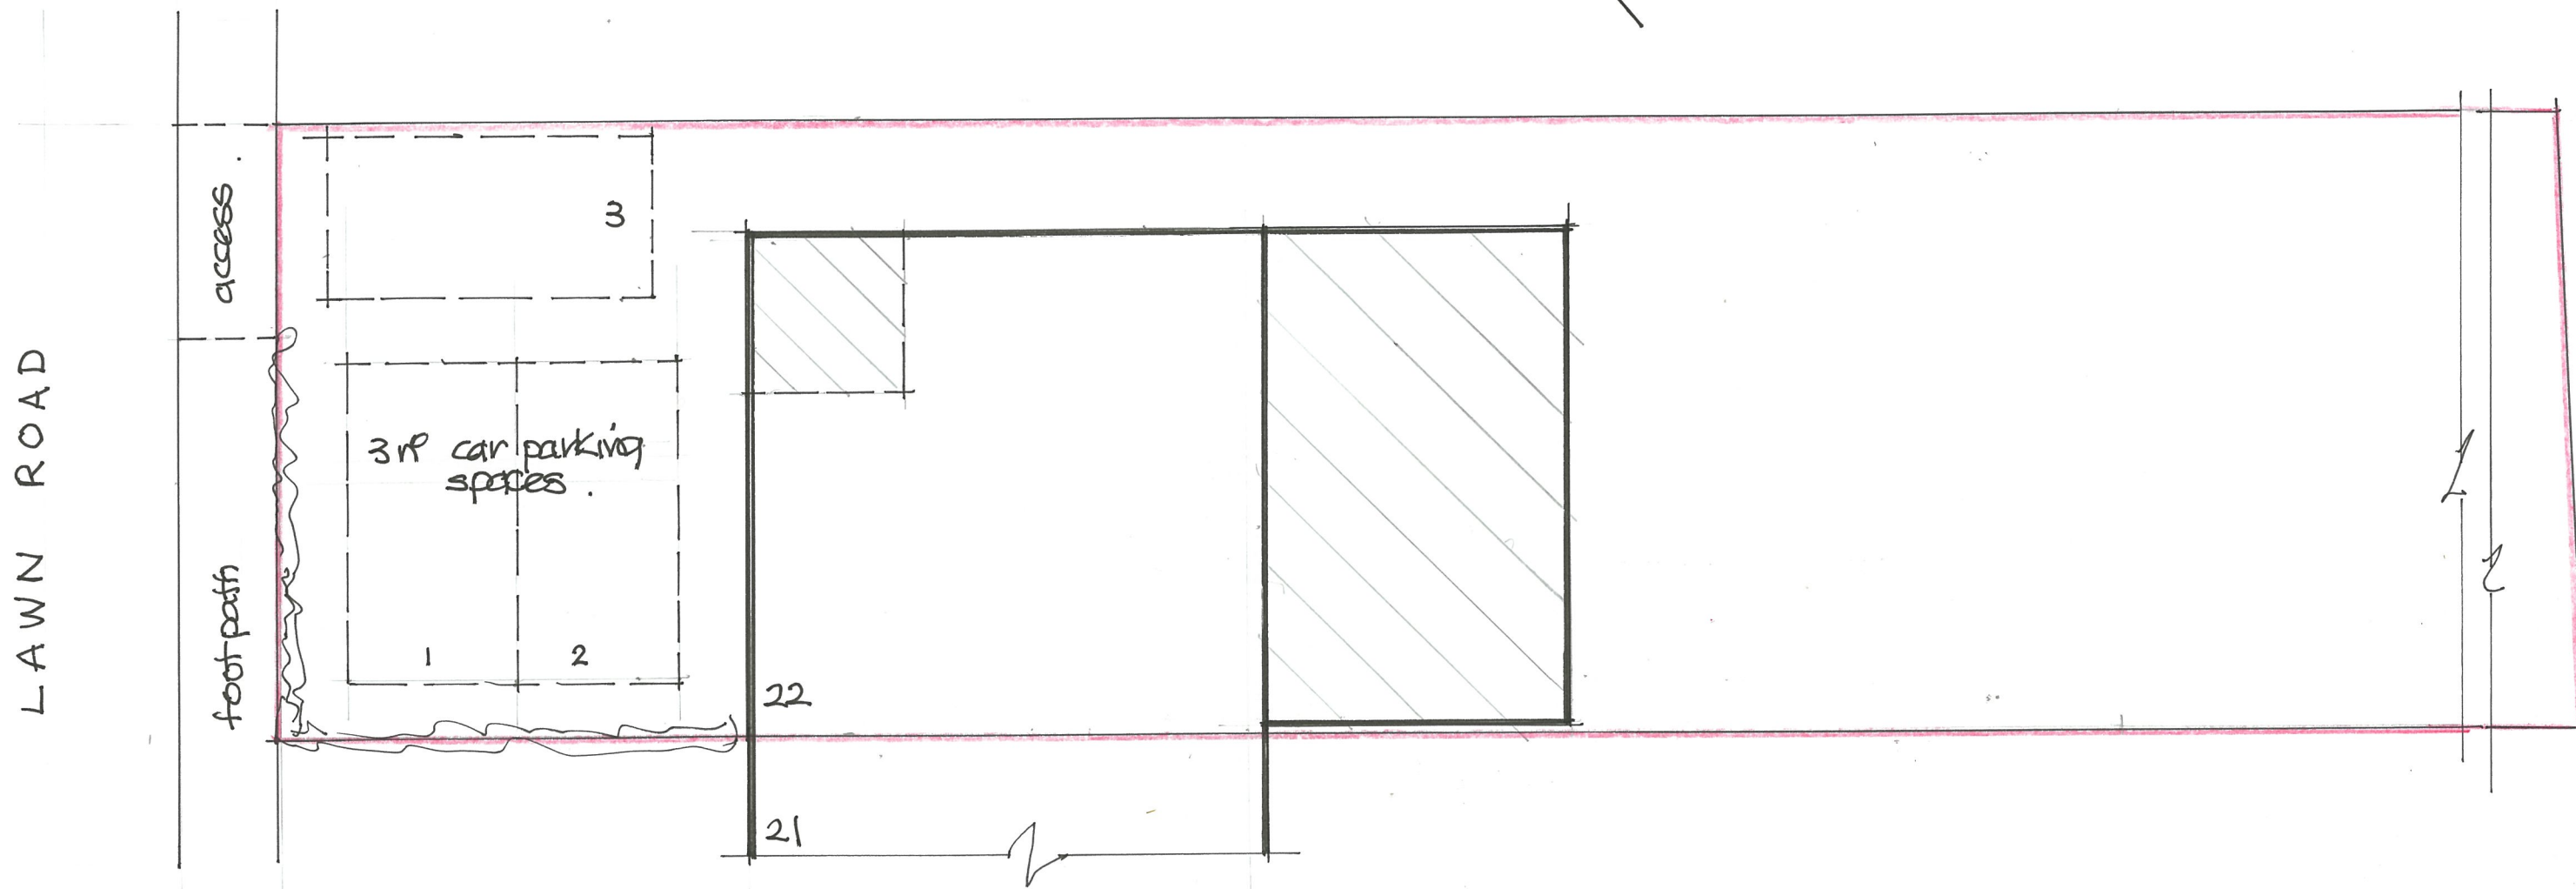


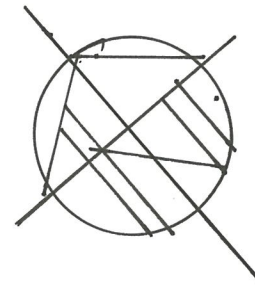

Site parking layout

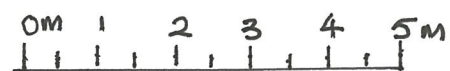

Scale bar 1:100

Proposed parking layout 22 Lawn Road Eastleigh, Hants SO50 4GT.

Scale 1:100 @ A3
Drawing no LR. 03.
Date February 26.