


6 Deanfield Close - Location Plan

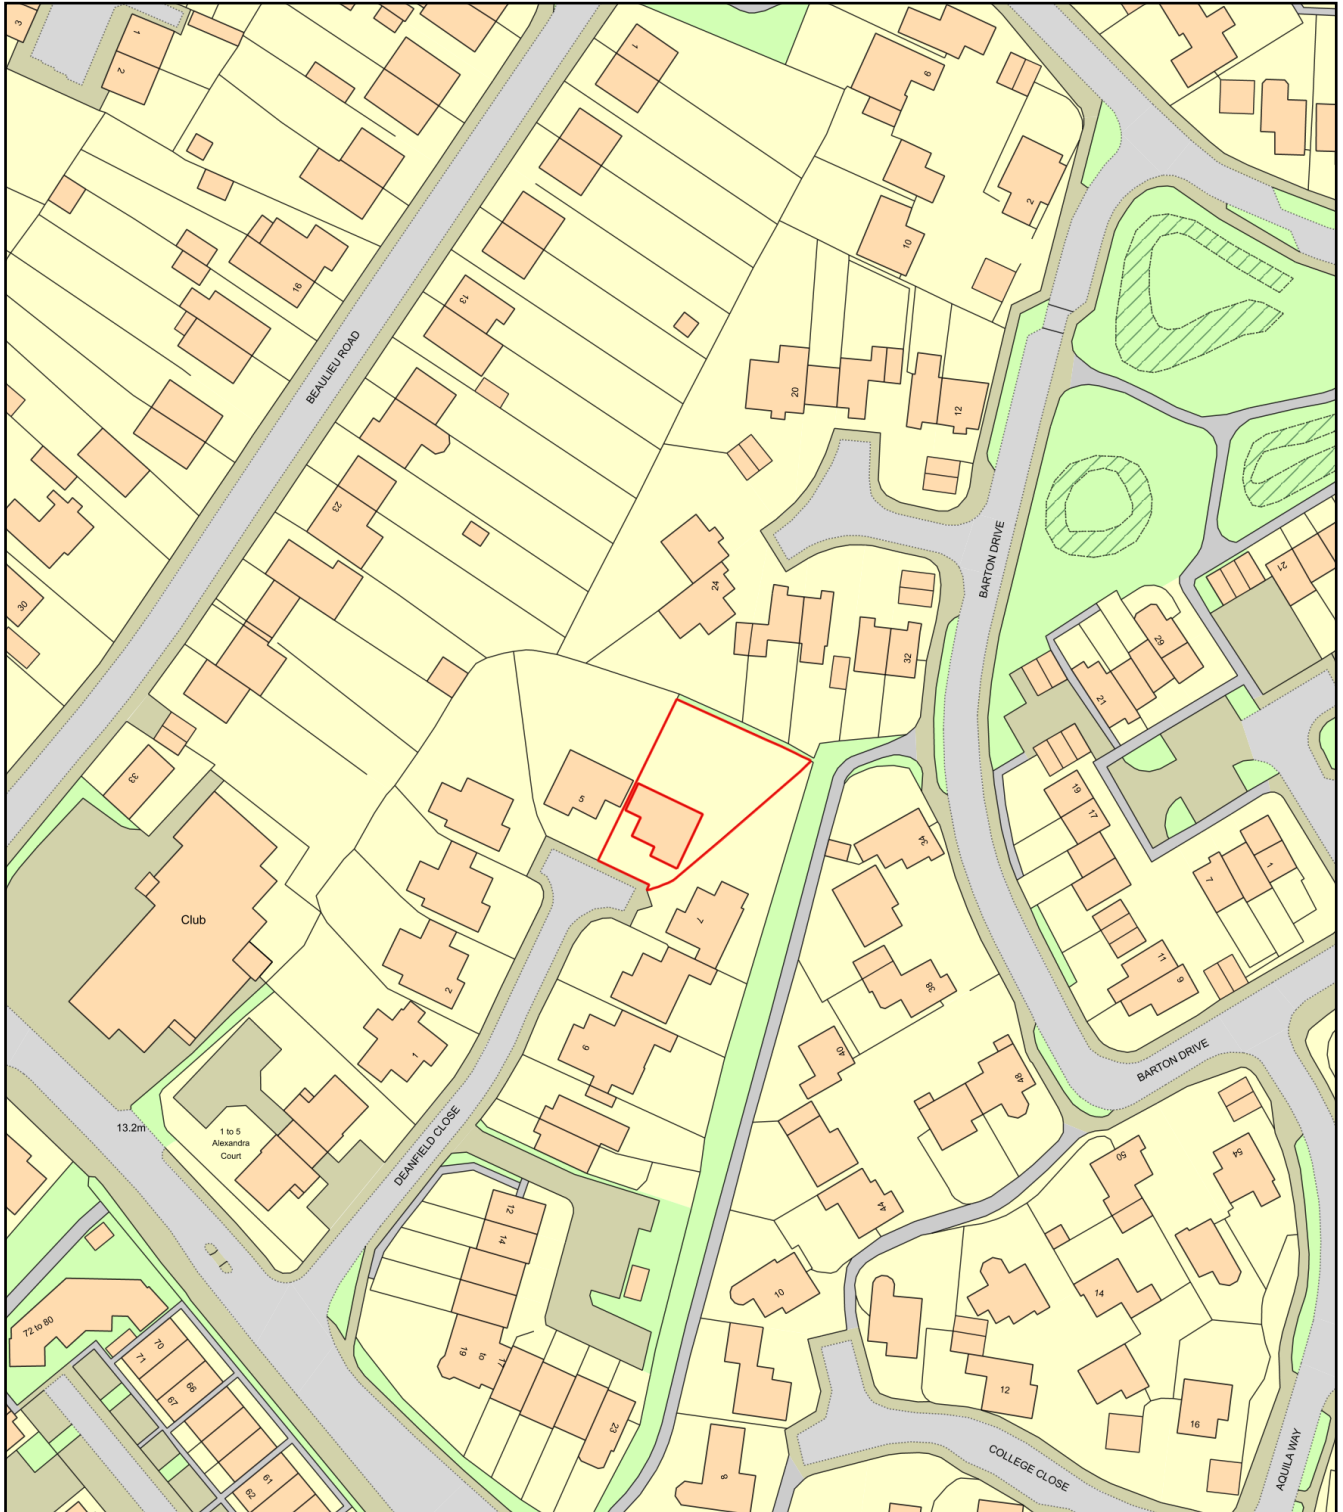

0 50
Metres



Plan Produced for: John Murdoch
Date Produced: 19 Feb 2026
Plan Reference Number: TQRQM26050142110547
Scale: 1:1250 @ A4