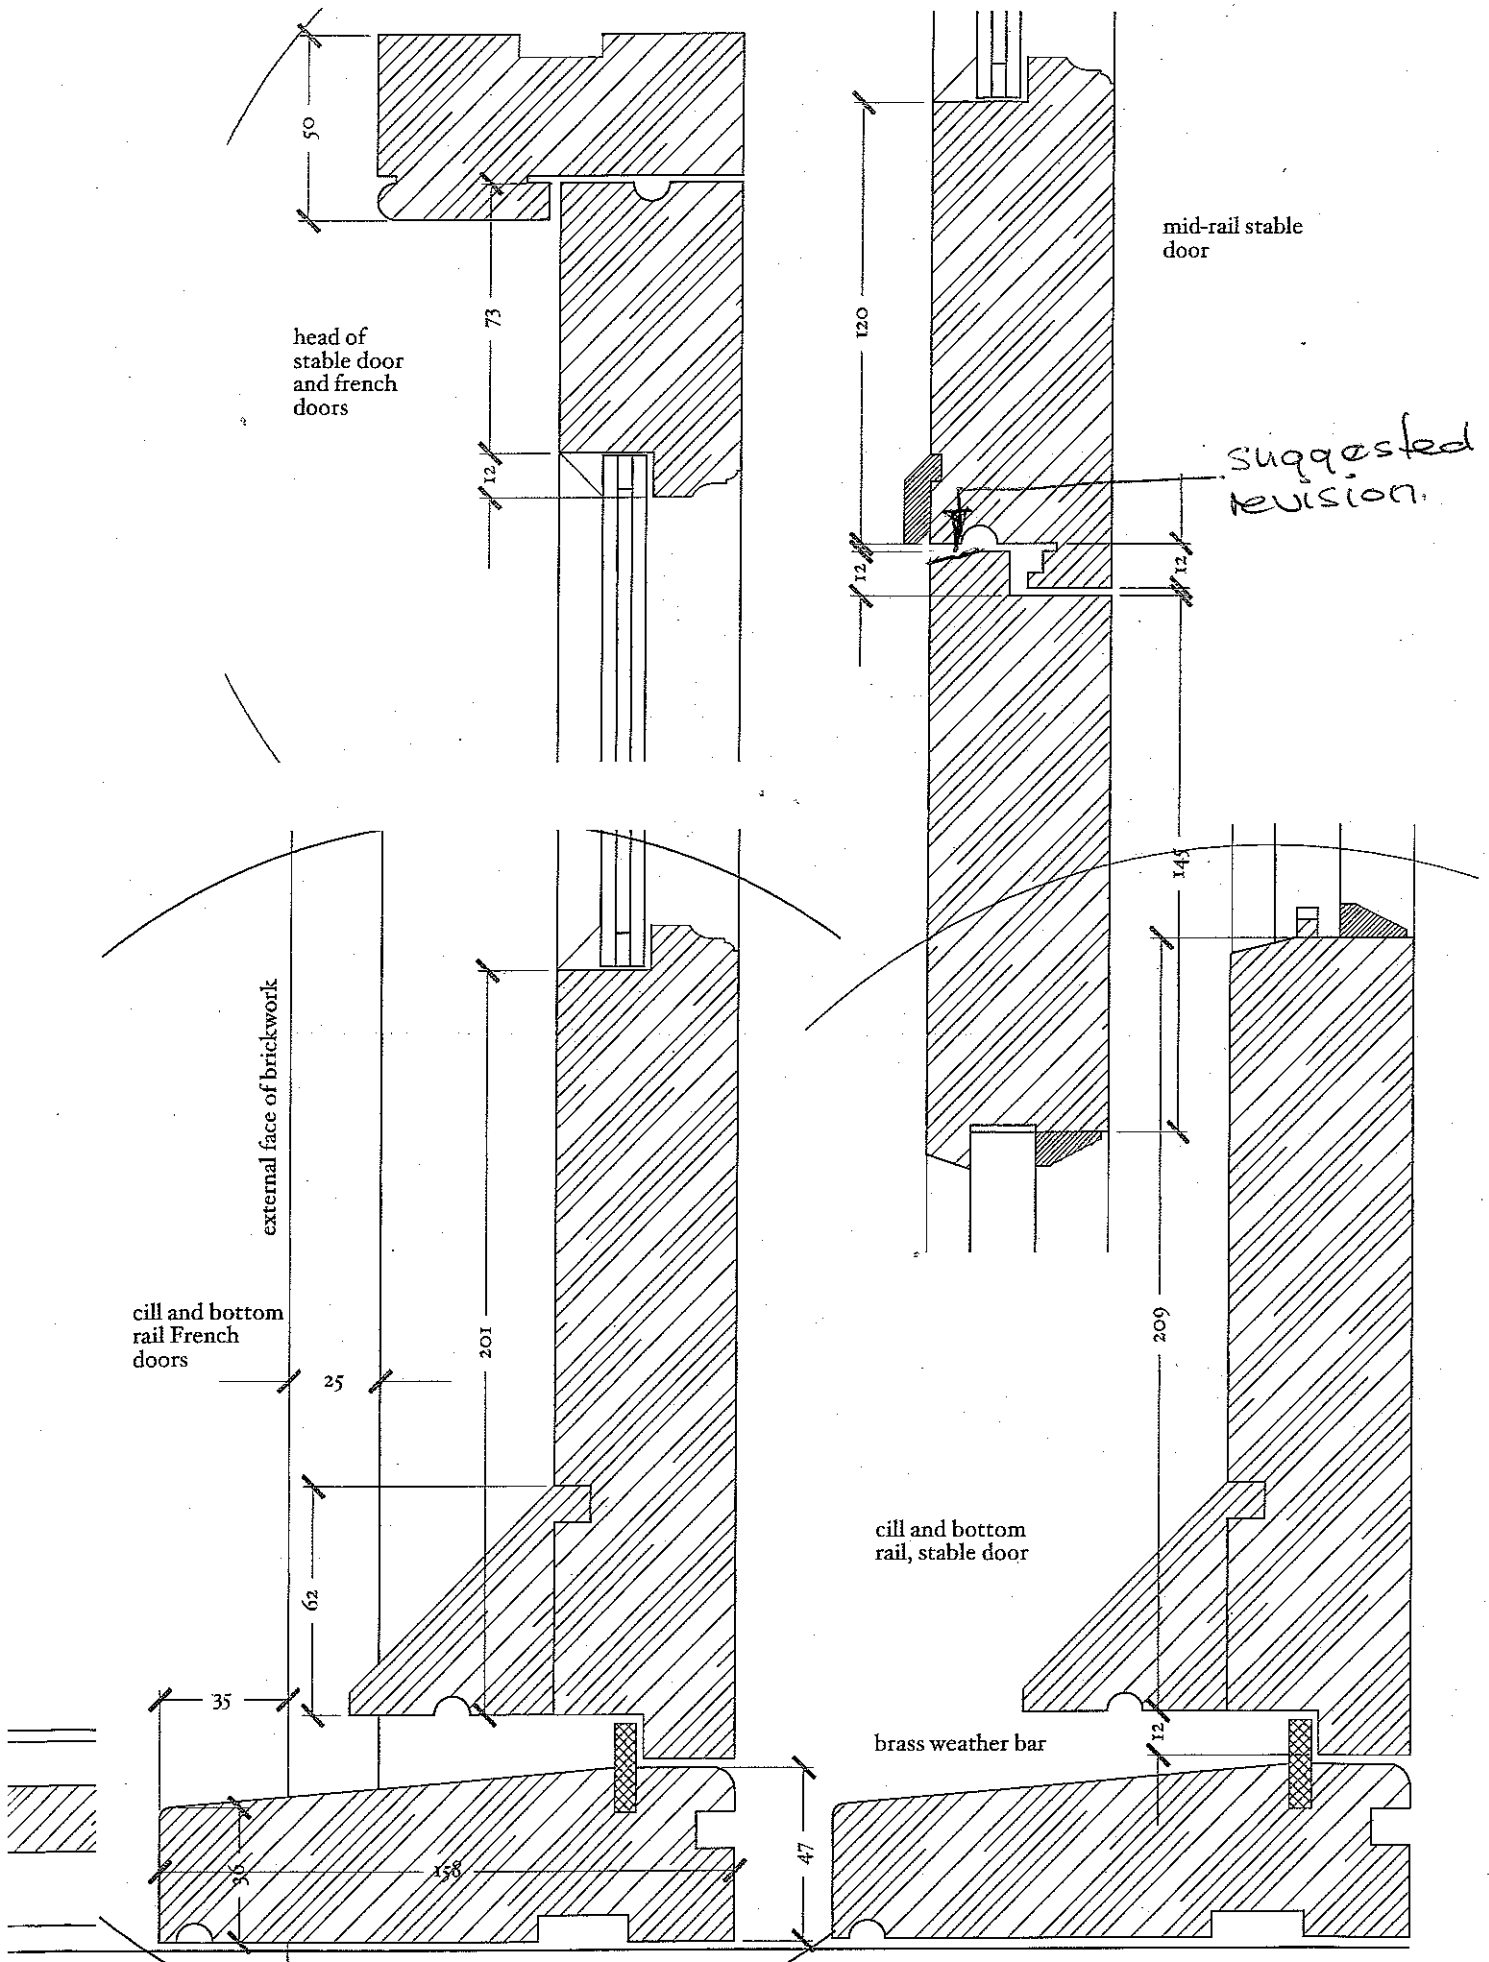


ring number : W 05

October 2013

Julian R A Livingstone *Chartered Architect* RIBA IHBC
BAHons DipArch(Leic) GradDiplConservation(AA)
Dahlia Cottage Vicarage Lane Upper Swanmore Hampshire SO32 2QT
t + f 01489 893399 mobile - 07 720 75 87 64 e - julian . livingstone @ btopenworld . com
w - julianlivingstone.co.uk