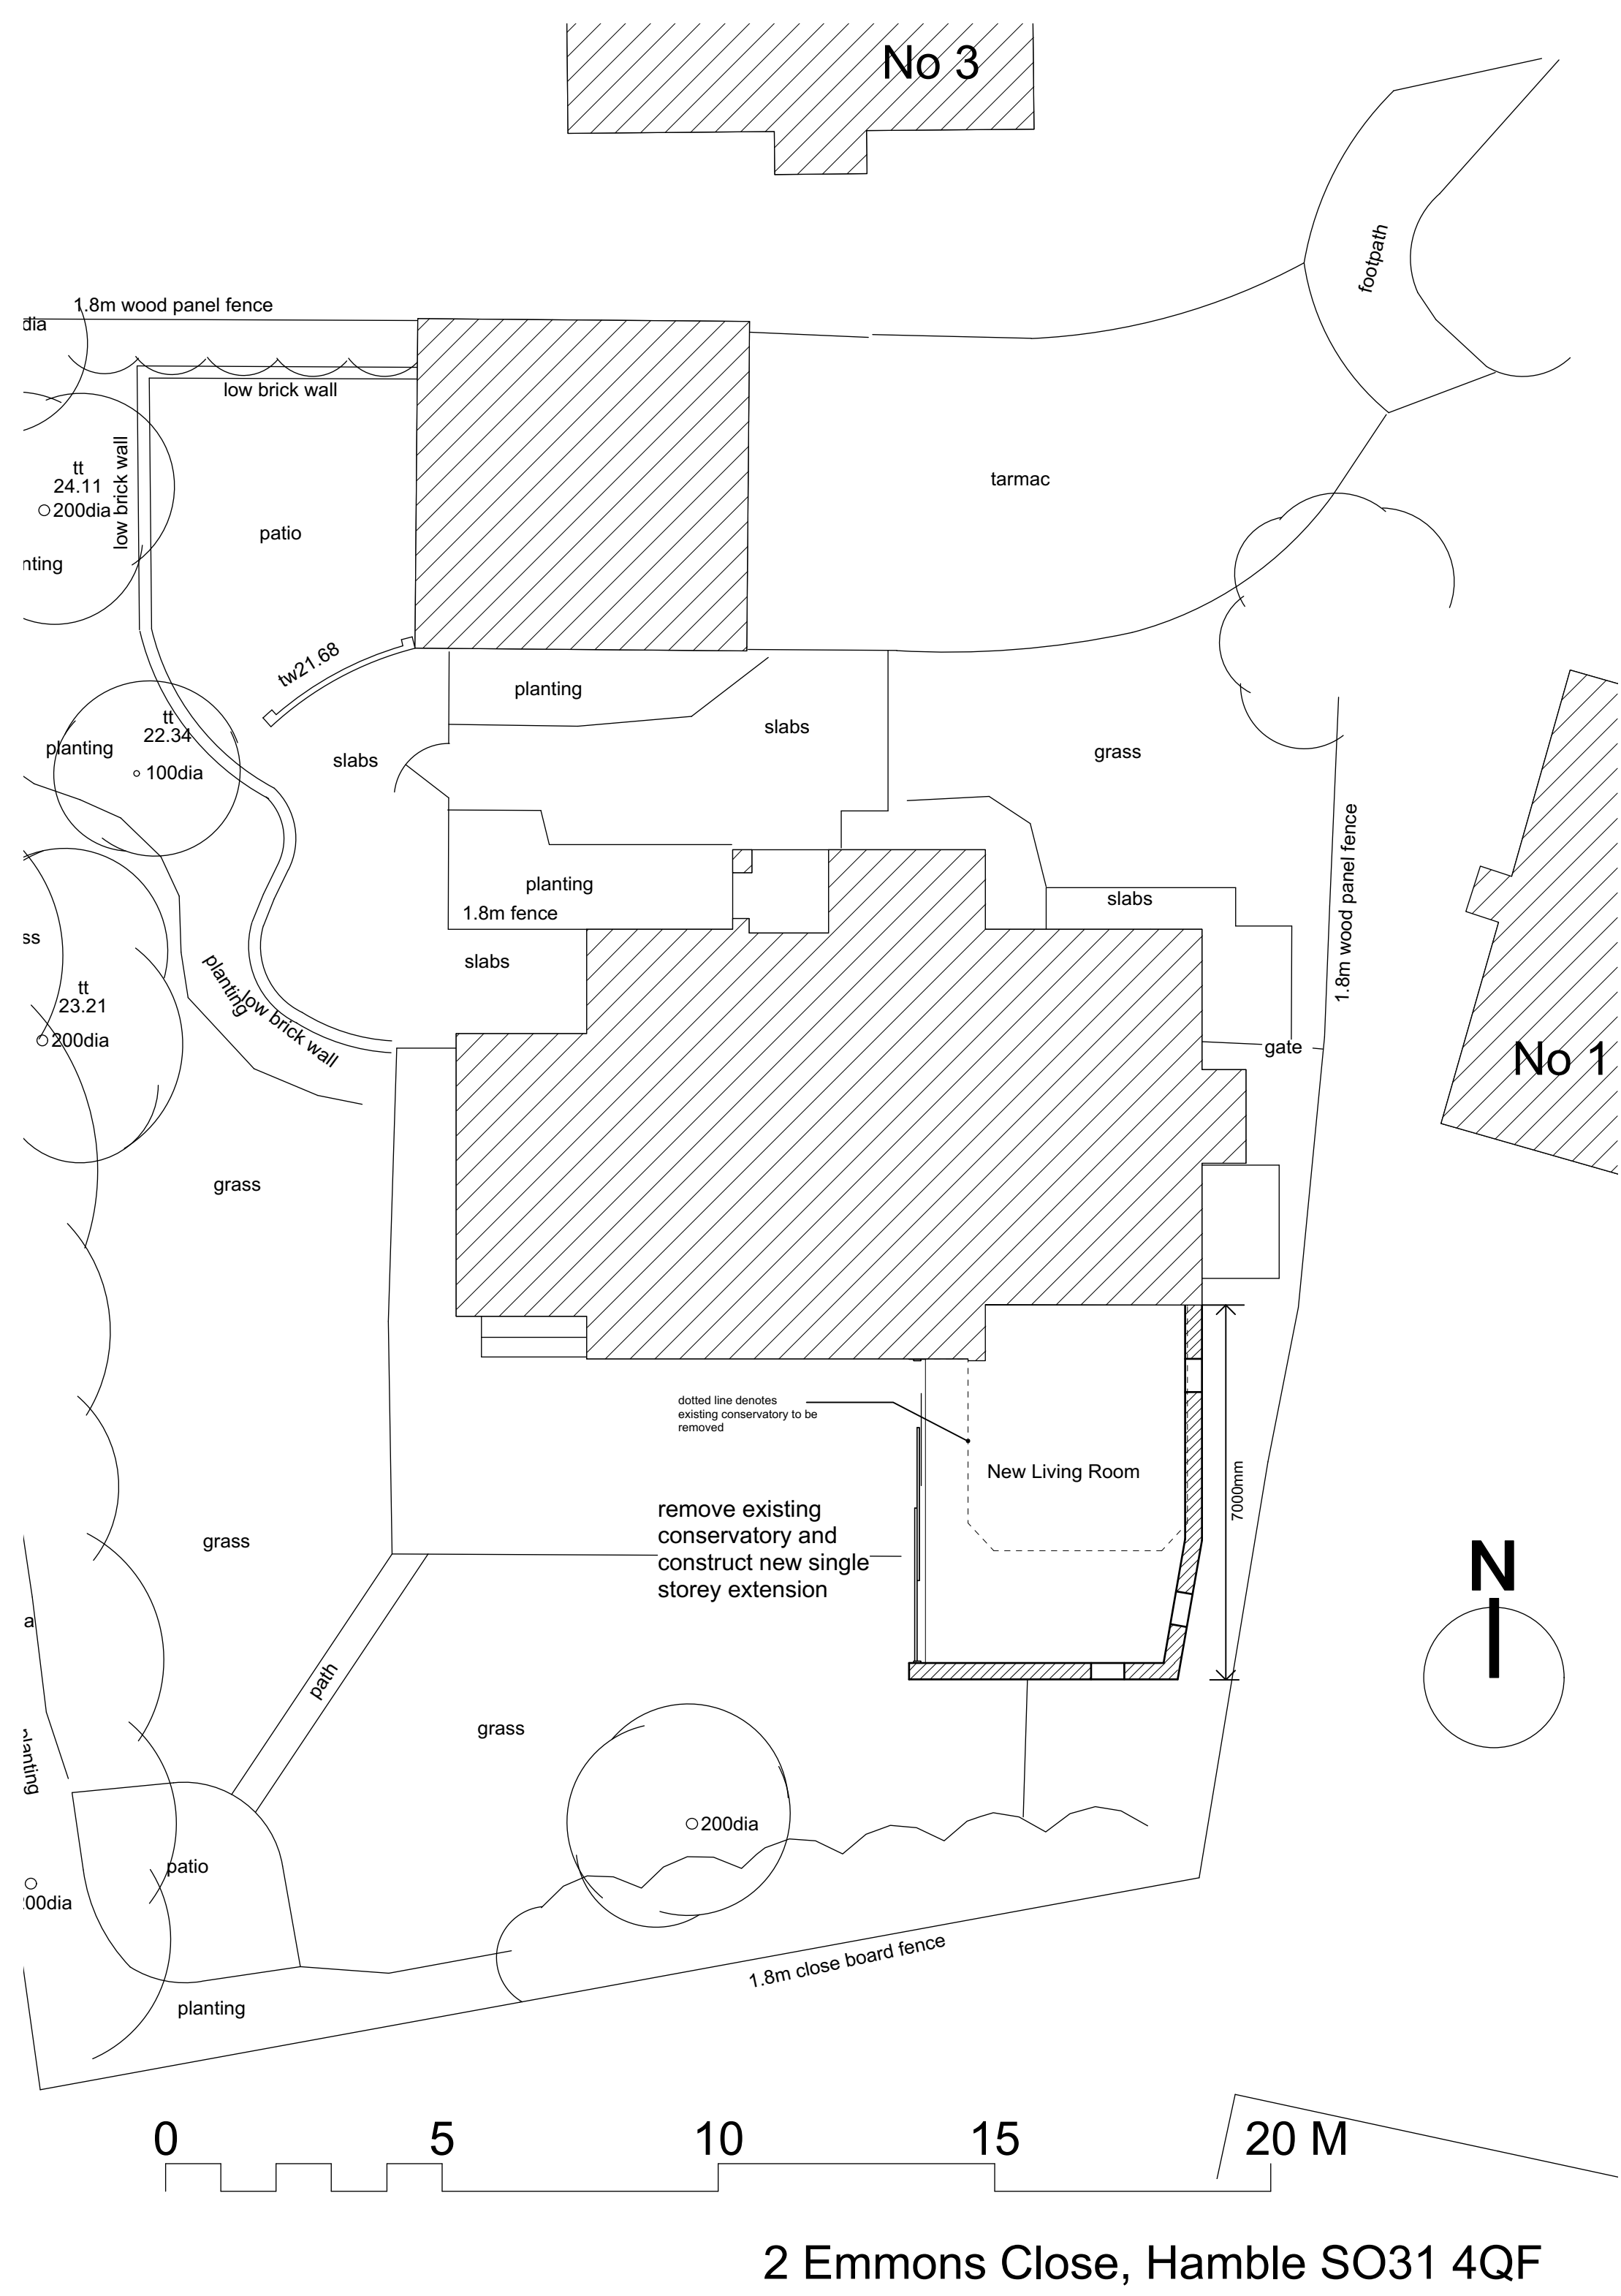

2 Emmons Close, Hamble SO31 4QF