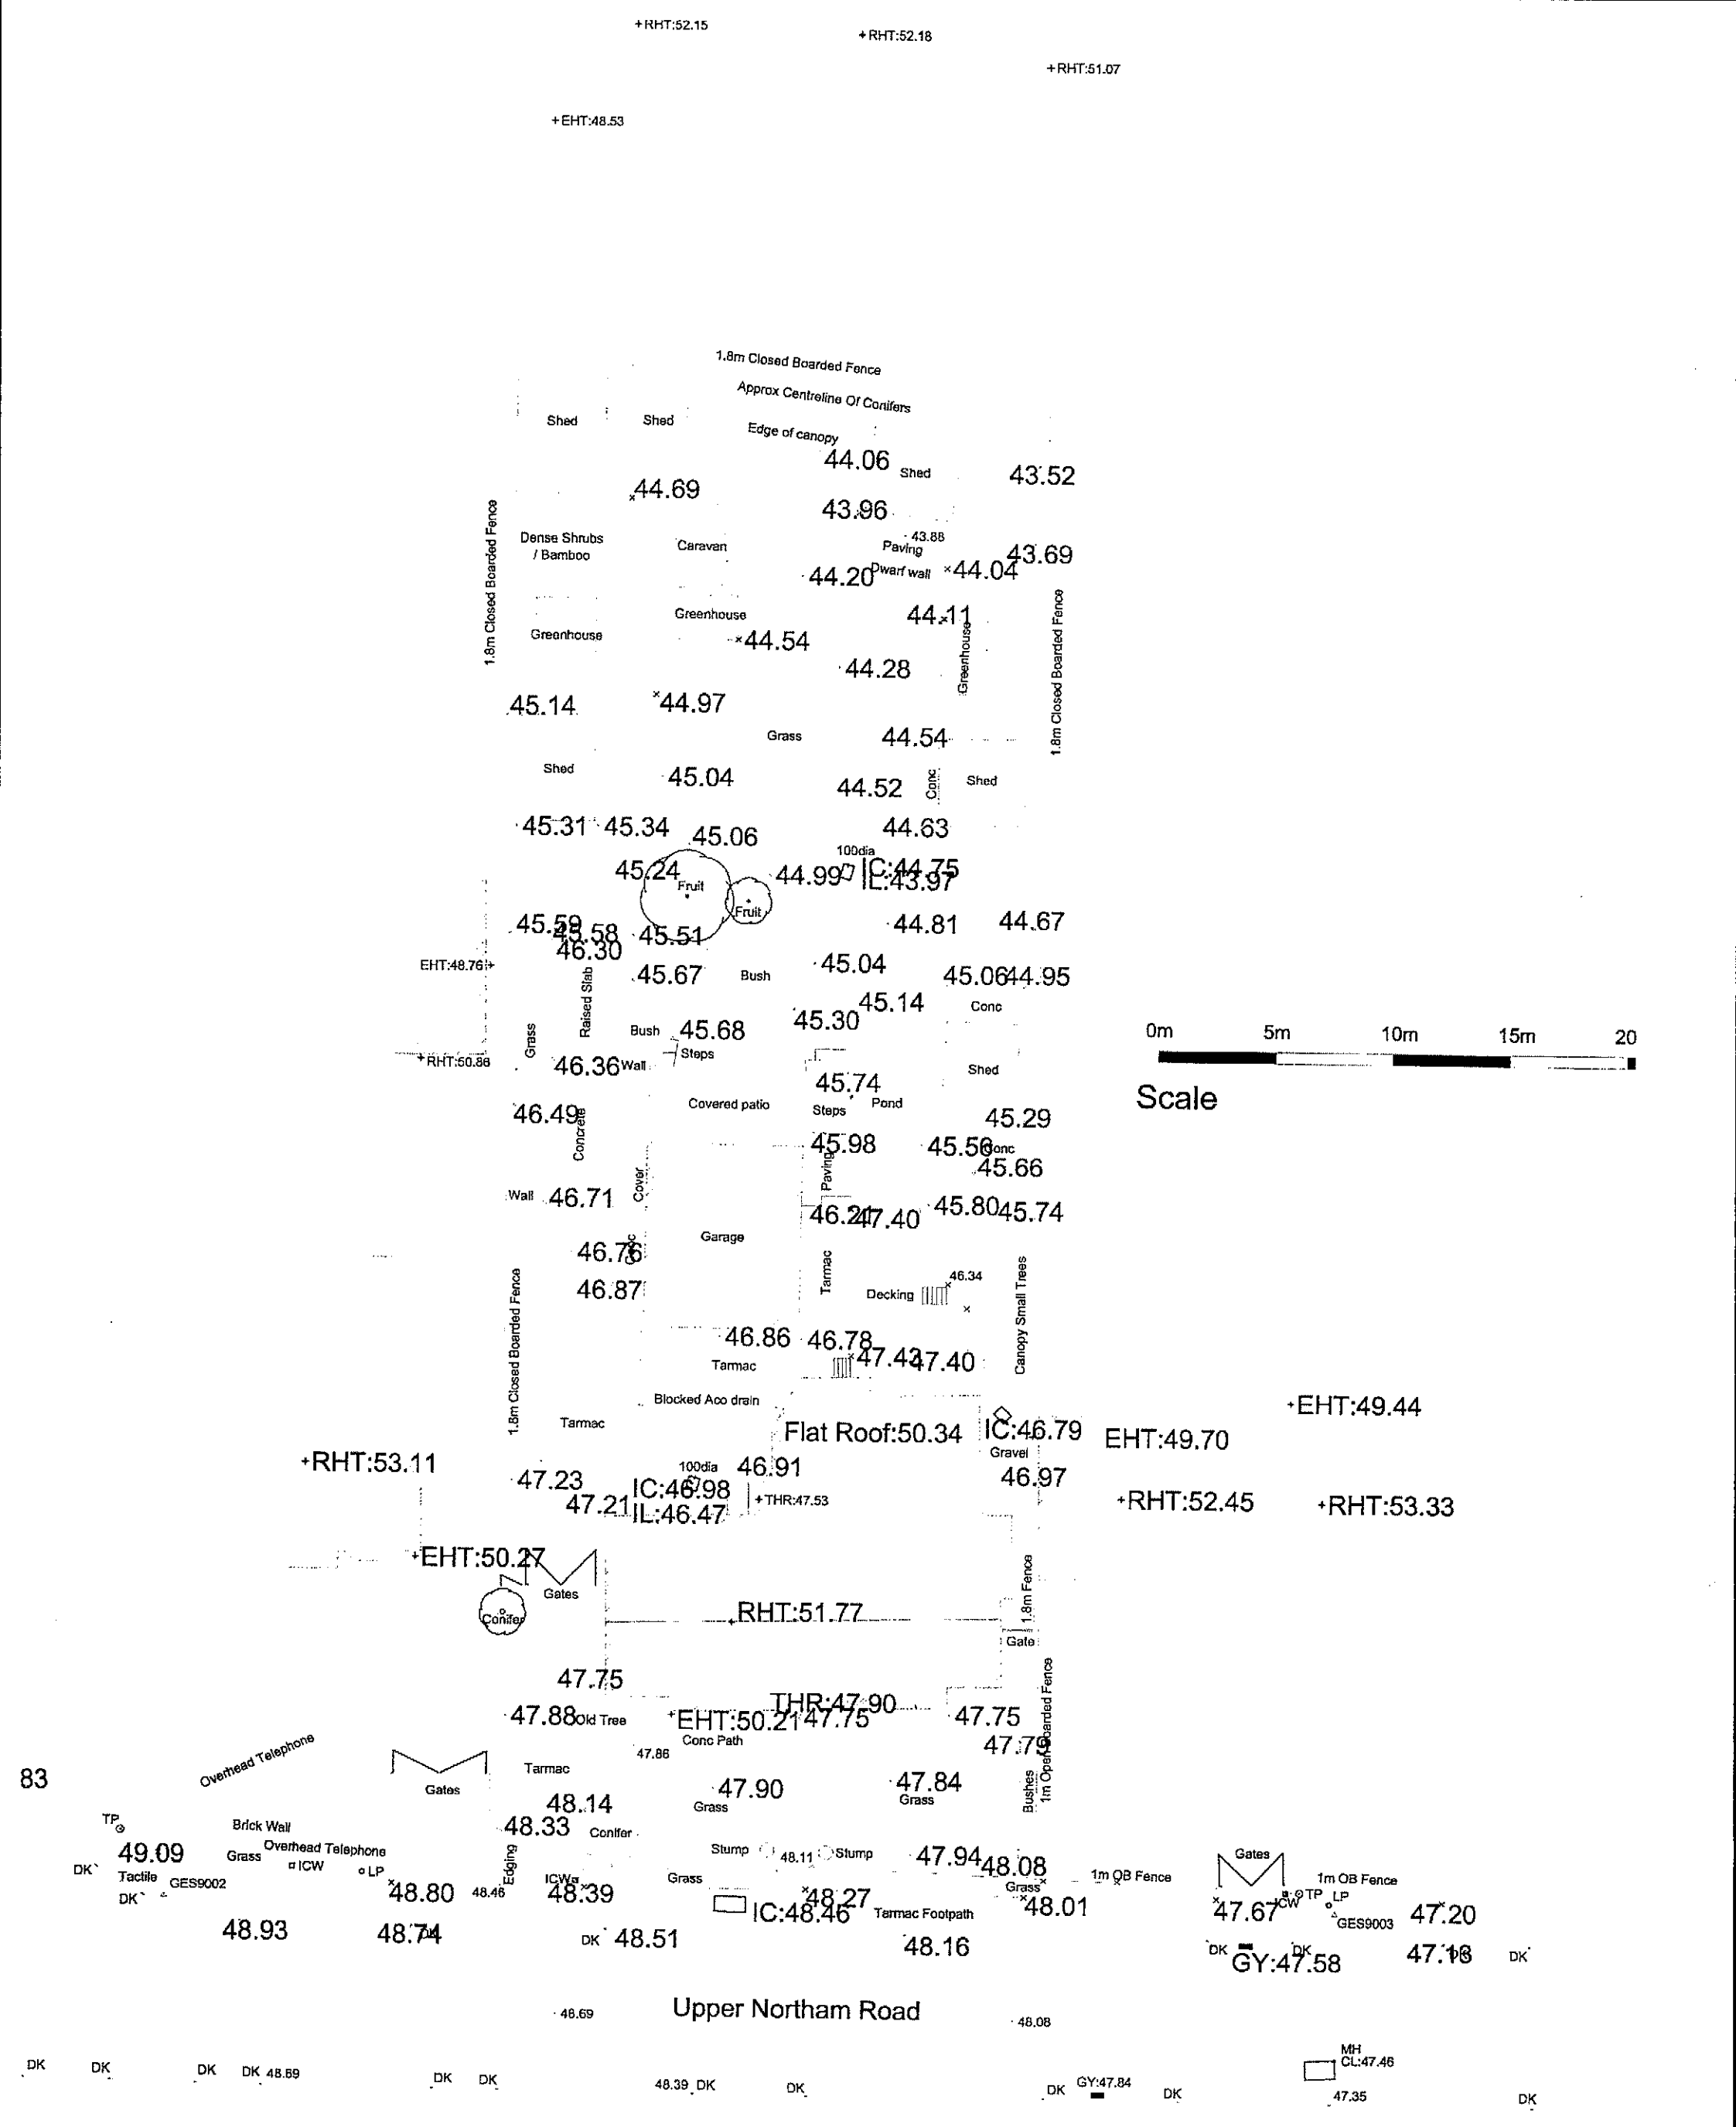

EXISTING SURVEY.

N°57 UPPER NORTHAM ROAD. HEDGE END.