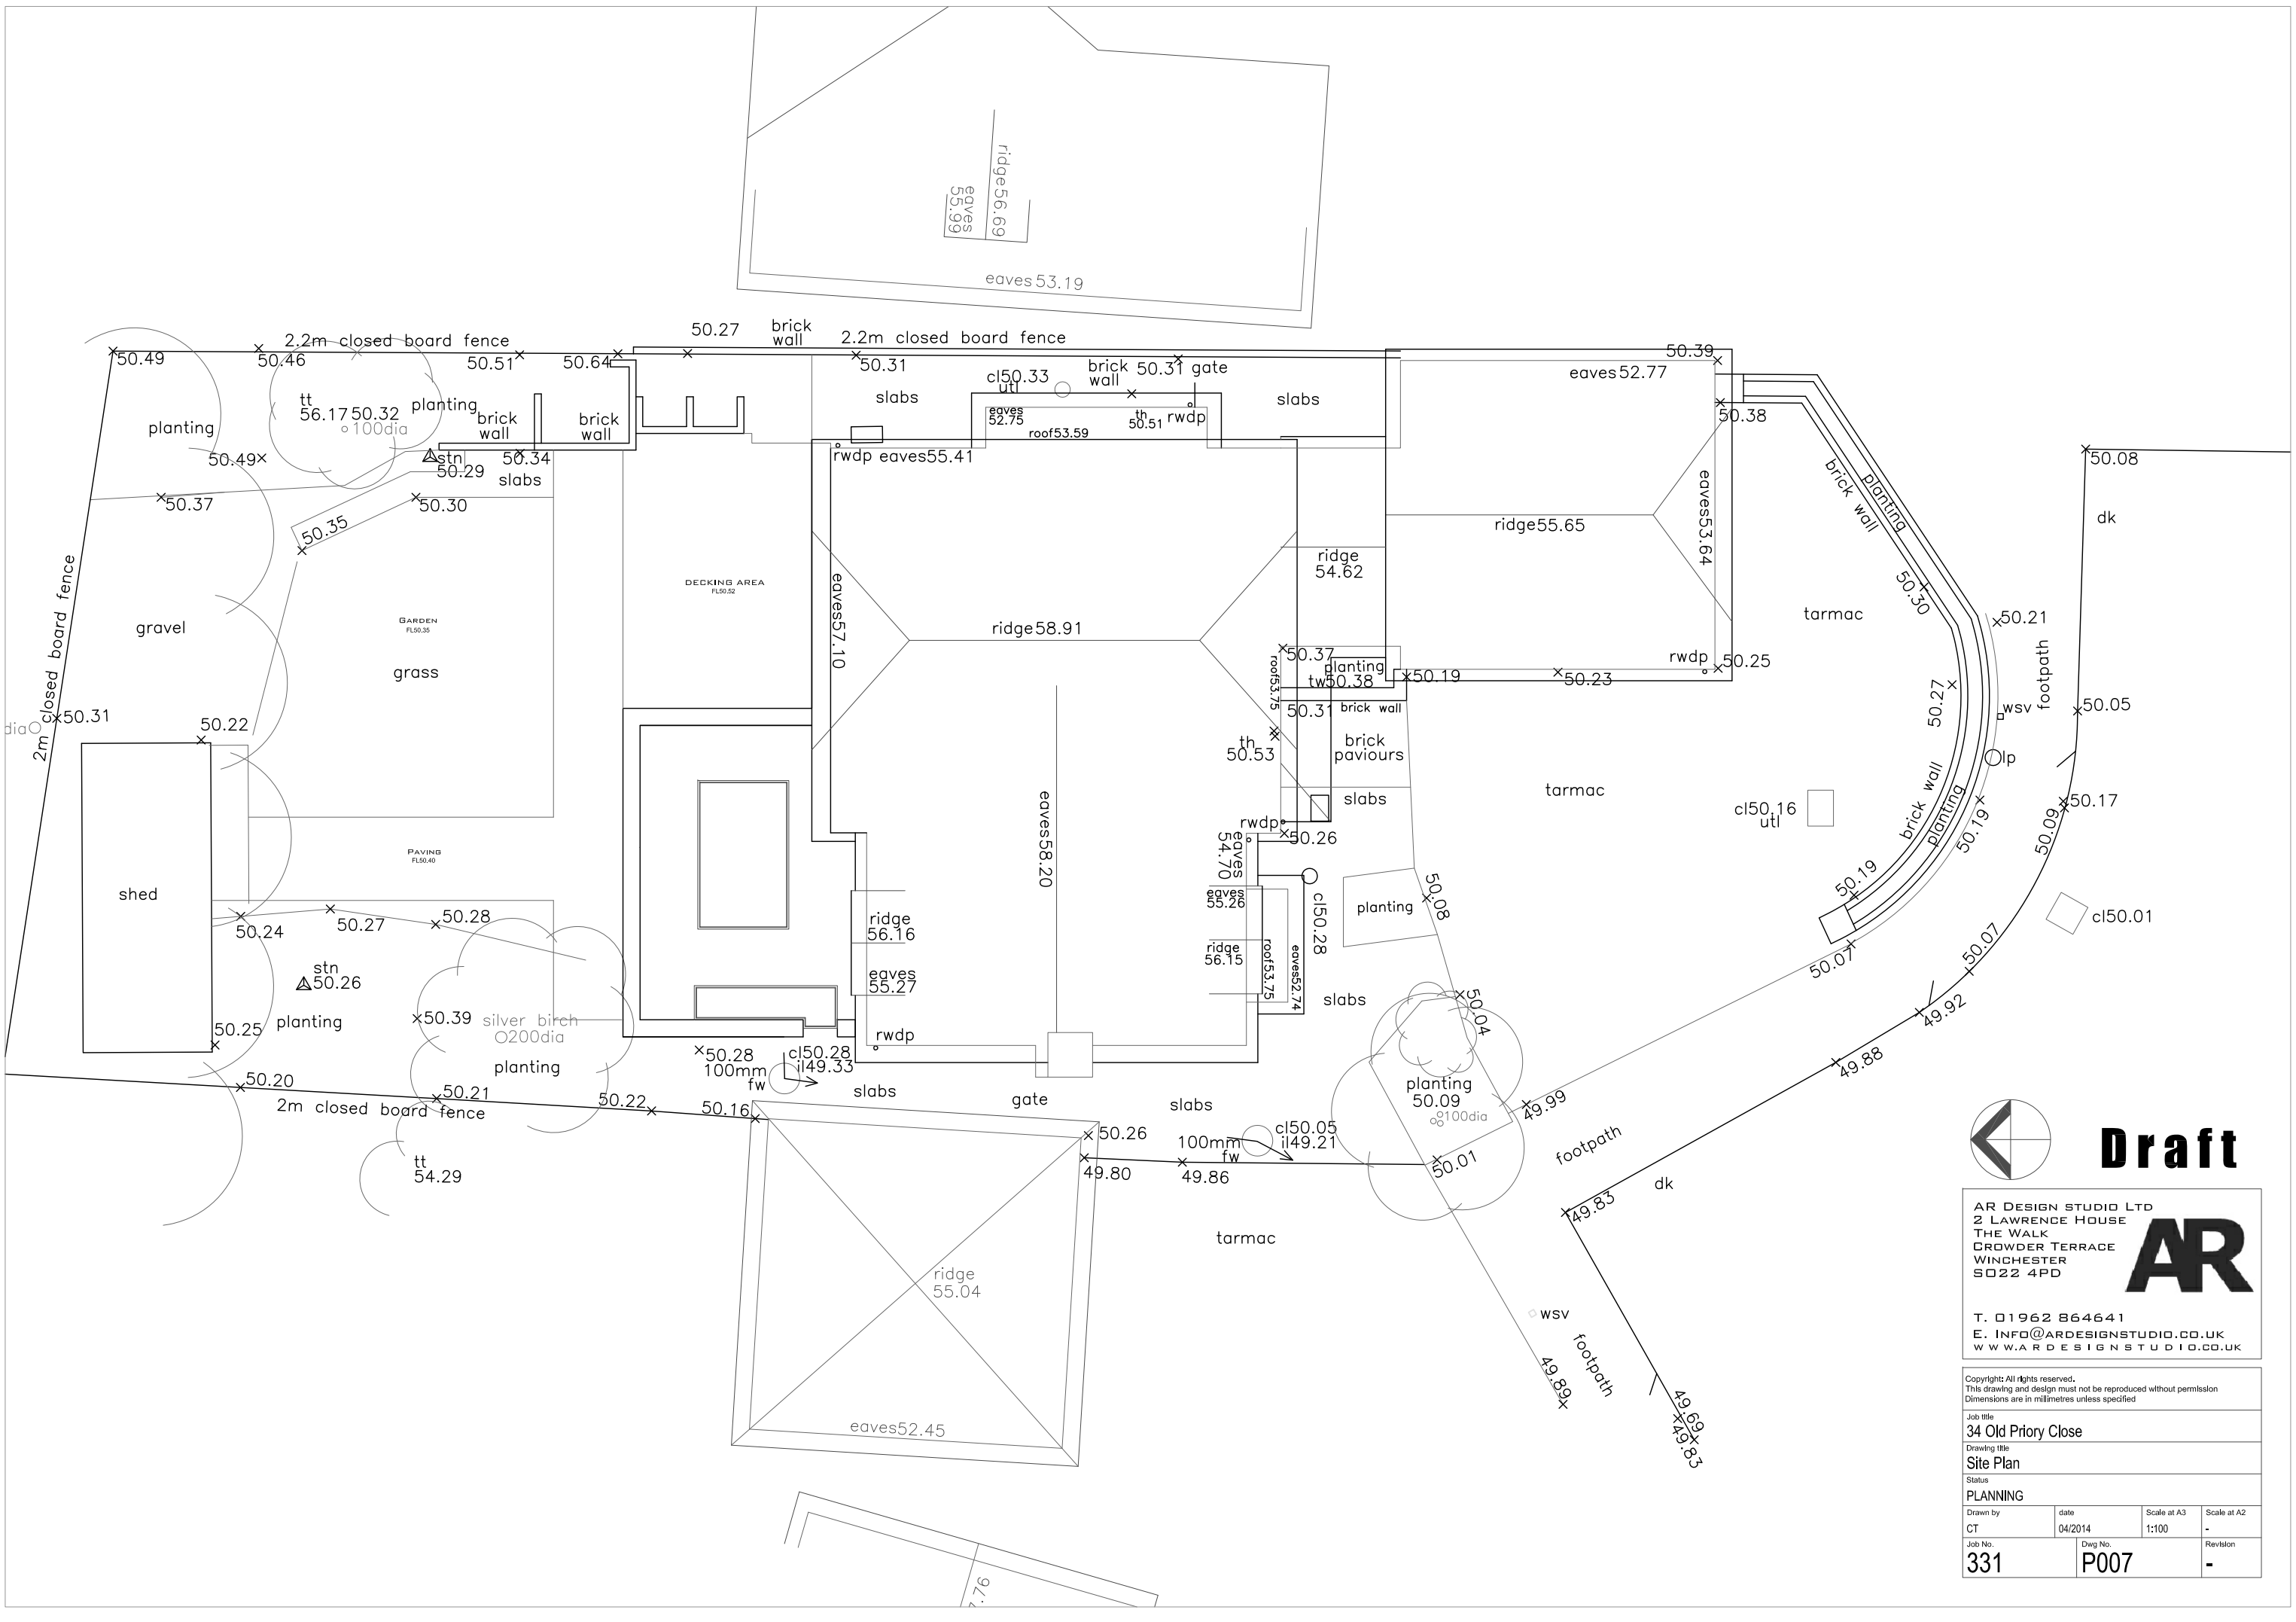

Draft

AR Design Studio Ltd
2 Lawrence House
The Walk
Crowder Terrace
Winchester
SO22 4PD

T. 01962 864641
E. Info@ardesignstudio.co.uk
www.ardesignstudio.co.uk

Copyright: All rights reserved.
This drawing and design must not be reproduced without permission
Dimensions are in millimetres unless specified

Job title: 34 Old Priory Close

Drawing title: Site Plan

Status: PLANNING

Drawn by	date	Scale at A3	Scale at A2
CT	04/2014	1:100	-

Job No.	Dwg No.	Revision
331	P007	-